

Dimensioning

Figured dimensions only to be taken from these designs and drawings. Work to annotated dimensions only. All dimensions to be checked on site. Architectural designers to be informed immediately of any discrepancies before work proceeds. Drawings are to be read in conjunction with relevant specifications, structural engineers and service engineers' drawings.

| Rev | Description                   | Date     |
|-----|-------------------------------|----------|
| -   | Issued to client for comments | 12/06/22 |
| A   | Issued for Planning           | 15/06/22 |



SALEEM  
ARCHITECTS

Client  
Mr

Project  
31 Chataway Road  
Cheetham  
M8 5UU


Drawing Title  
Location Plan

Revision  
P01

Scale  
1:1250 @ A3

Date  
June 2022

Drawing No. :  
Sheet 1

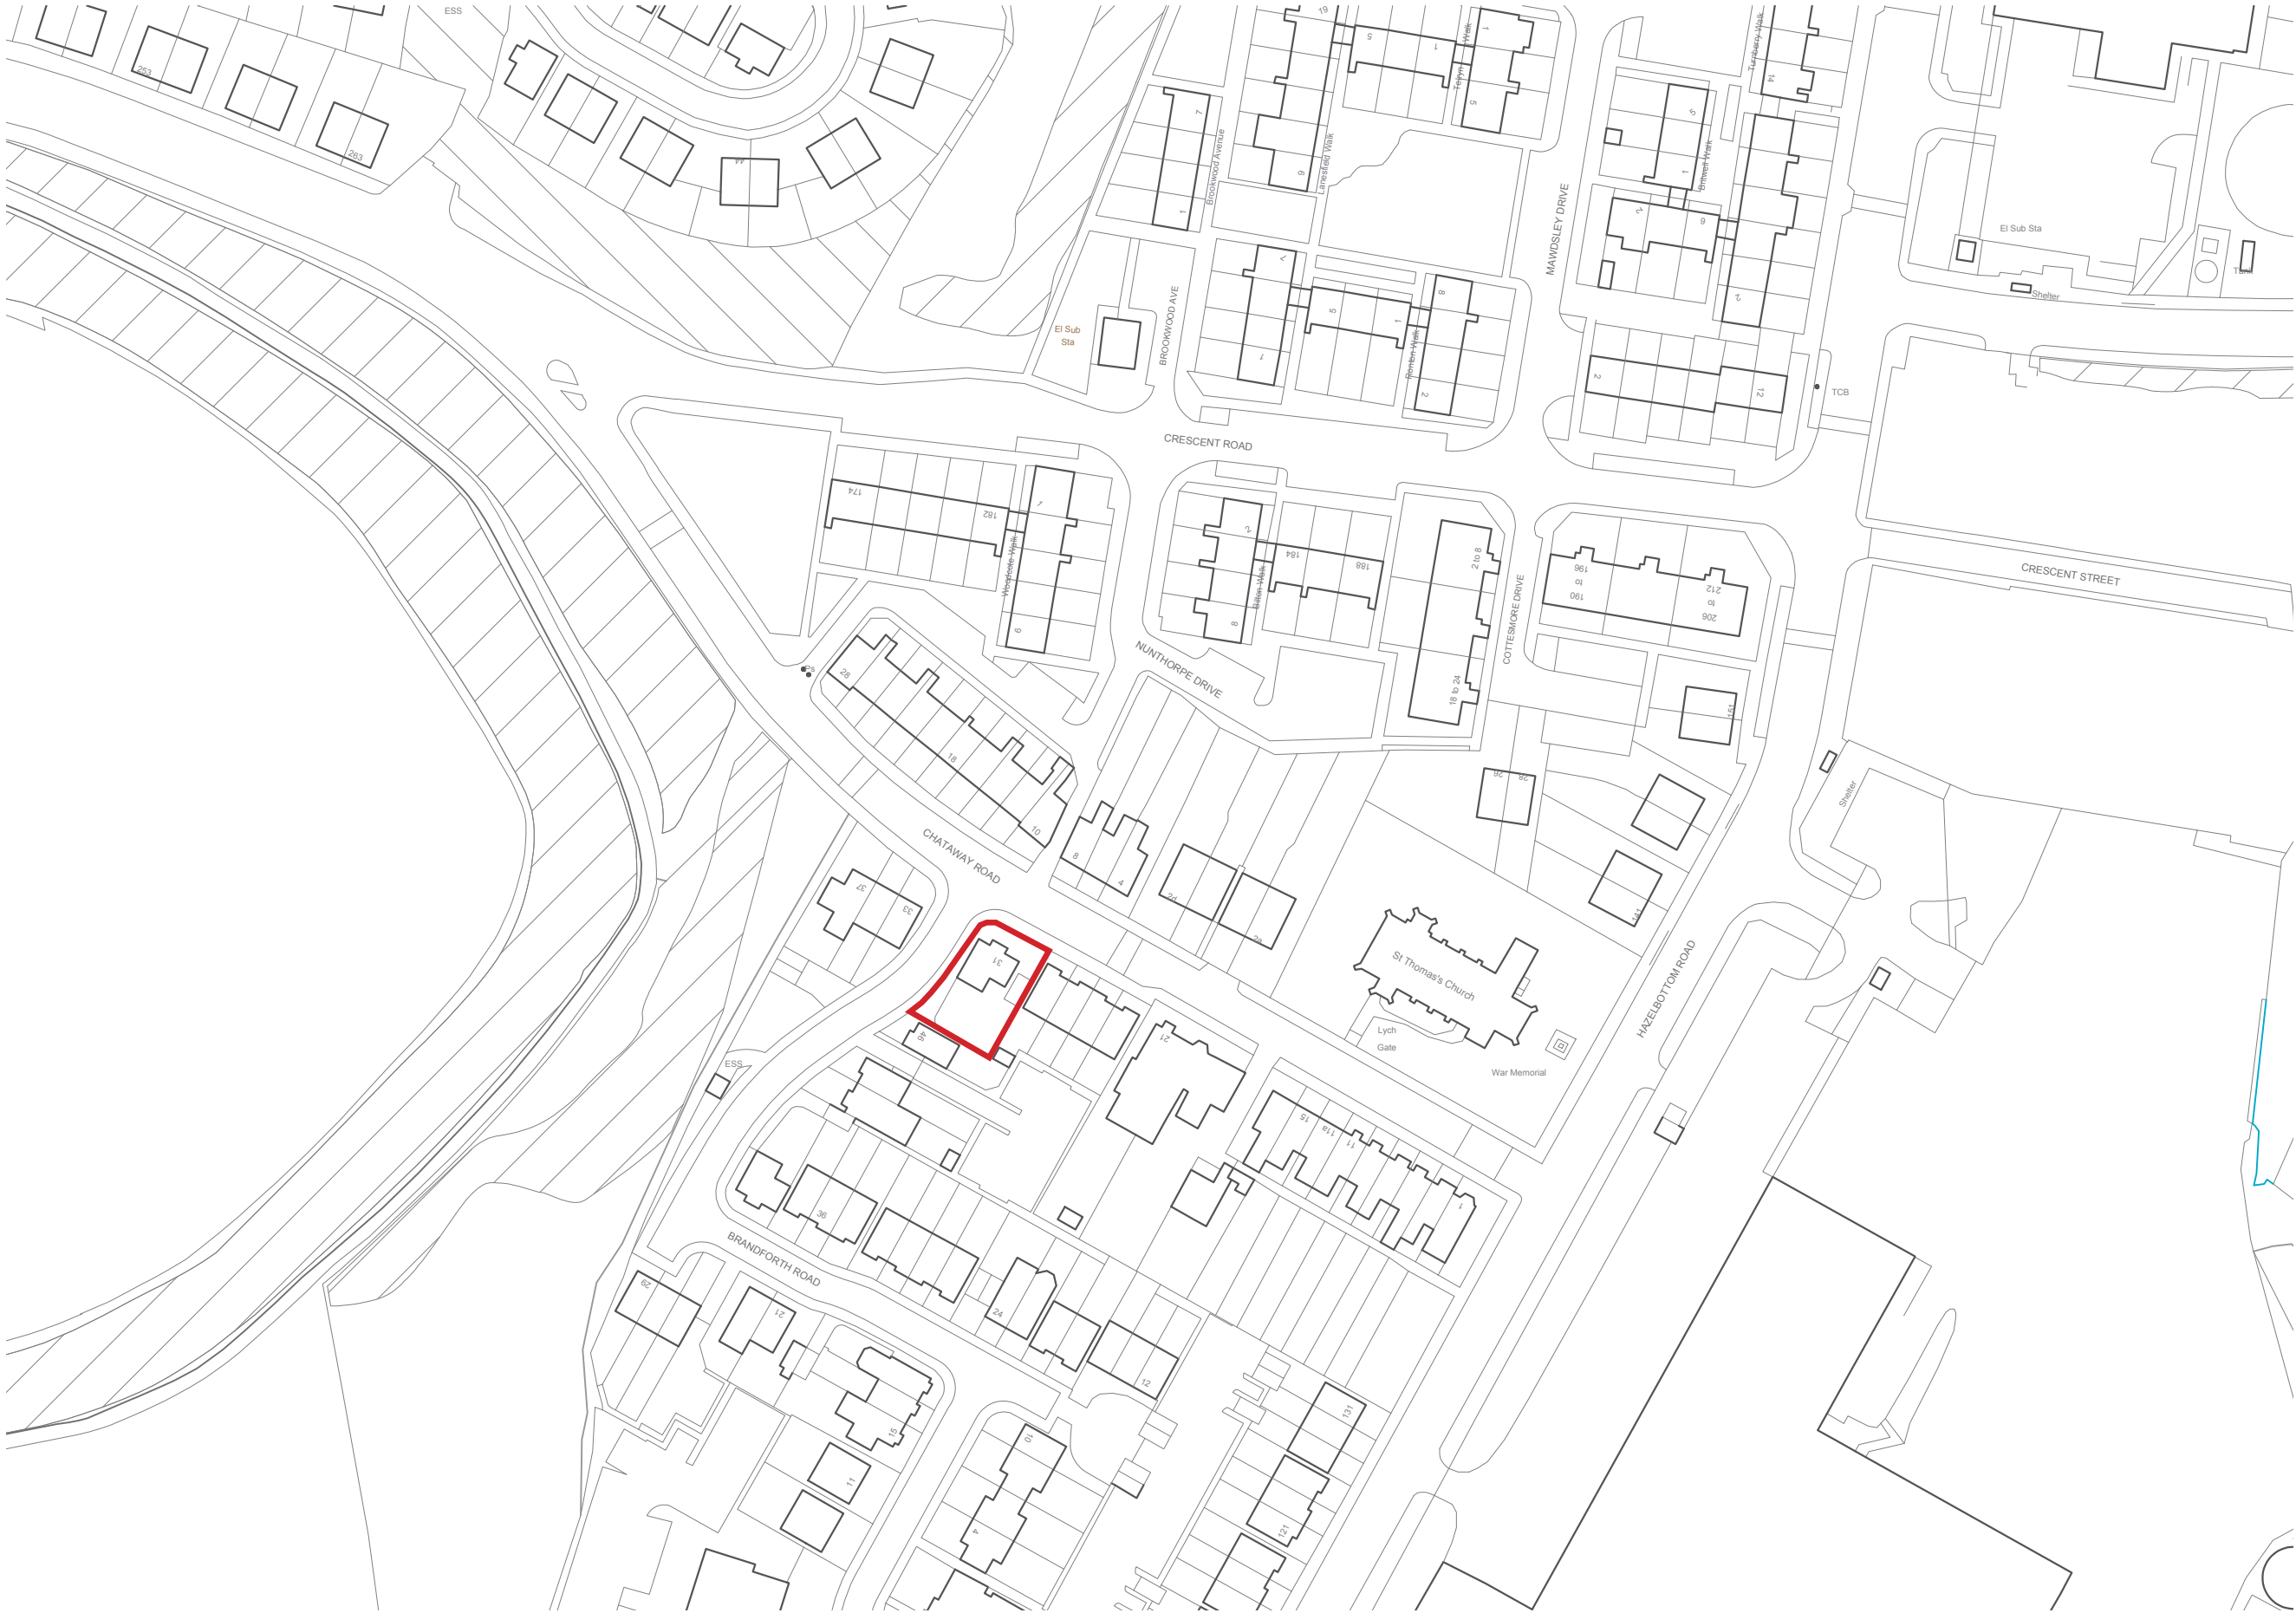

LOCATION PLAN  
1:1250