


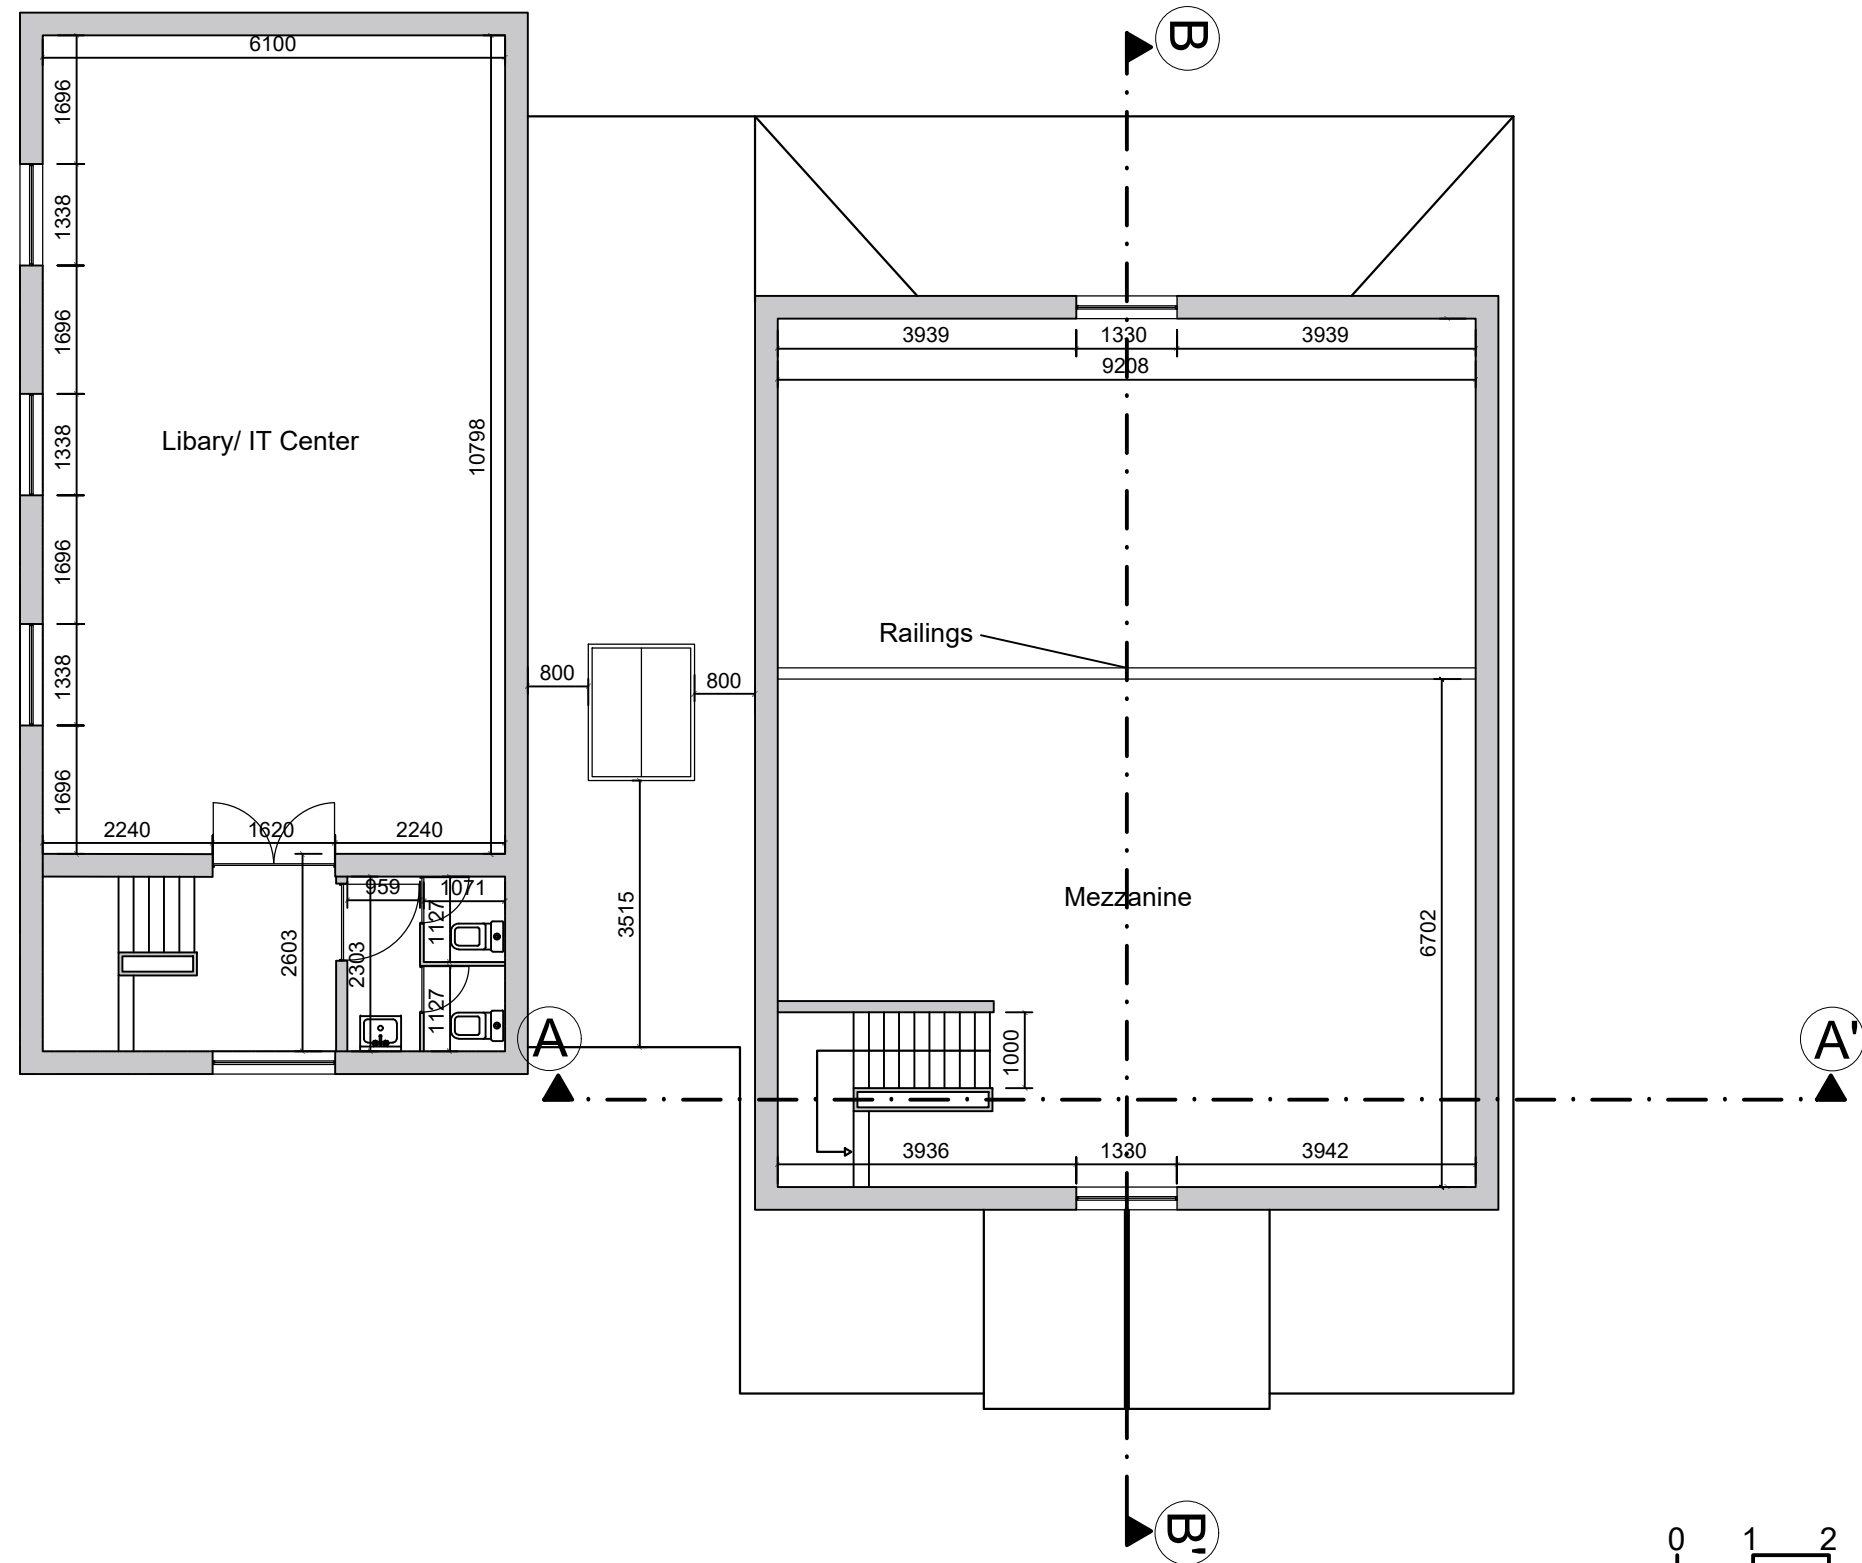

General Notes

No.	Revision/Issue	1

Firm Name and Address

 Mason and Marlowe
Mason and Marlowe Ltd.
Project Managers and
Quantity Surveyors
5 Piccadilly Place,
Manchester, M1 3BR

Project Name and Address

NGM Islamic Centre,
49 Beresford Rd,
Levenshulme, Manchester
M13 0GT

Project	Sheet
Date 22/06/2022	A3
Scale 1/100	