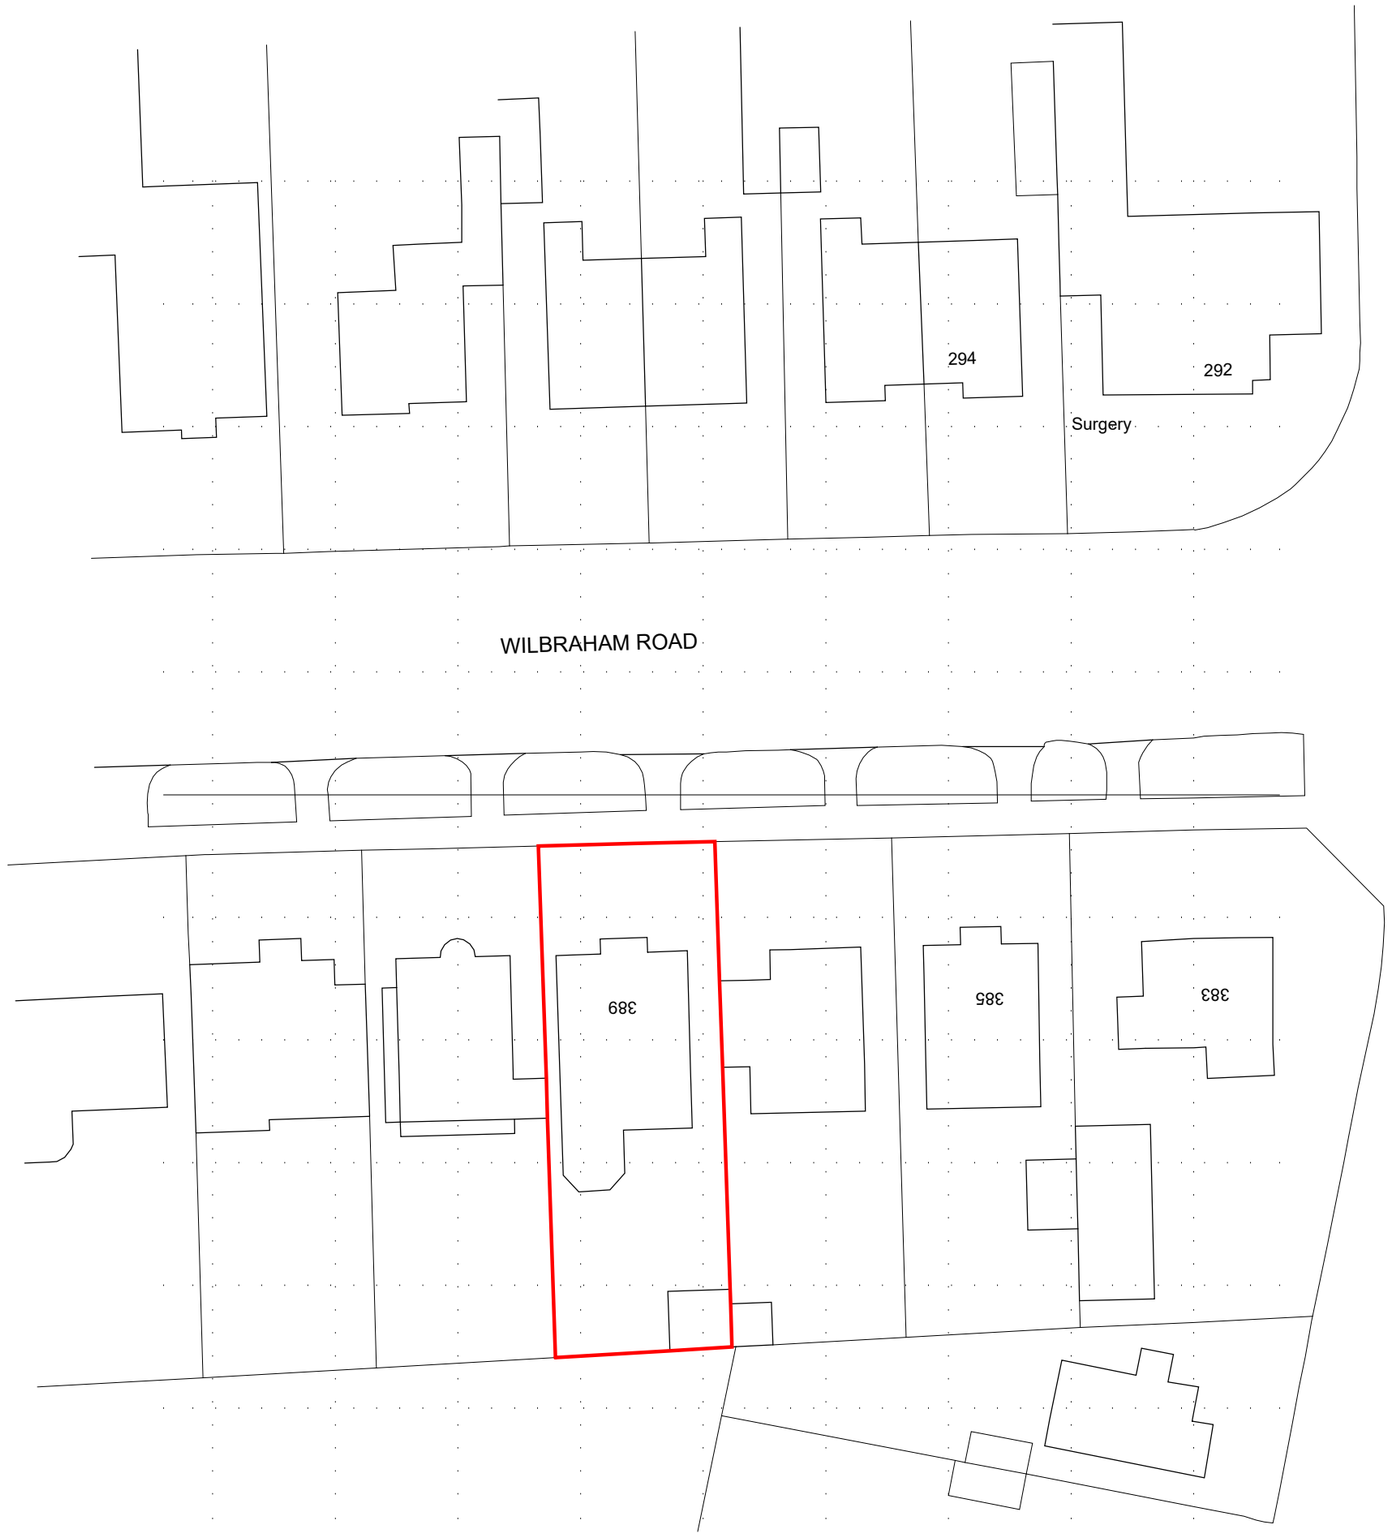

NORTH

GENERAL NOTES.

1. This drawing is the property of Y A Architectural Services and copyright is reserved by them, and this drawing is not to be copied or disclosed by or to any unauthorised persons without prior written consent of Y A Architectural Services.
2. All dimensions are approximate only and are to be checked on site by contractor and professionals responsible prior to commencement of work.
3. Do not scale from this drawing, only work to written dimensions.
4. All new drains to be laid, jointed and tested to the entire satisfaction of the Local Authority.
5. All work to comply with current Building Regulations and subsequent revisions.
6. Foundations not to encroach over boundaries.

JOB TITLE.
LOCATION PLAN.

CLIENT
MRS NADRA BUKHARI.

PROJECT.
PROPOSED DEMOLITION OF OF EXISTING TIMBER GARDEN SHED AND ERECTION OF NEW DETACHED OUTBUILDING TO FORM GYM/PLAY AREA AND GARDEN STORE ROOM AT REAR OF 389 WILBRAHAM ROAD, CHORLTON, MANCHESTER.

DRAWN: Y AHMED. SCALE: 1:500@A3 DATE: 09.06.22

Unity House, Fletcher Street, Bolton, Lanc, BL3 6NE. tel/fax: 01204 559988 e-mail: designs@yaas.co.uk, www.yaas.co.uk

Y A Architectural Services

JOB No. 1853