




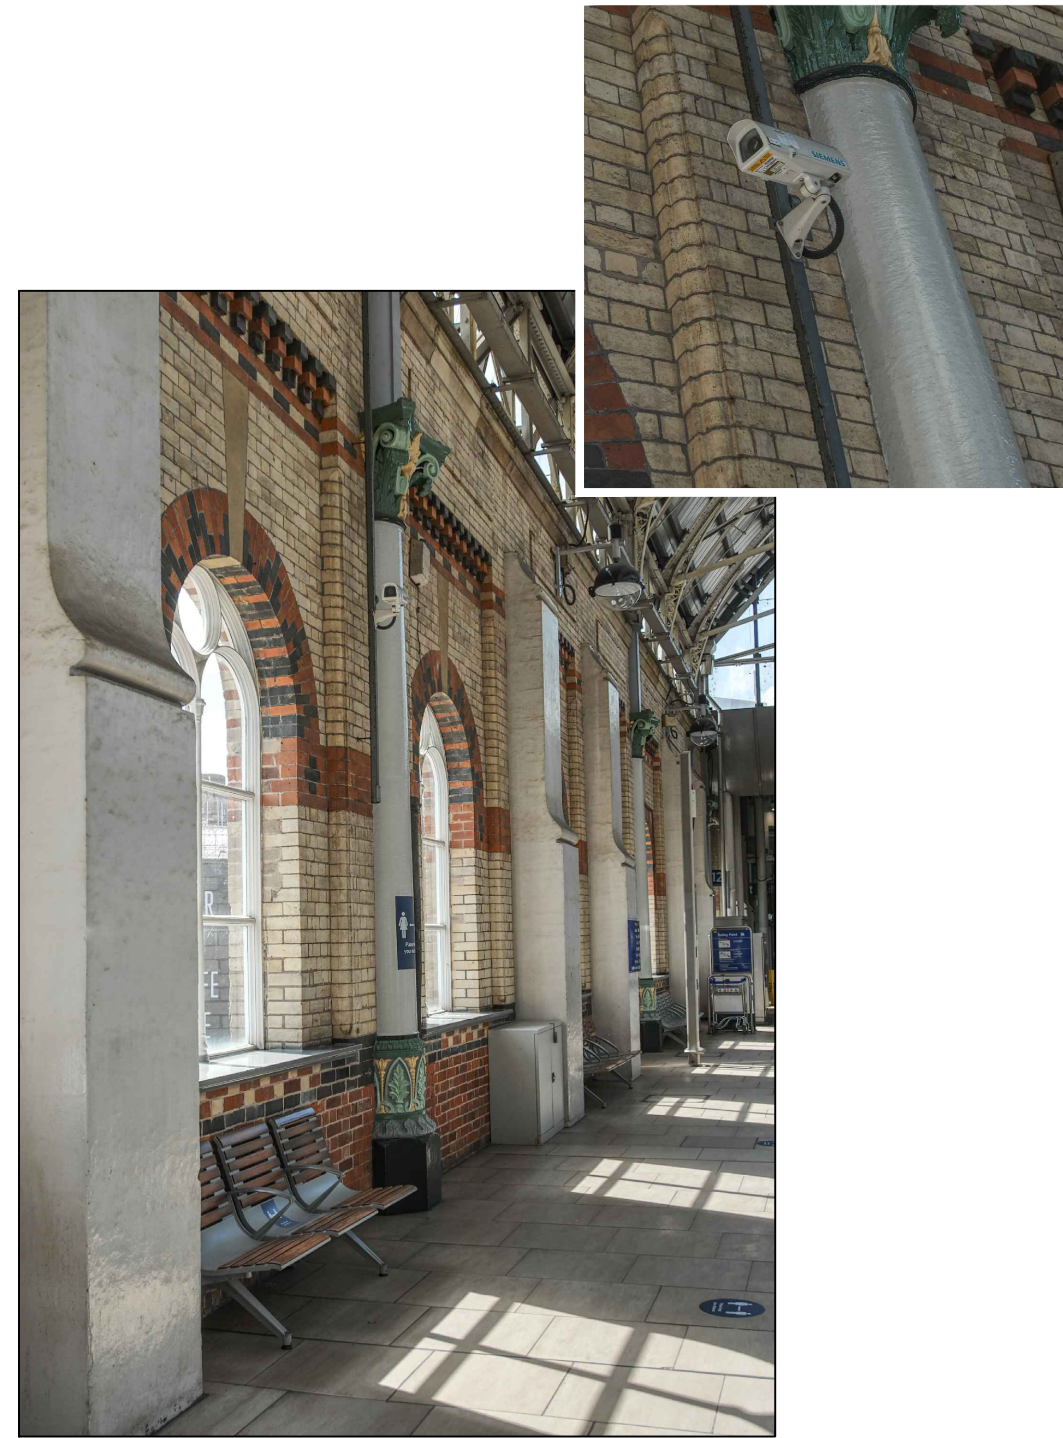


PERSPECTIVE VIEW 180 - EXISTING
APPLIES TO CAMERA 24187

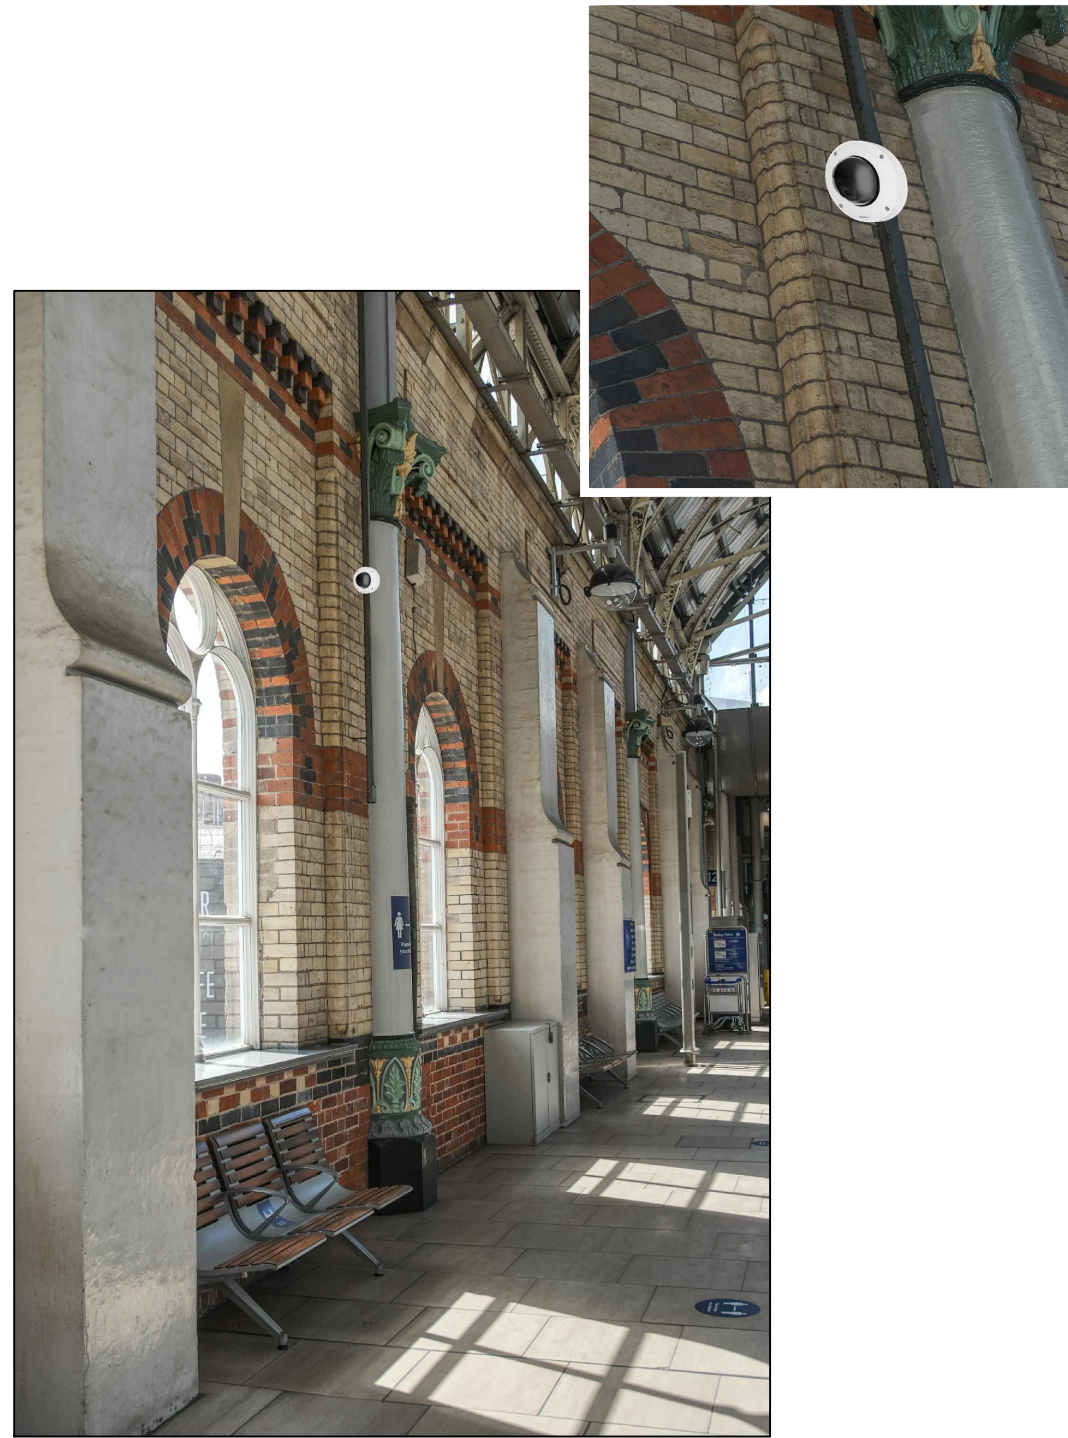


PERSPECTIVE VIEW 180 - PROPOSED

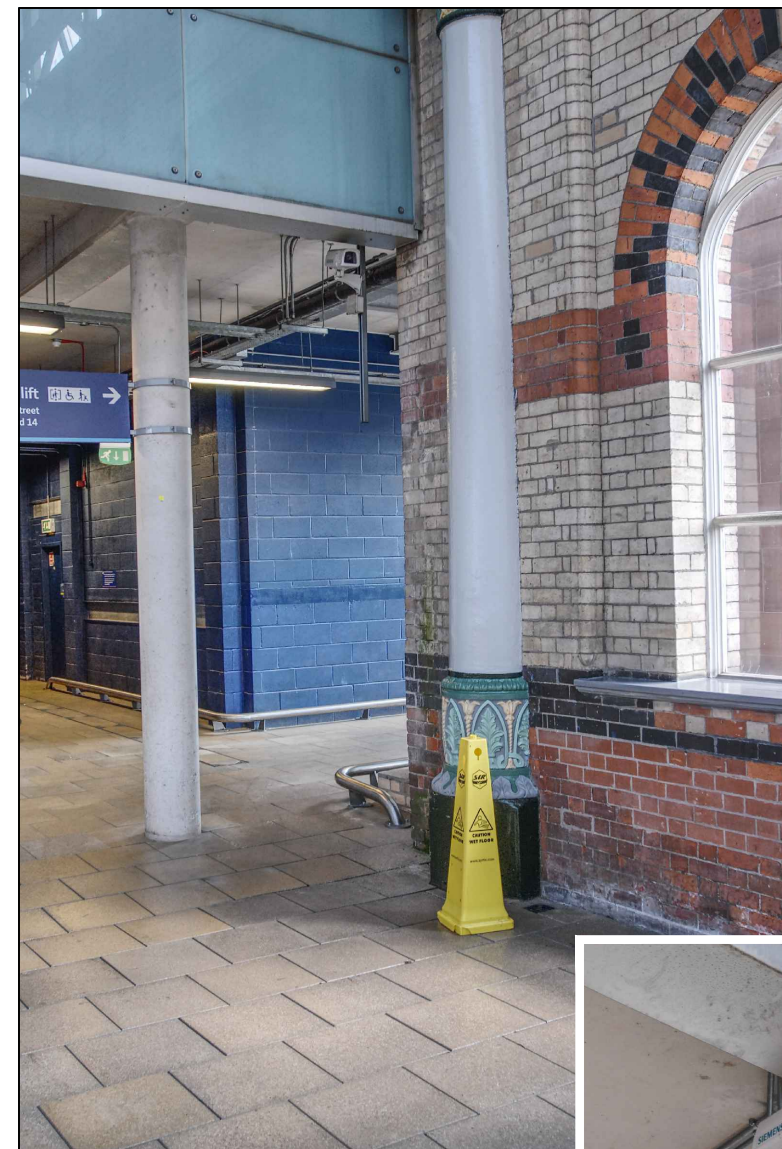


PERSPECTIVE VIEW 181 - EXISTING
APPLIES TO CAMERA 24188

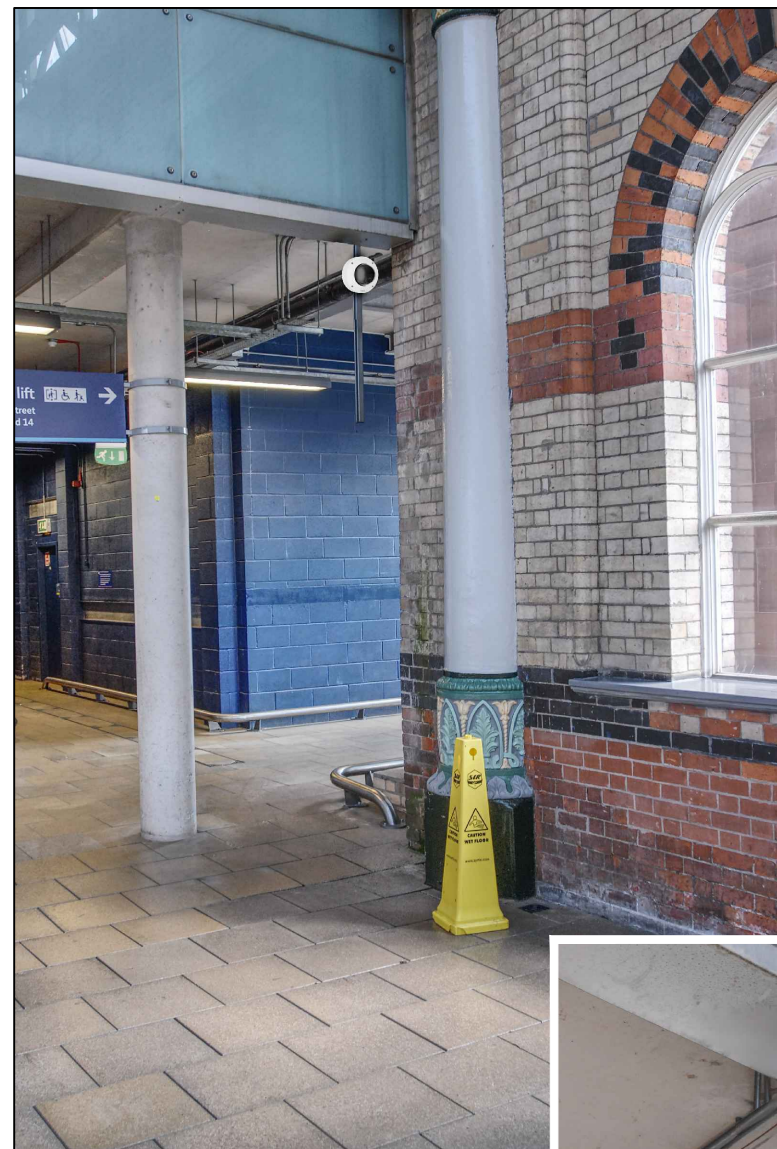

PERSPECTIVE VIEW 181 - PROPOSED

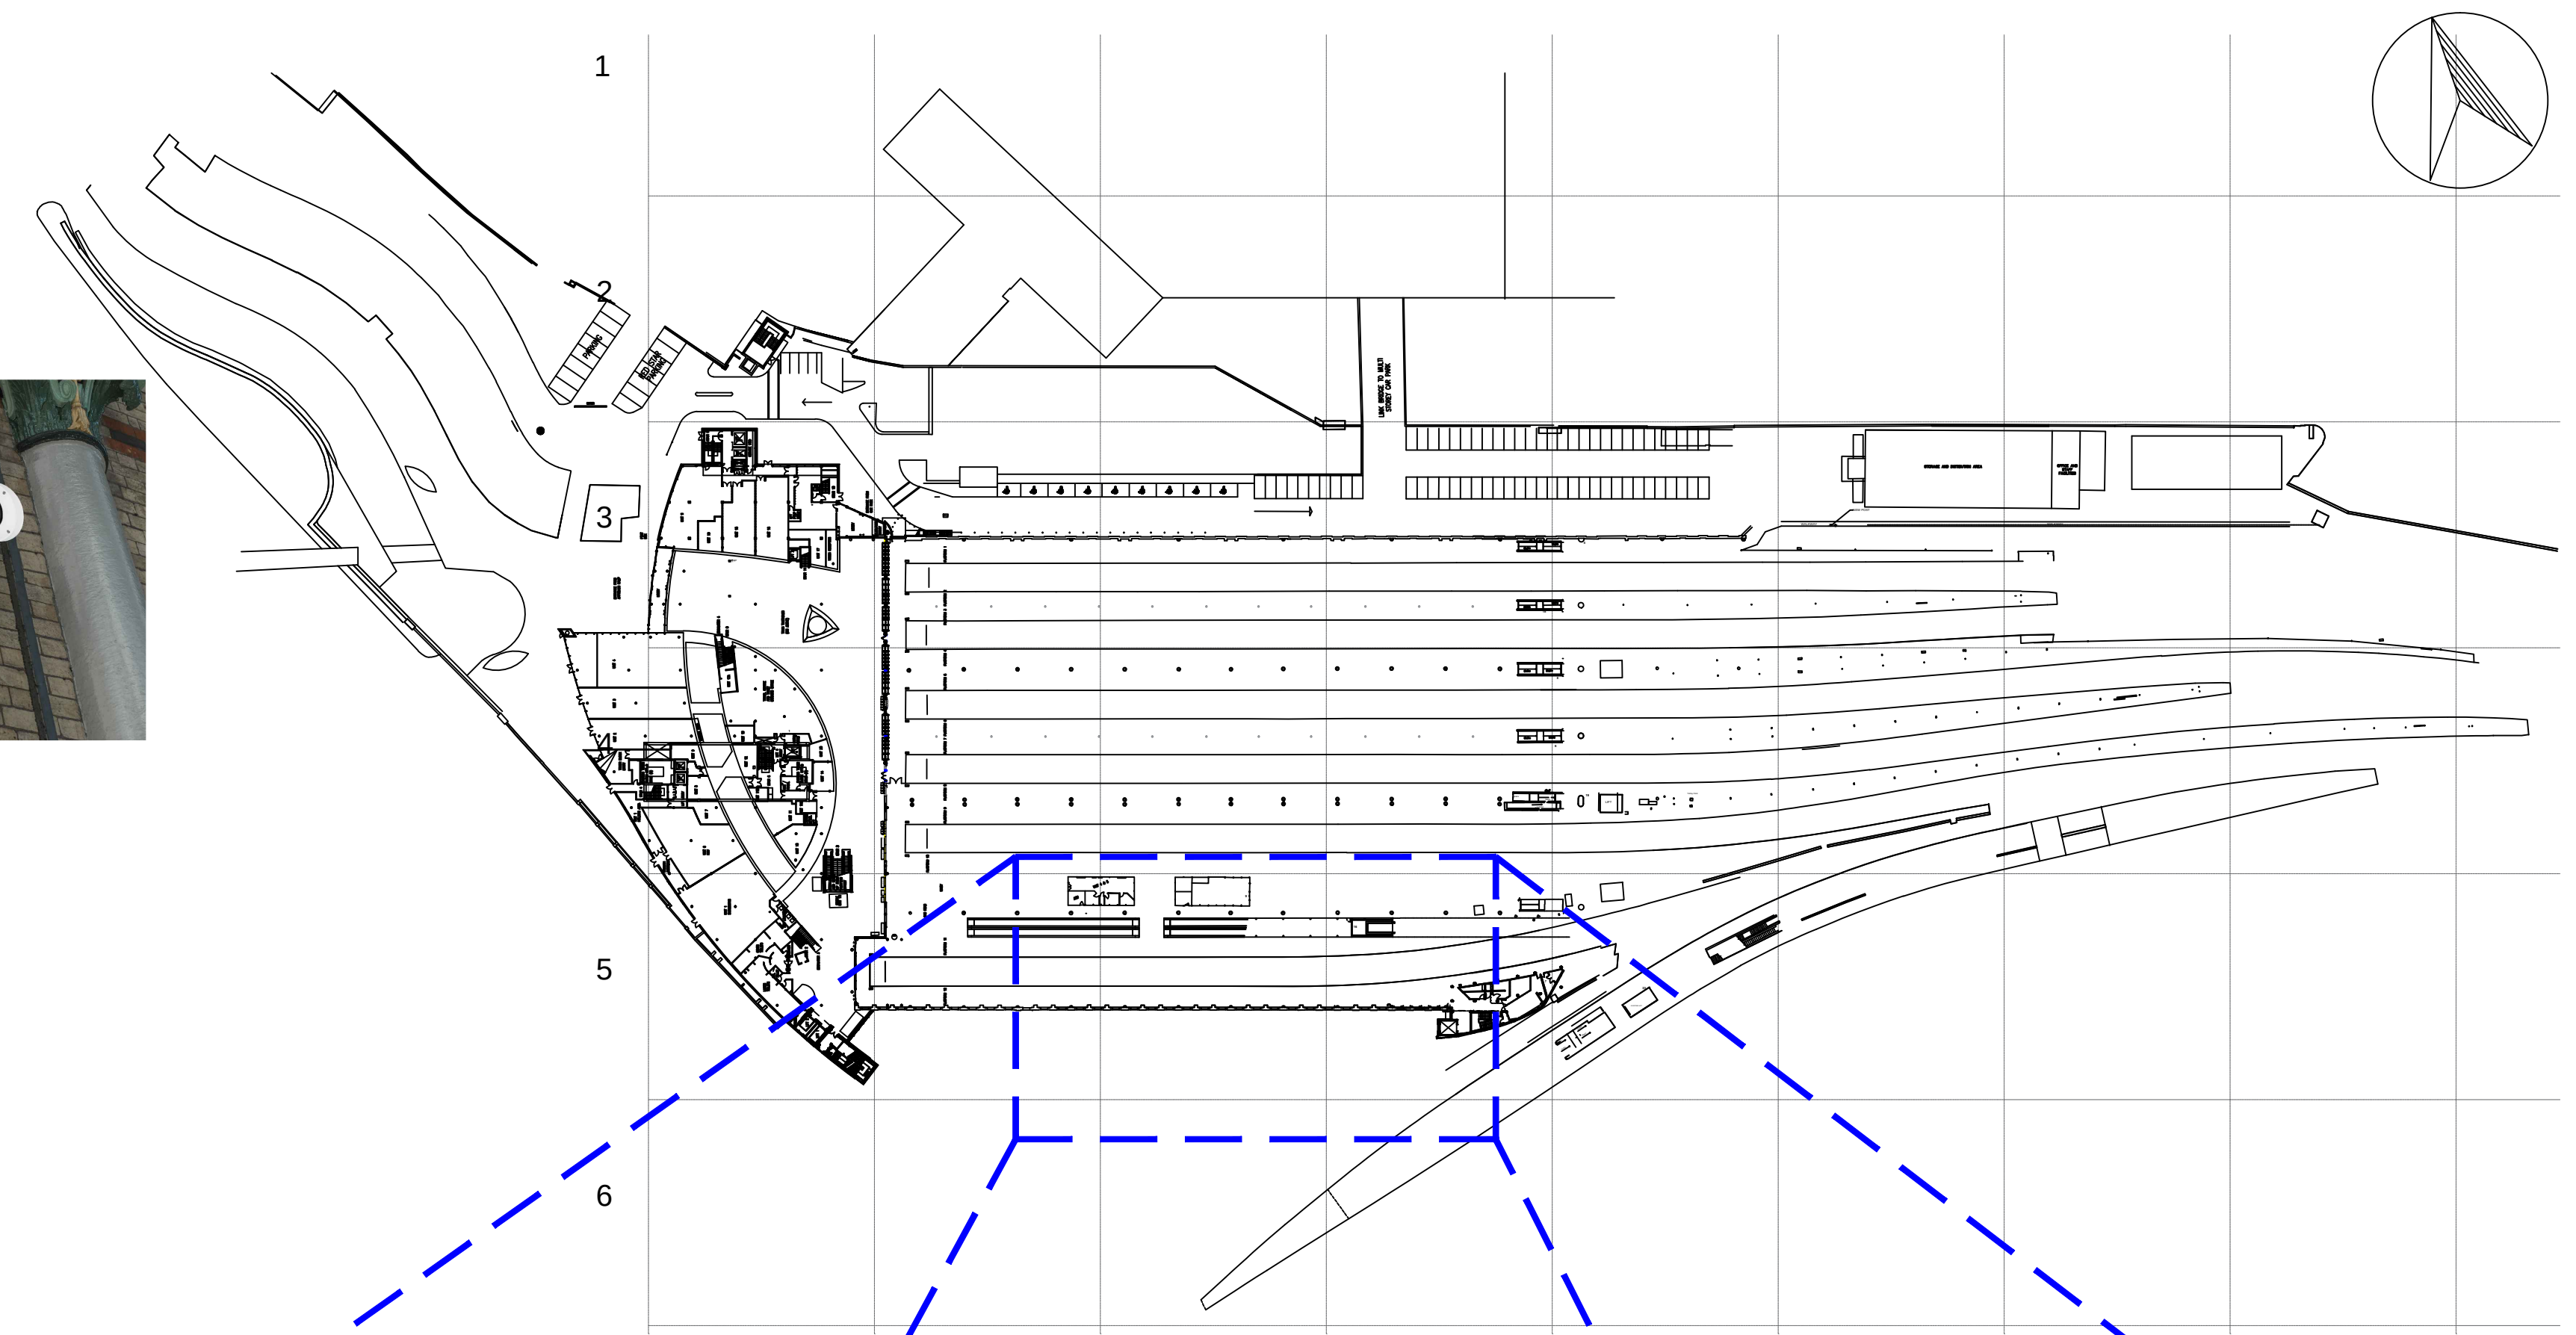

MANCHESTER PICCADILLY STATION LOCATION PLAN - SCALE 1:1250

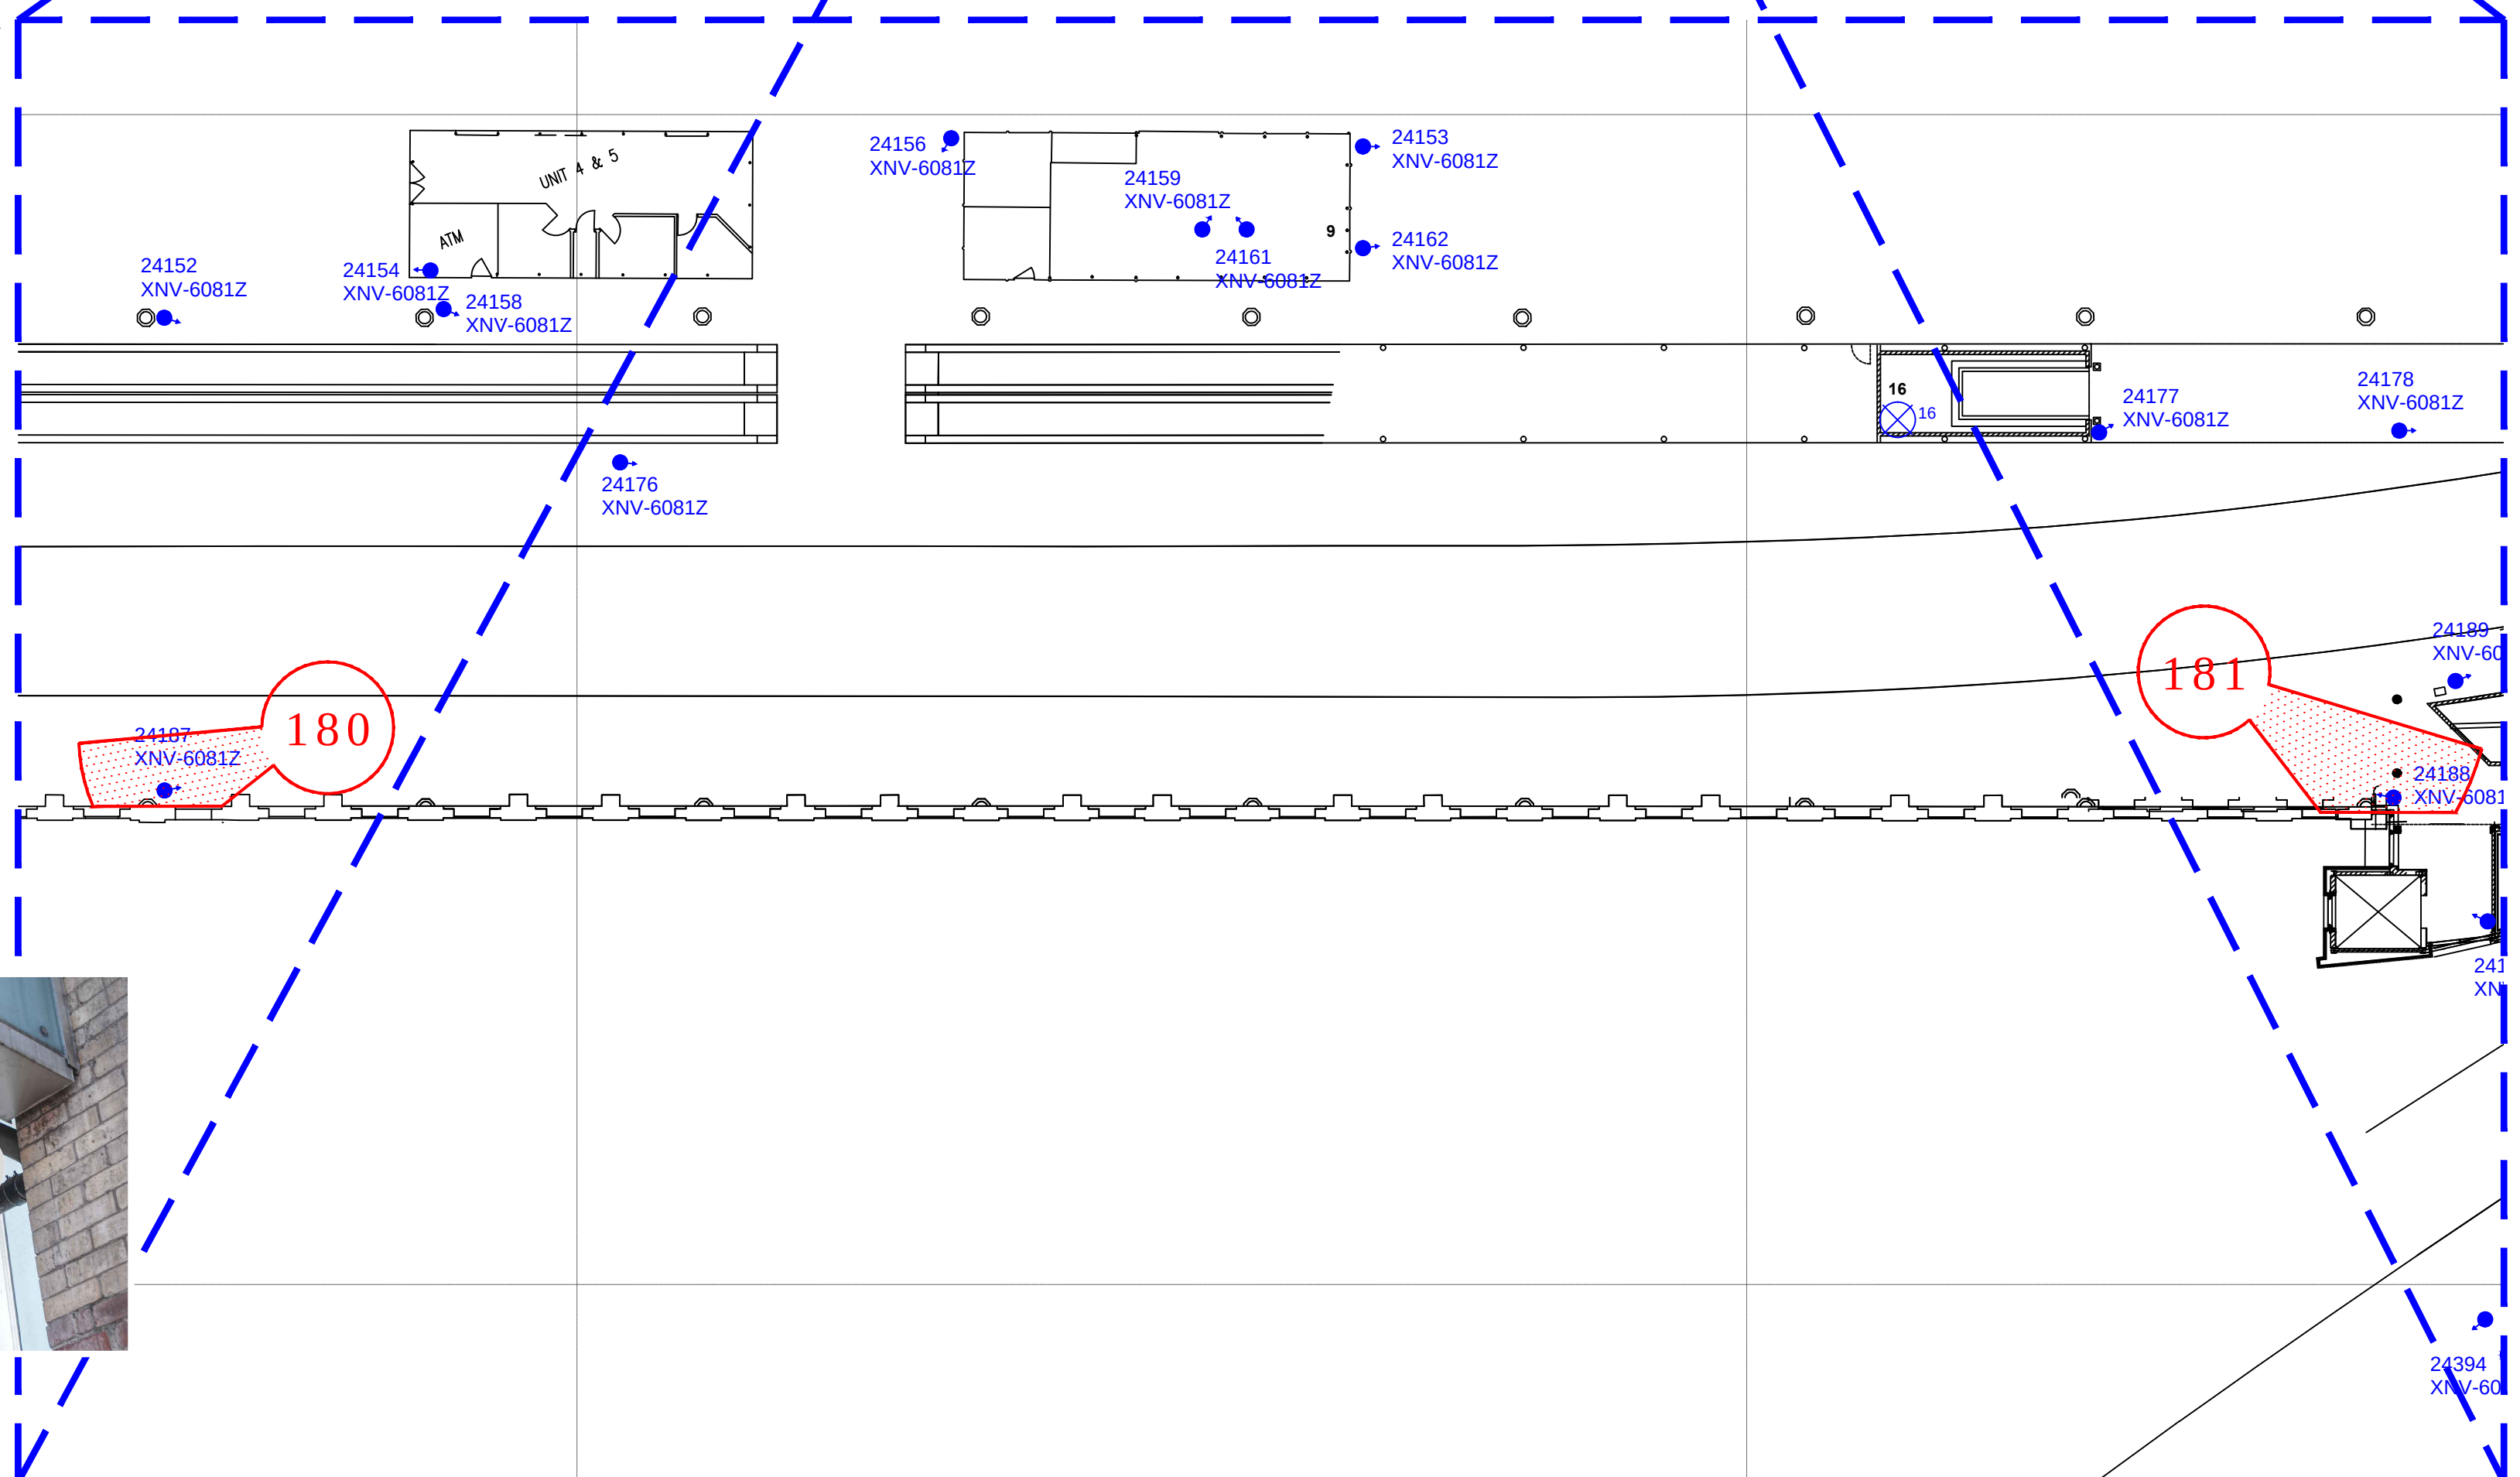

**MANCHESTER PICCADILLY STATION PLAN
PLATFORM 12 - SCALE 1:250**

COLOUR KEY

- EQUIPMENT IN BLACK - DENOTES EXISTING EQUIPMENT
- EQUIPMENT IN BLUE - DENOTES EXISTING TO BE REPLACED
- EQUIPMENT IN GREEN - DENOTES EXISTING TO BE RECOVERED
- EQUIPMENT IN MAGENTA - DENOTES ENHANCED NWR EQUIPMENT
- EQUIPMENT IN RED - DENOTES NEW NWR EQUIPMENT

LEGEND

- EXISTING NODE LOCATION
- EXISTING FIXED/DOME CAMERA
- EXISTING PTZ CAMERA

P01	29/7/21	DRAFT FOR LISTED BUILDING CONSENT	JPT	CRC	-
Rev	Date	Description of Revisions	Drawn	Check	Appr
Status	DRAFT				



Contractor
Linbrooke
People • Technology • Connectivity

Unit 3 & 4 Churchill Way
Chapelthorn
Sheffield
S35 2PY

Project
NWR MANAGED STATIONS
SISS RENEWALS - 169779

Drawing Title
MANCHESTER PICCADILLY STATION
EQUIPMENT LOCATION VIEWS
EQUIPMENT TO BE REPLACED
PLATFORM 12

Designed	J.Gatley	Sig		Date	28/5/21
Drawn	J.Tobin	Sig		Date	29/7/21
Checked	-	Sig		Date	-
Approved	-	Sig		Date	-
Scale	1:250	ELR & Mileage	CMP2	Sheet	58 of 71
Alternative Reference	N/A			Revision	P01
Drawing Number	MAN-NWR-LBR-PLAN-102000-Y641				

Sheet Size A1 594 x 841