


NOTES: UNLESS SPECIFIED OTHERWISE


1. ALL DIMENSIONS IN MM.
2. FOUNDATION DESIGN BY OTHERS.
3. THE LEGS / PADS NEED TO BE INSTALLED WITH THE TOPS LEVEL +-5mm. THE LEGS ALSO NEED TO BE INSTALLED IN LINE +-5mm AND SQUARE. IF THE LEGS ARE NOT INSTALLED WITHIN TOLERANCE THEN THE STRUCTURE ABOVE WILL NOT FIT TOGETHER.
4. THE FOUNDATIONS NEED TO BEAR ON A GOOD NATURAL FORMATION WITH A MINIMUM GROUND BEARING PRESSURE OF 40 KN/M2. THIS WILL NEED TO BE CHECKED ON SITE BEFORE CASTING THE FOUNDATIONS. A MINIMUM DEPTH OF 0.9M TO THE UNDERSIDE OF THE FOUNDATIONS IS RECOMMENDED, WITH ALL TOP SOIL AND FILL MATERIAL BEING REMOVED TO REACH A GOOD NATURAL FORMATION LEVEL. THE FOUNDATIONS SHOULD BE TAKEN TO DEEPER THAN 0.9M IF REQUIRED TO ACHIEVE THIS.
5. CONCRETE SHOULD BE MINIMUM GRADE C20 ONE LAYER OF A393 REINFORCING MESH TO THE TOP SURFACE (50mm COVER TO MESH.)

TOLERANCES UNLESS OTHERWISE SPECIFIED.

DIMENSION:-	<10	<100	<250	>250	DEG
±	0.5	1	2	3	0.5

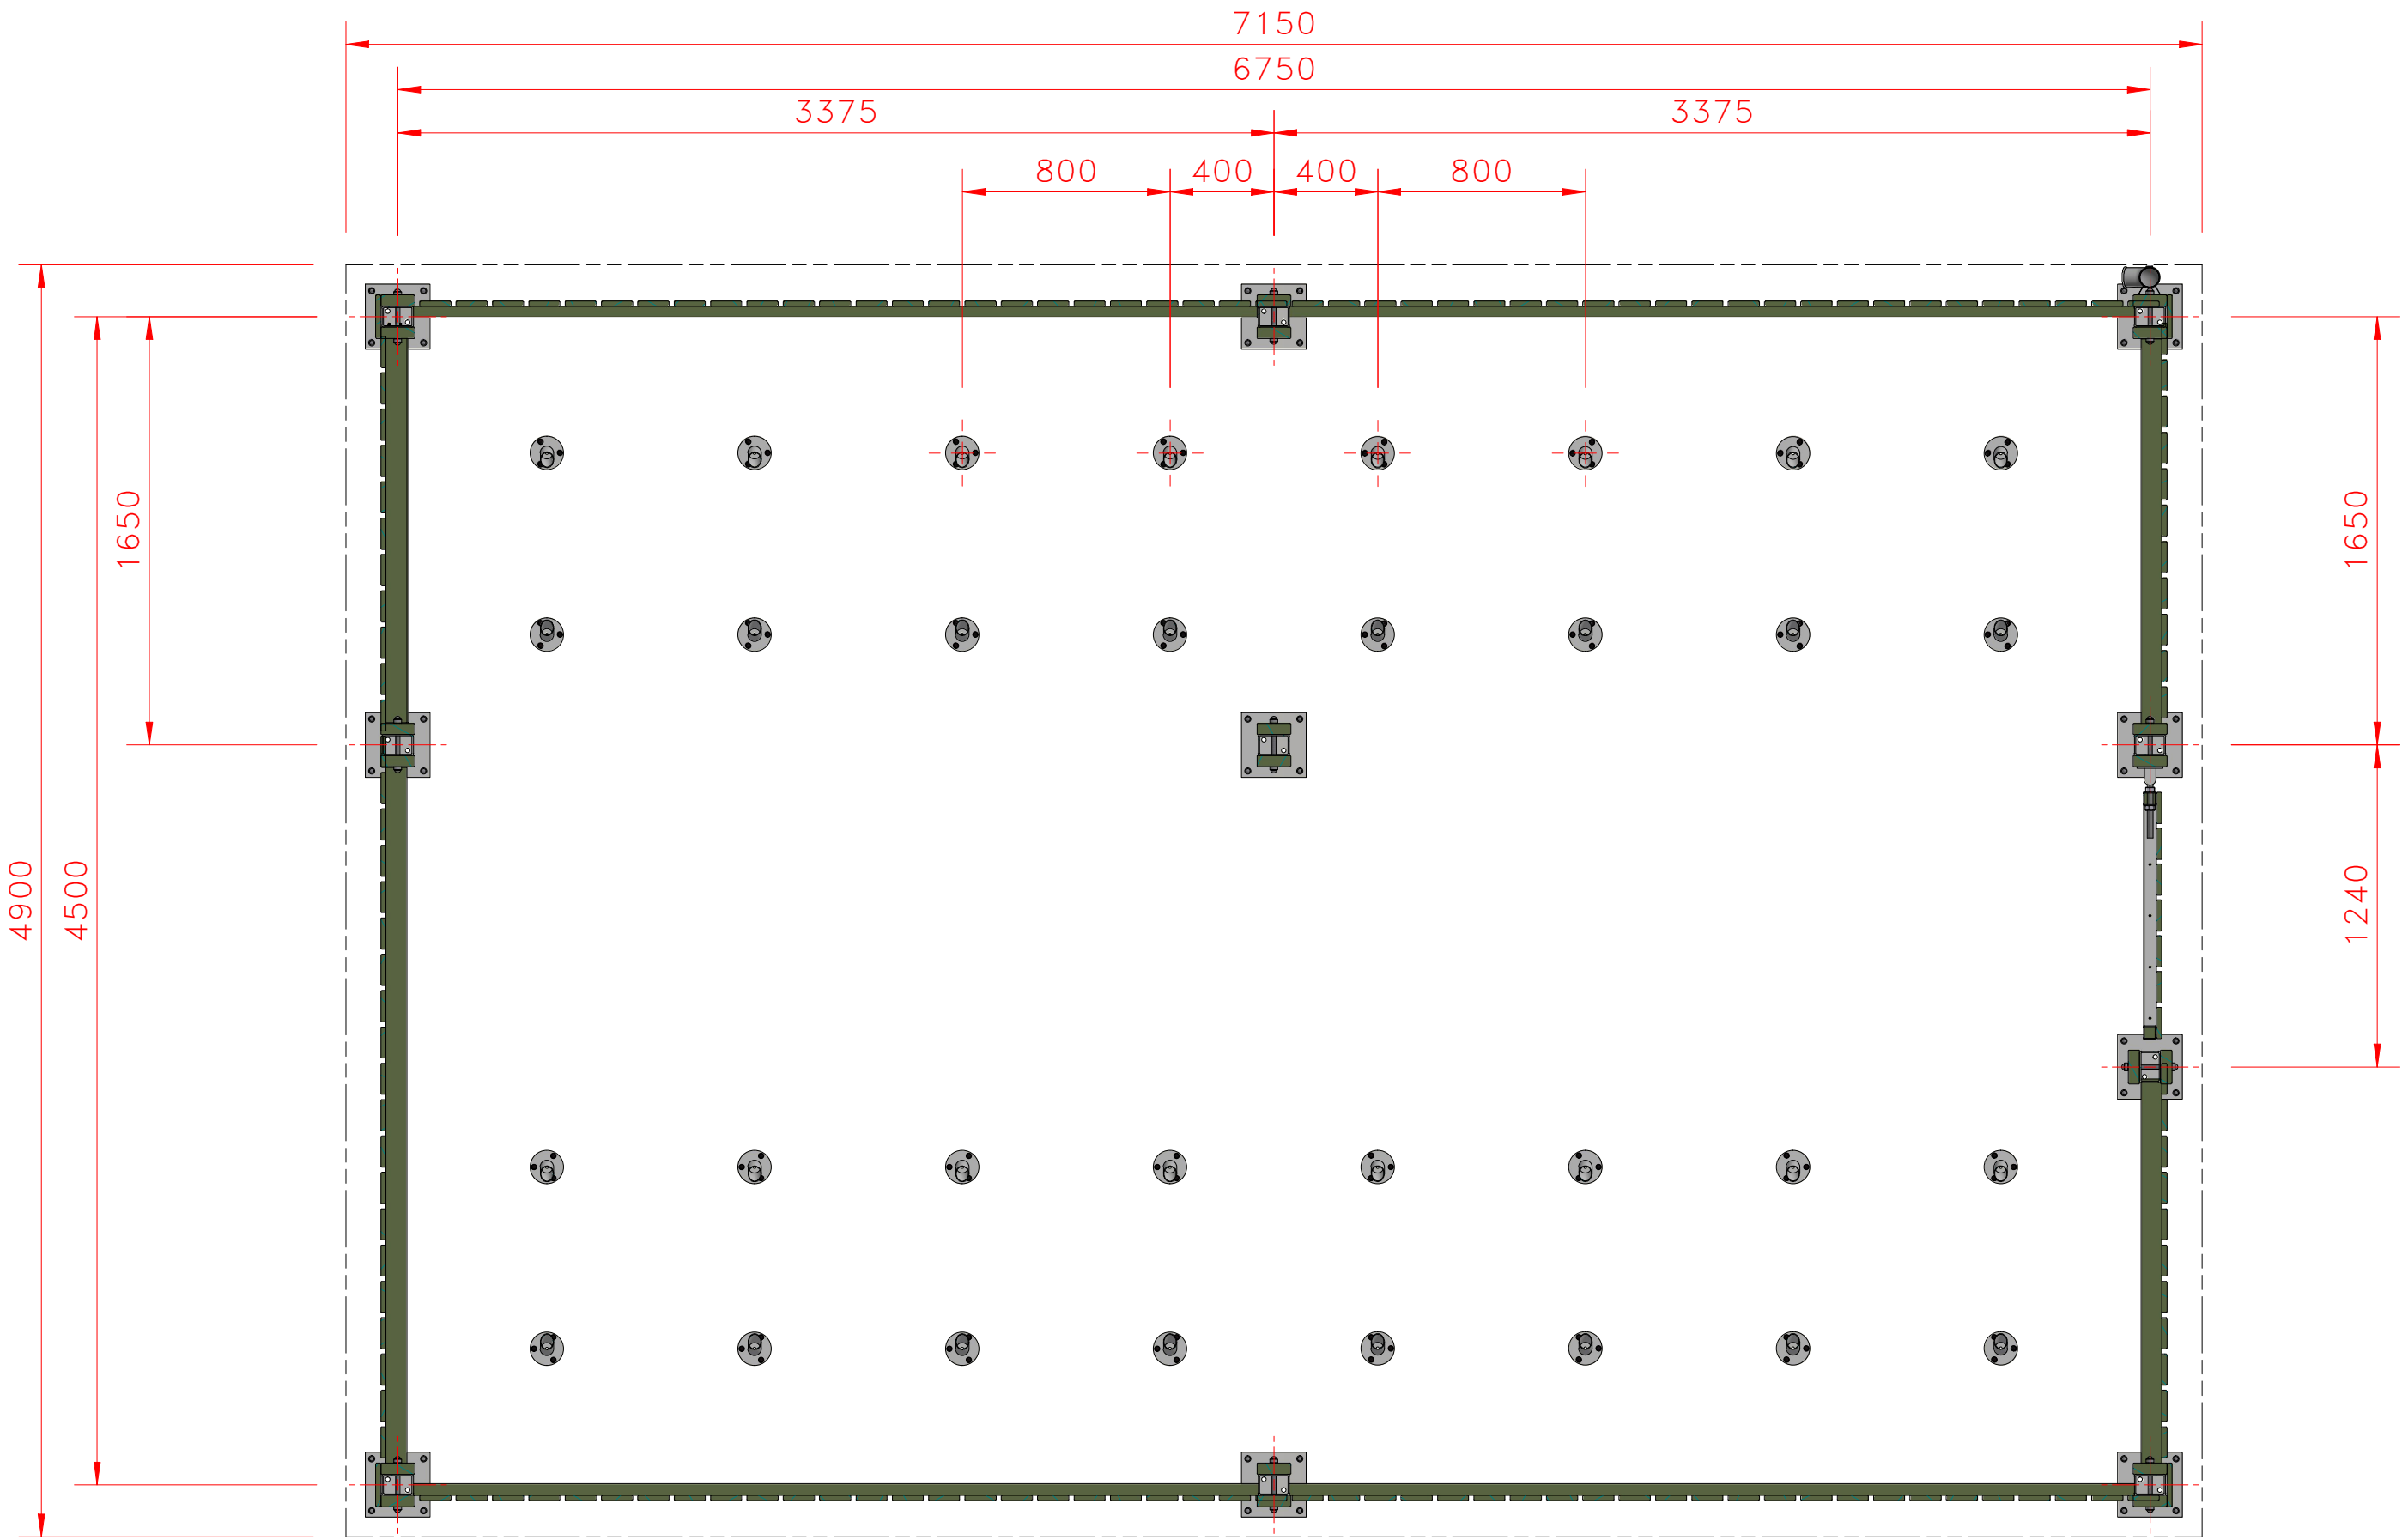

SECTION ON A-A
SCALE (1:25)

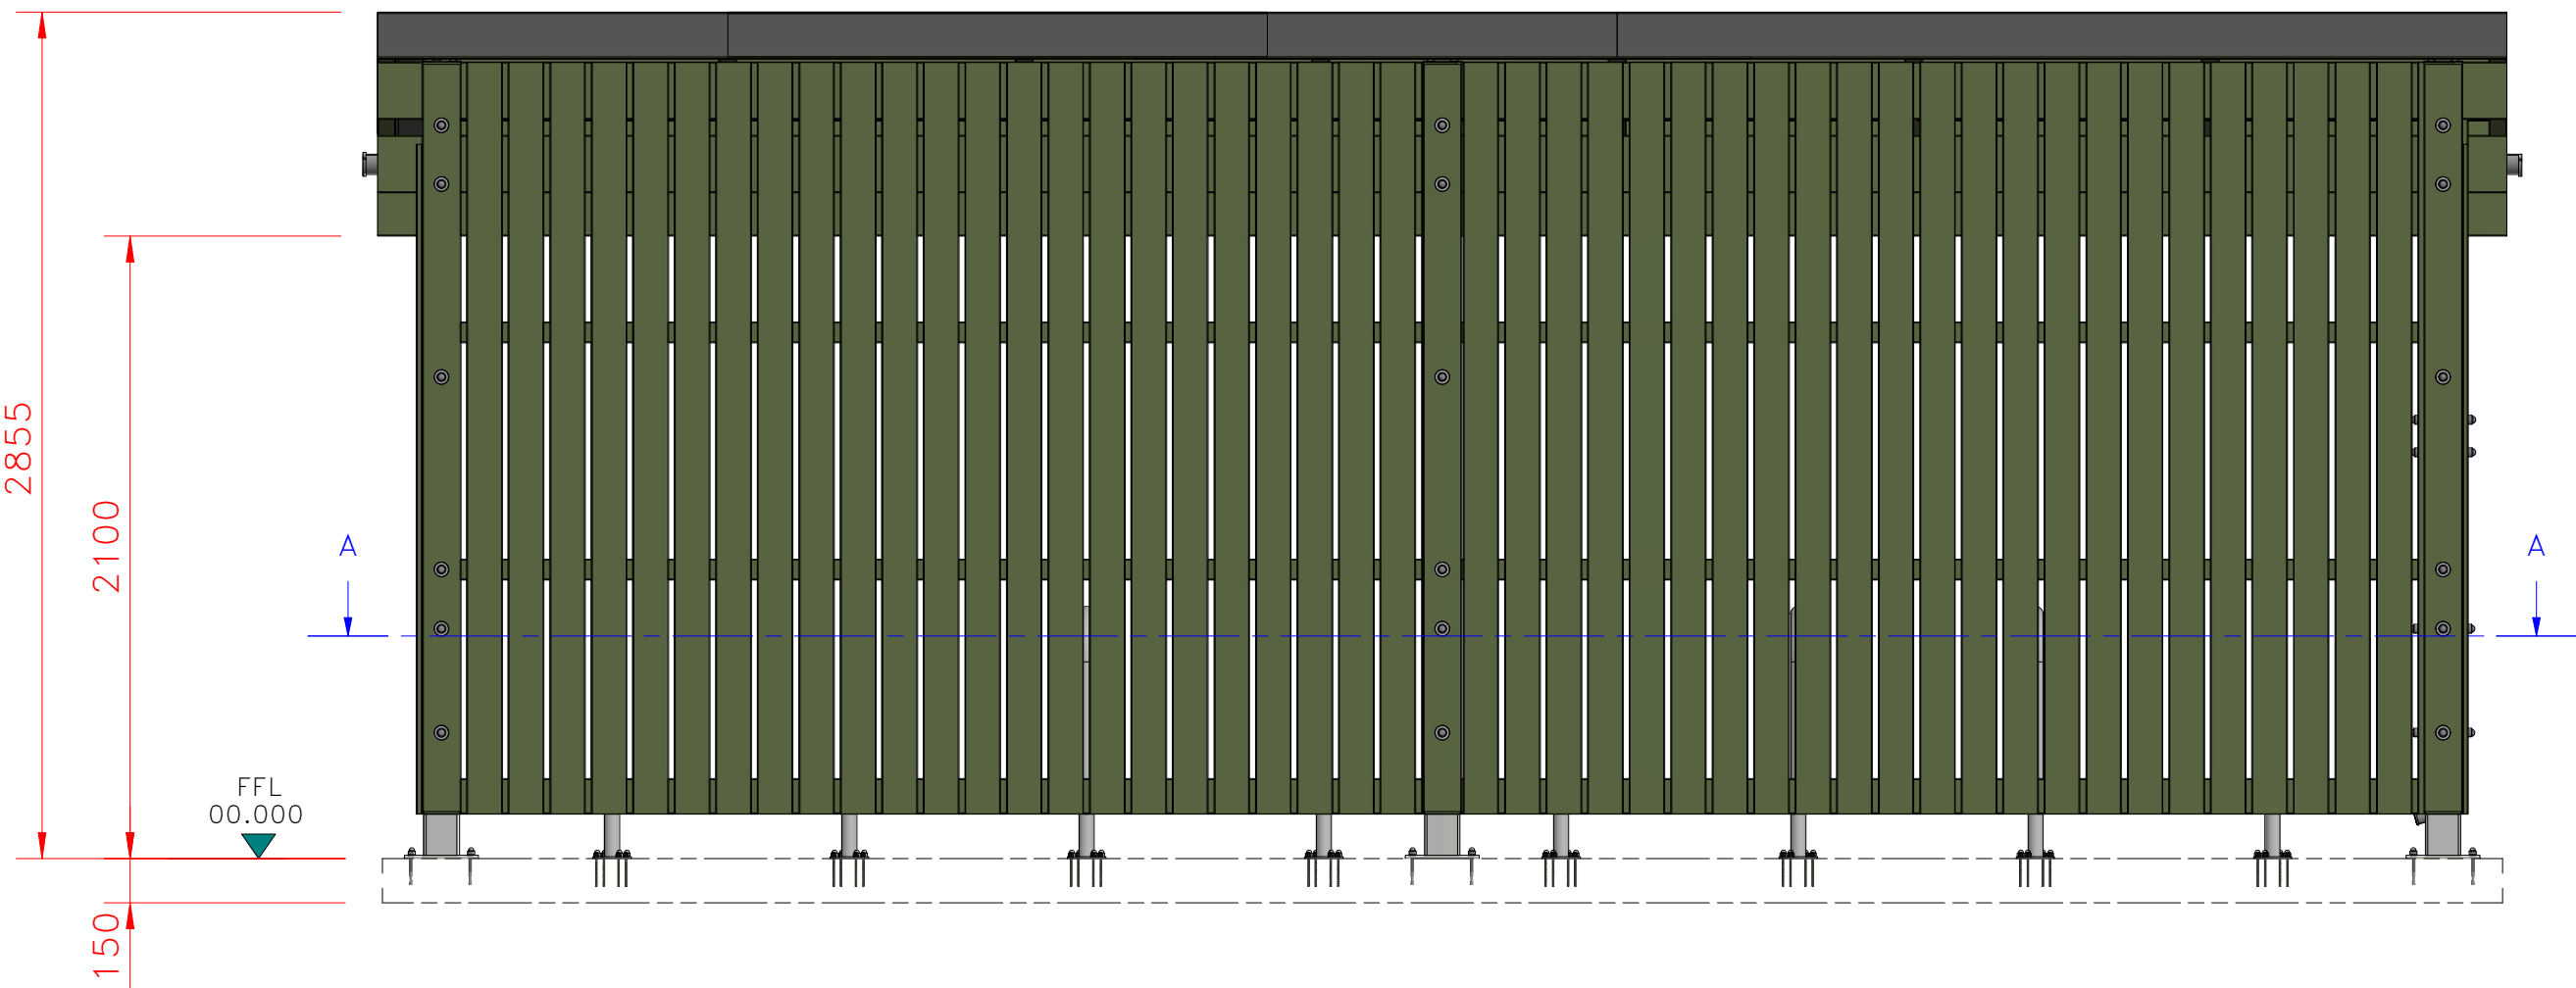

1	19/05/2022	INITIAL ISSUE	Alex	
REV	DATE	DESCRIPTION	DRAWN BY	CHECKED BY

REVISION HISTORY

THIS IS A CAD DRAWING & MUST NOT BE MODIFIED MANUALLY. THIS DRAWING IN THE PROPERTY OF LANGLEY DESIGN. IT IS STRICTLY CONFIDENTIAL AND MUST NOT BE COPIED, TRACED OR LOANED WITHOUT THEIR PERMISSION.		FILE REFERENCE 2878		TITLE. FOUNDATIONAL DETAILS CYCLE STORE LDINV-2882-MA01			
LANGLEYDESIGN	CLIENT. Morgan Sindall	ALL DIMENSIONAL UNITS ARE AS STATED, ALL TOLERANCES ±2.0mm UNLESS OTHERWISE STATED	DRAWN BY. Alex			DATE. 19/05/2022	
	PROJECT. Gorton Community Hub	SCALE. 1:25	PAPER SIZE. A1	UNITS. MM	MATERIAL.	DRG. No. LDINV-2882-40-100.idw	REV. 1
LANGLEY DESIGN		UNIT L, CHELWORTH IND. EST. CHELWORTH ROAD, CRICKLADE, WILTSHIRE, SN6 6HE TEL: 01793 759461 FAX: 01793 759462 EMAIL: INFO@LANGLEYDESIGN.CO.UK					