
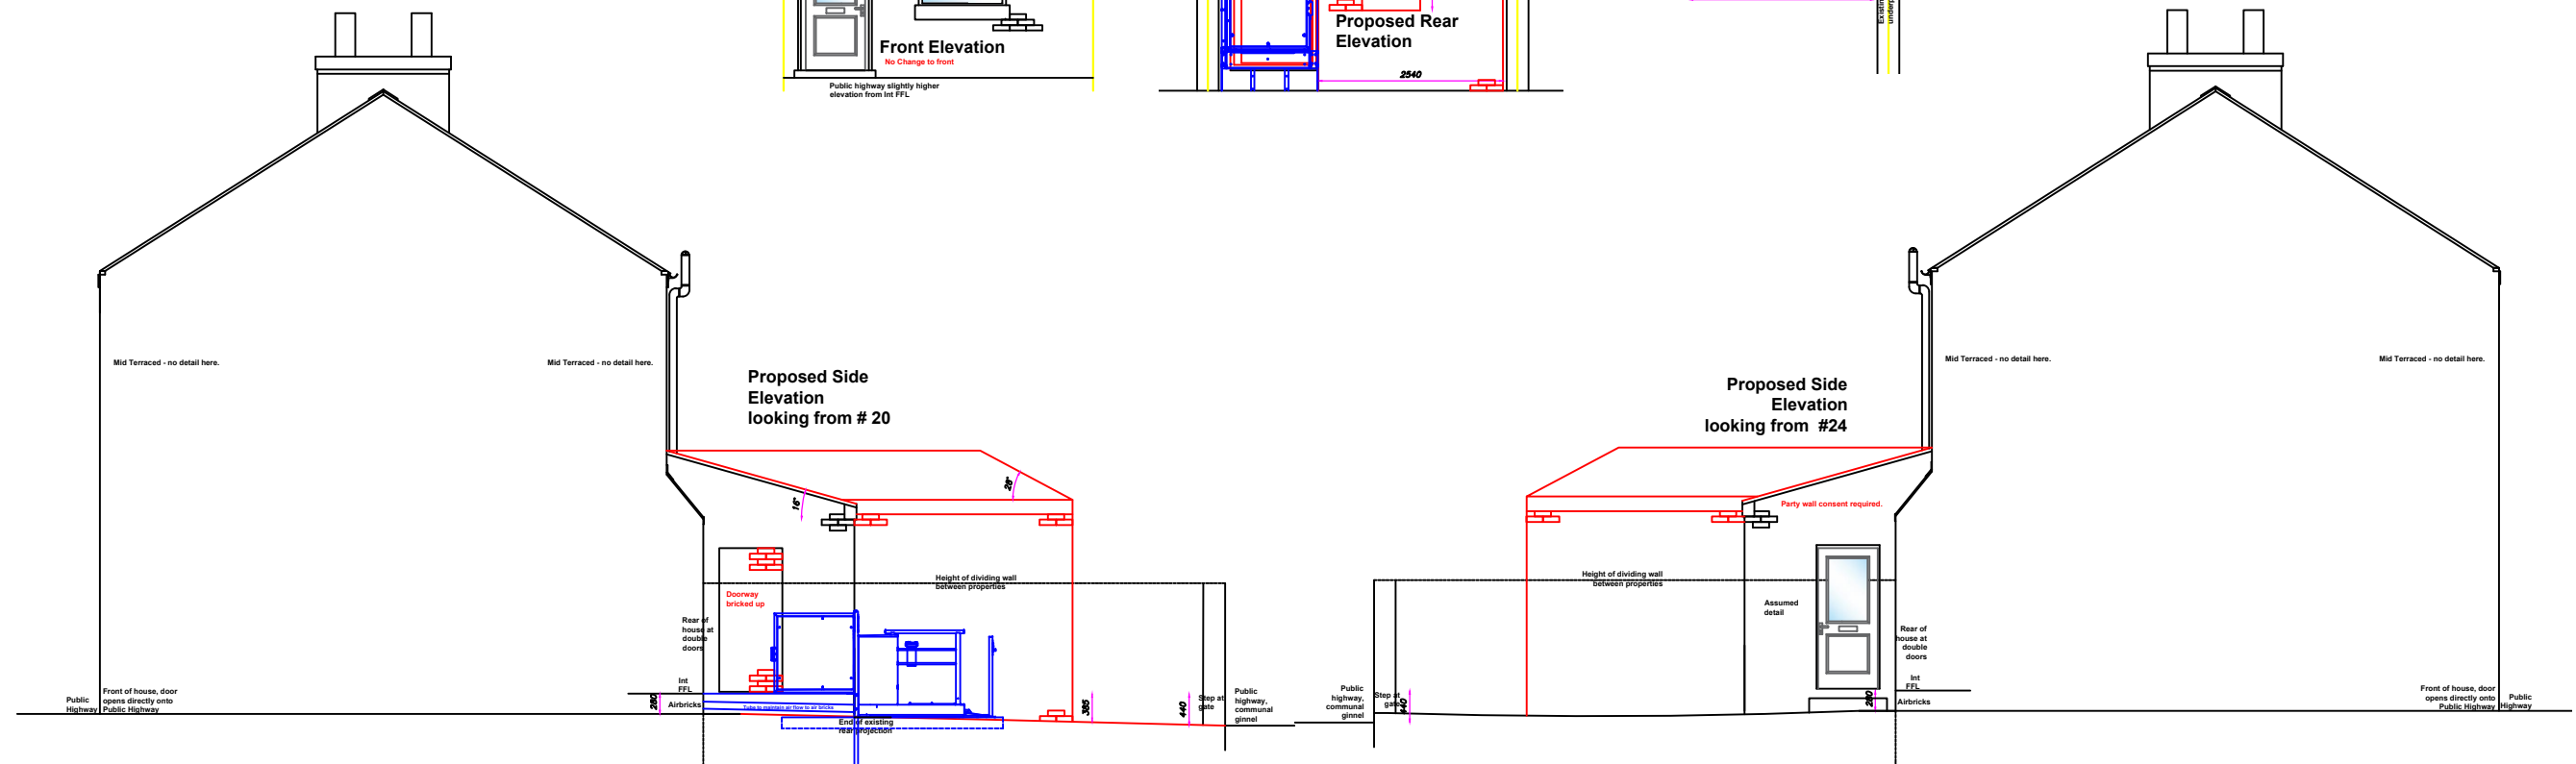
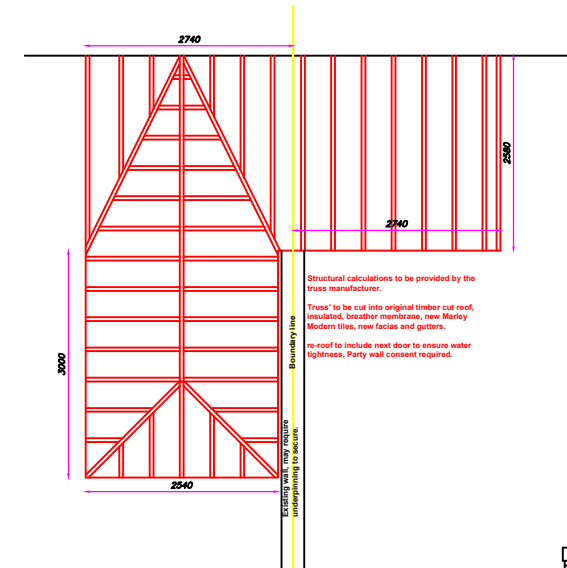


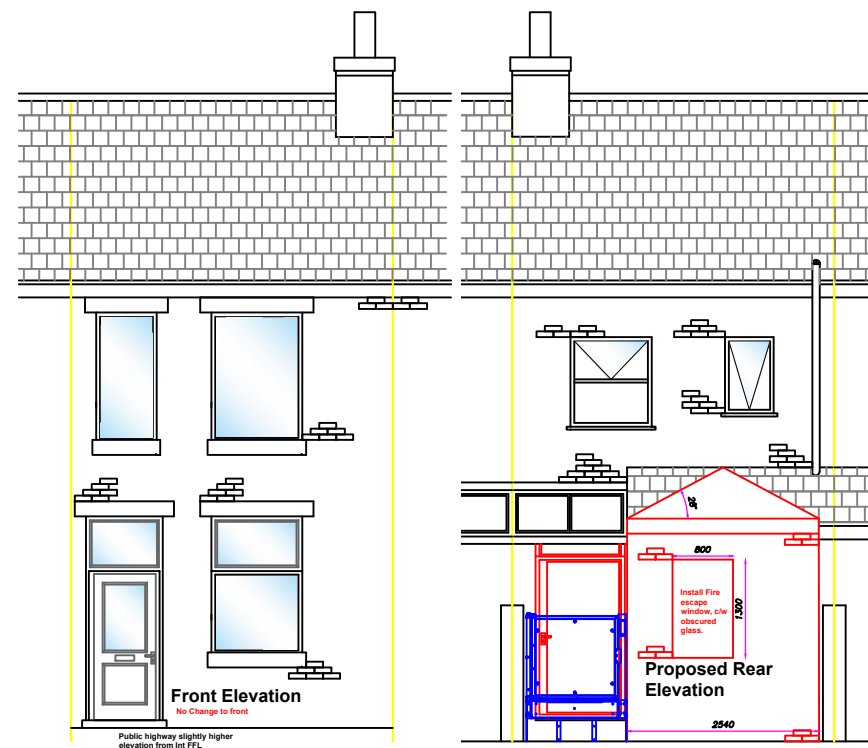

Revisions / Options			Neil Brickles - Technical Officer. Manchester Local Care Organisation. Directorate for Children and Families. Unit 1, 29 Poland St. Ancoats. Manchester. M4 6AZ neil.brickles@manchester.gov.uk Tel No : 0161 277 1704 - 07903 244482	Drawn By:	Date:	Project - LAS Room Extension, Kitchen, Rear door, widen rear gate, Step lift to rear and associated works, H frame CTH. Patrick Smith 22 Lowthorpe St Manchester M14 7WP
No.	Date.	Sig.		N.B.	09/05/2019	
Opt 1.1	26/11/2021	NB		Scale:	Paper Size:	
LAS Ext. V1	17/02/2022	NB				
Elevation	22/06/2022	NB				
				1:100	A3	