


0m 1m 2m 3m 4m 5m

VISUAL SCALE 1:100 @ A3

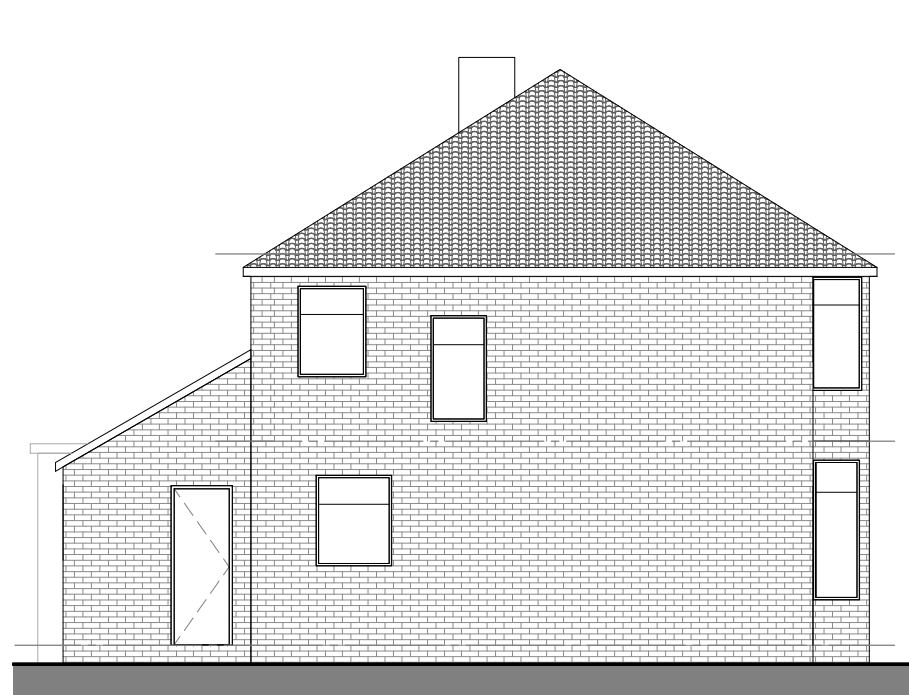


01-E-Elevation

1 : 100



02-E-Elevation

1 : 100

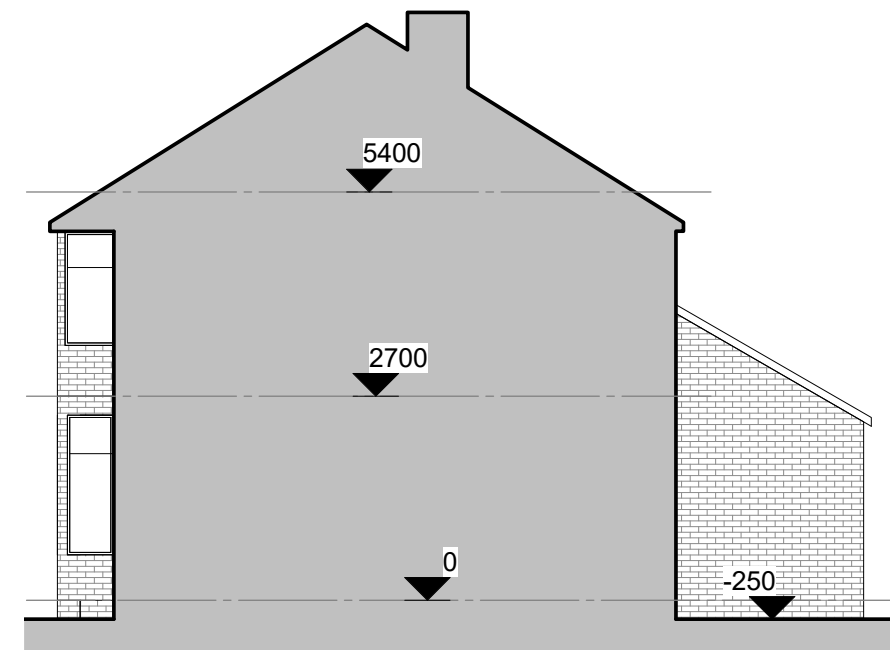

03-E-Elevation

1 : 100

COPYRIGHT © ALL RIGHTS RESERVED BY VIKAS ALYAS LTD. DO NOT SCALE FROM DRAWING. DRAWING INDICATES DESIGN INTENT ONLY. REPORT ANY DISCREPANCIES TO CLIENT / VA LTD. NOT TO BE USED FOR CONSTRUCTION UNLESS STATED SO. TO BE READ IN CONJUNCTION WITH OTHER DRAWINGS OR SPECIFICATION WHERE PROVIDED.

ARCHITEK

BUILDING DESIGN CONSULTANCY

0161 511 8479

vikas@architek.uk

916 Stockport Road, Levenshulme, Manchester, M19 3AB

No.	Description	Date
P1	Issue to Planning	24.05.2022

PROJECT		ADDRESS		CLIENT		
Single storey rear extension		26 St Werburgh's Road Whalley Range Manchester M21 0TJ		Annum Investments Ltd		
				Date 13.01.2022	Project number 2063	Scale (@ A3) 1 : 100
Manchester City Council	PURPOSE OF ISSUE Planning	SHEET	Existing Elevations	Drawn by VA	DRAWING NUMBER A104	REV
				Checked by VA		P1