



ELEVATION A

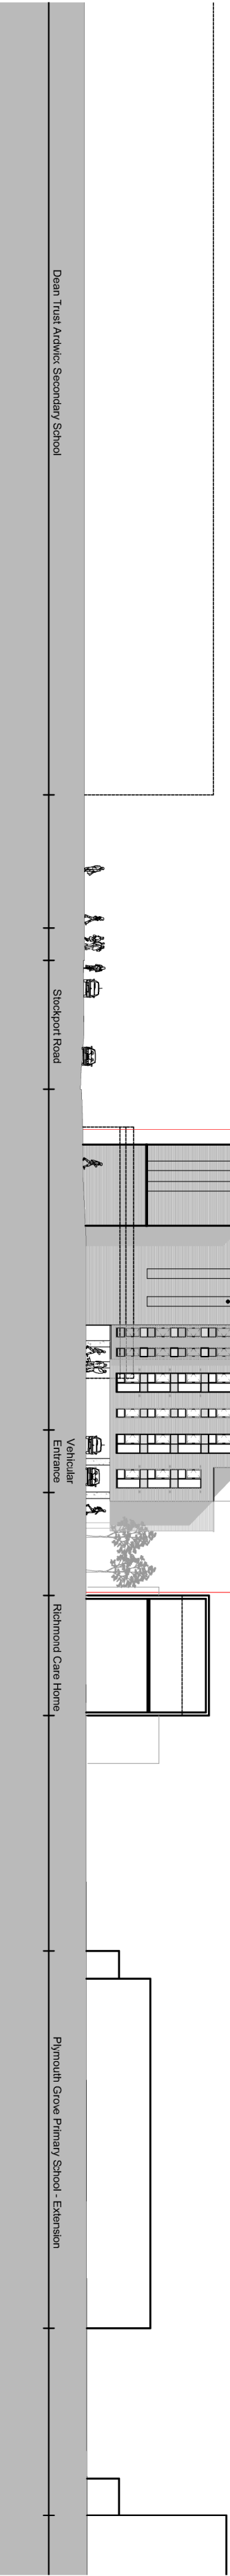


ELEVATION B

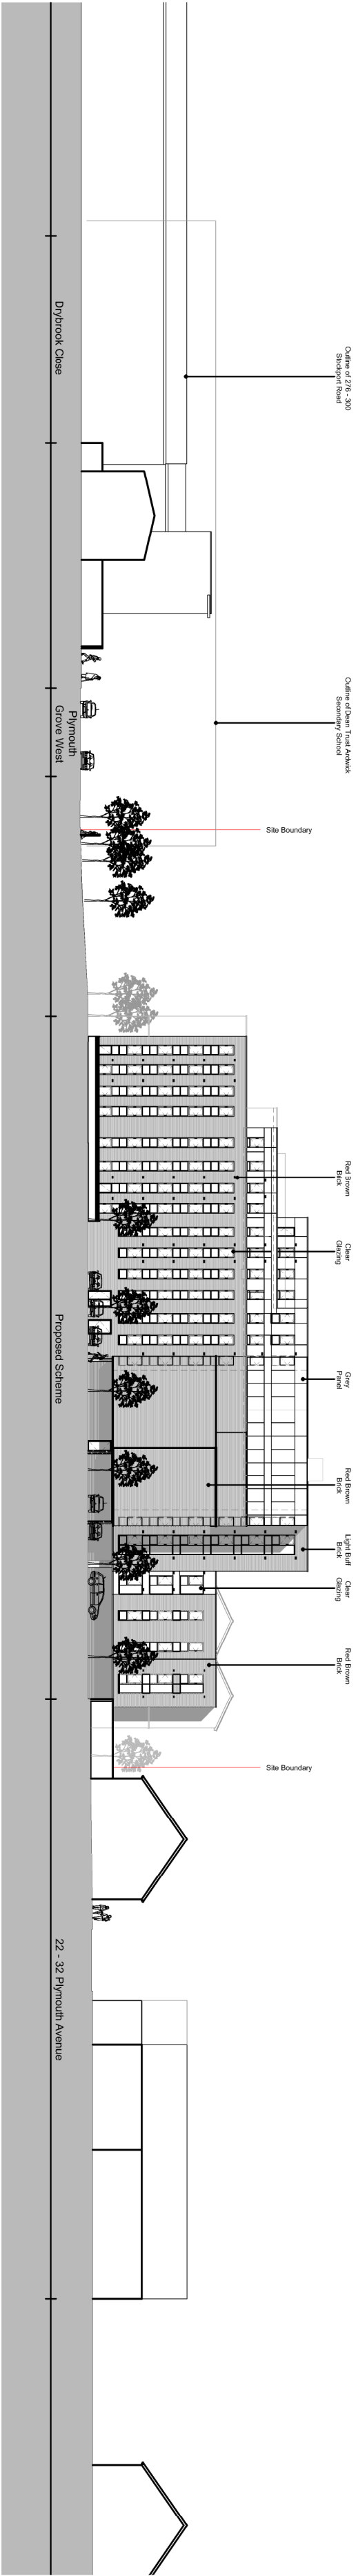

ELEVATION C



ELEVATION D

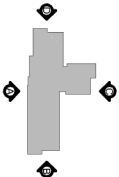

Rev	Description	Drawn	Check	Date
01	DC/DOT SCALE C&F THIS DRAWING			

© LEACH RHODES WALKER 2001

LeachRhodesWalker
ARCHITECTS

info@lrw.co.uk | www.lrw.co.uk
50 Dismanters Place | Manchester | M3 9LH
Manchester **LeachRhodesWalker**
+44 (0)161 853 0211 +44 (0)207 202160 +40 (21) 650 4024

Client	CS DERBY LTD		
Project	STOCKPORT ROAD		
Project No	7891	Drawing No	L(00)131

PROPOSED CONTEXT ELEVATIONS

Scale	Date drawn	Drawn by	Authorised by
1:500@ A2	04.03.22	KM	CJG
Purpose of Issue			
Issued for: ☐ Building Reg ☐ Work ☐ Comment ☐ Approval ☐ Construction ☐			