



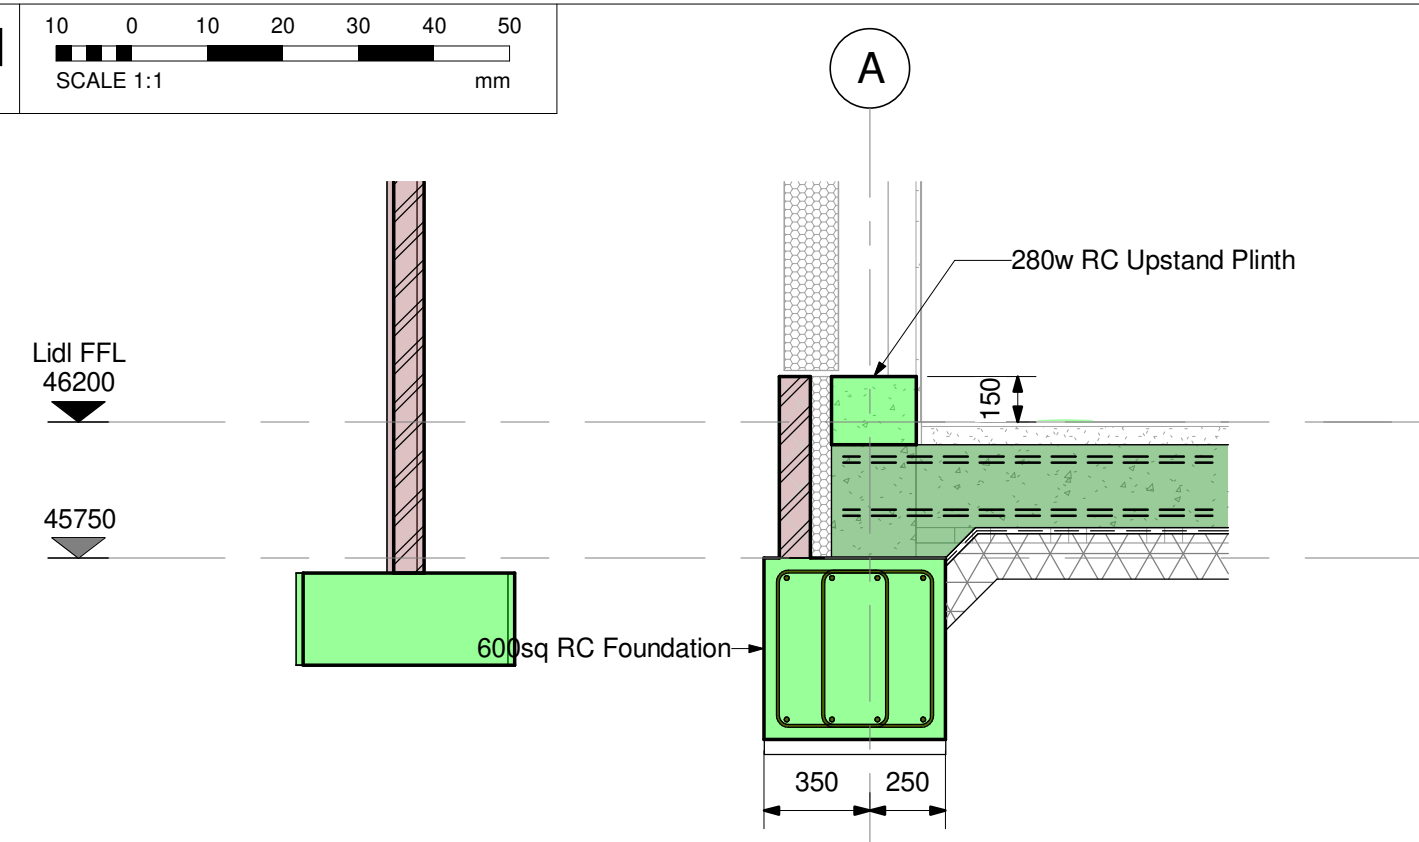


1 Section A-A

1 : 25

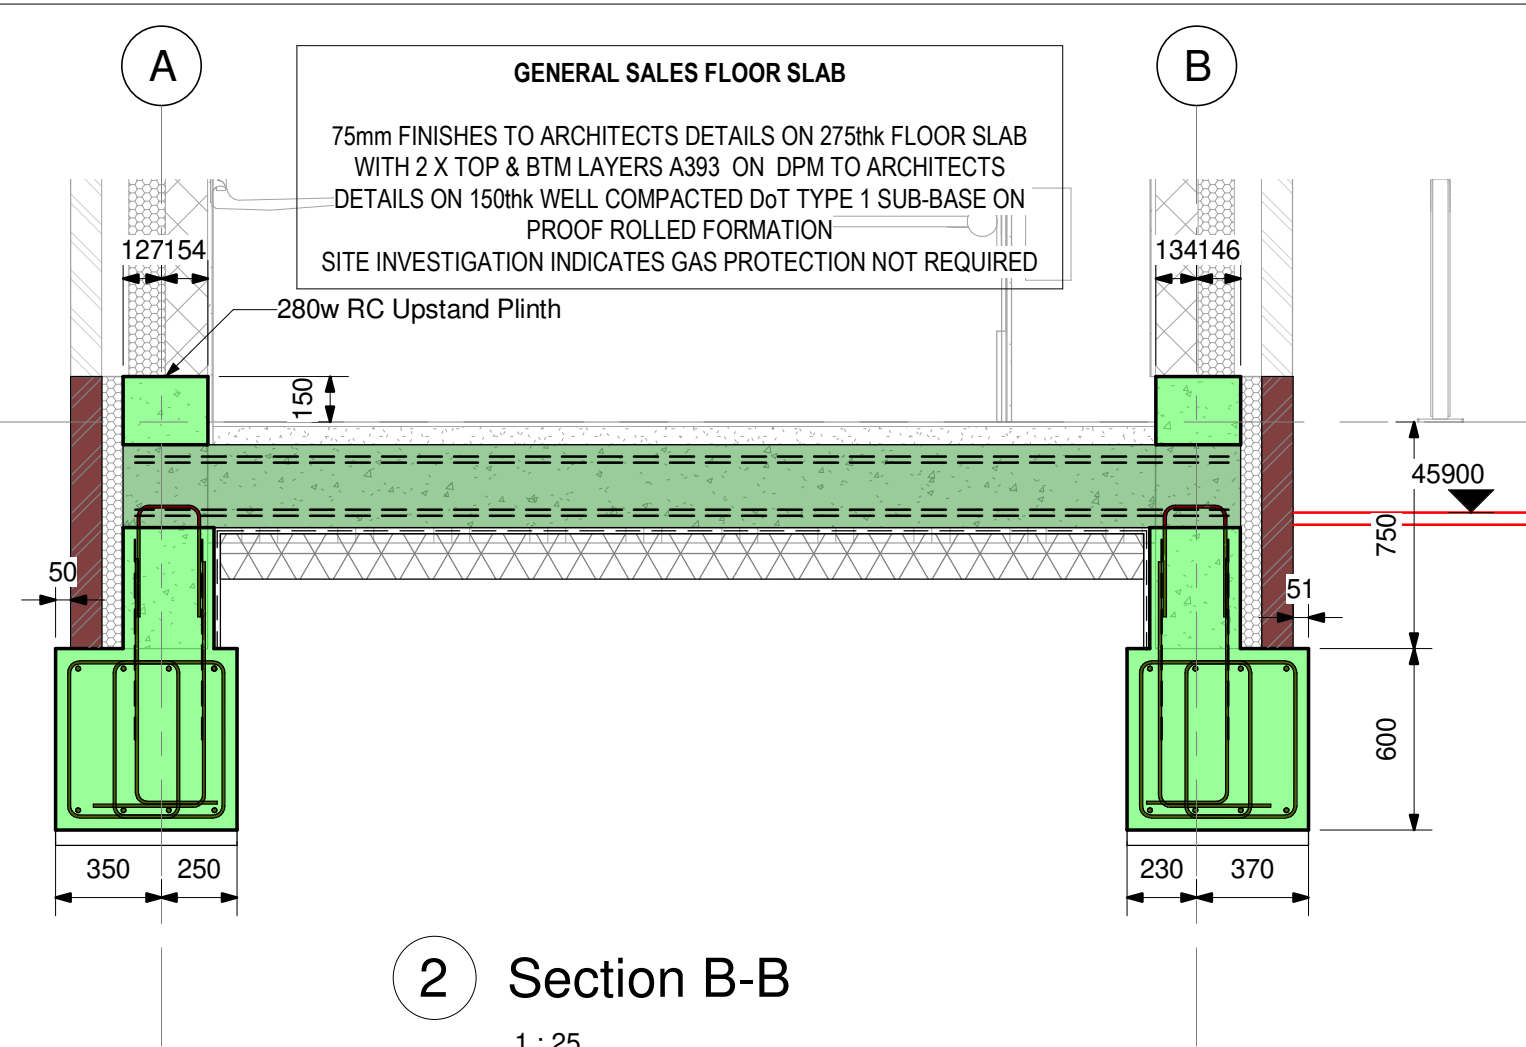


2 Section B-B

1 : 25

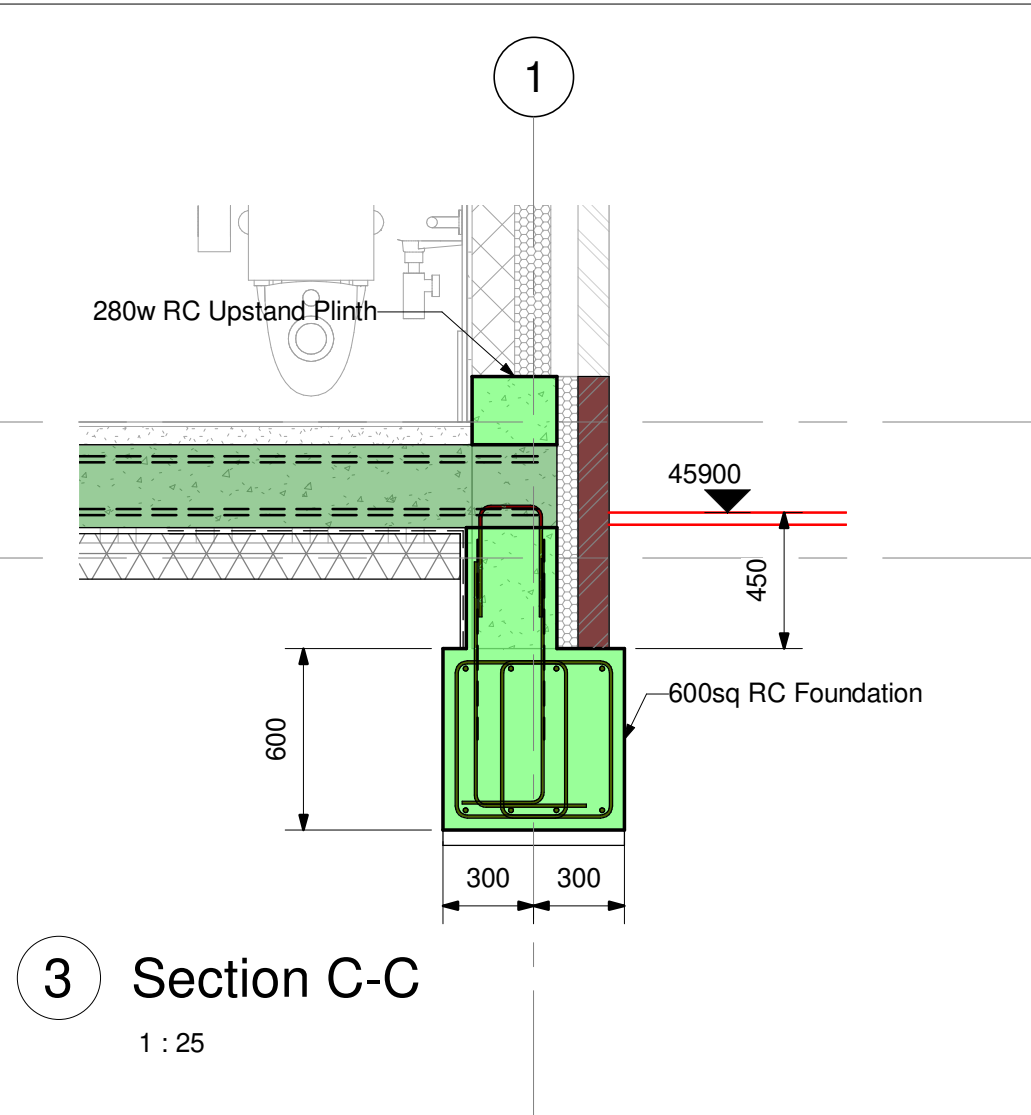


3 Section C-C

1 : 25

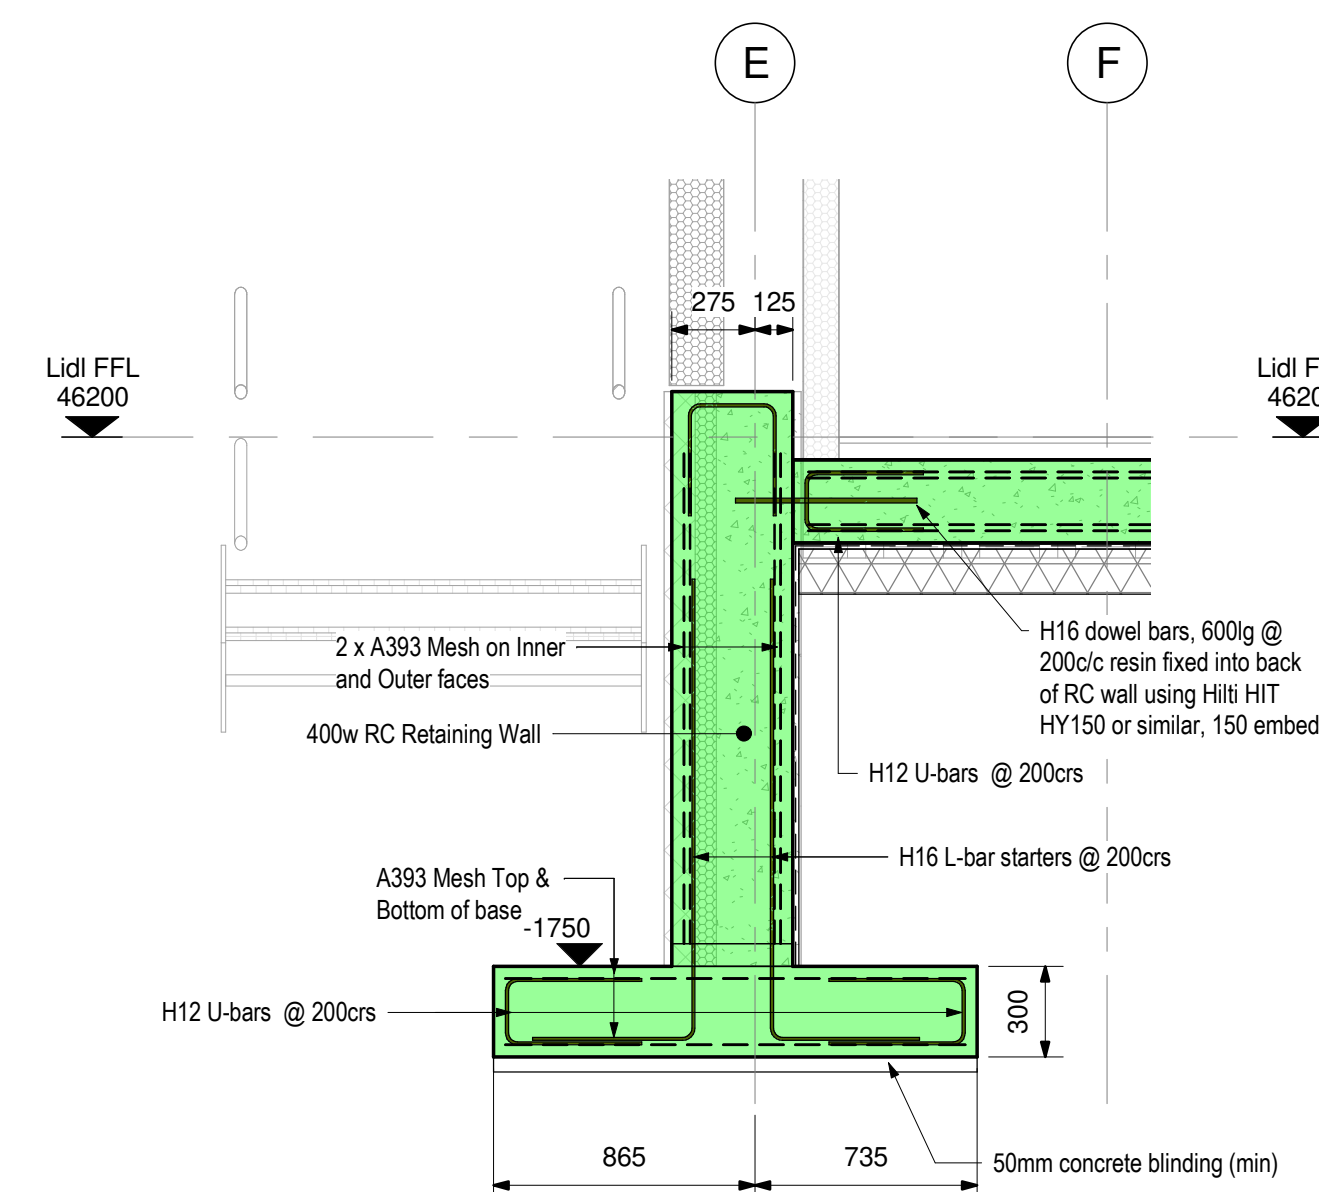


4 Section D-D

1 : 25

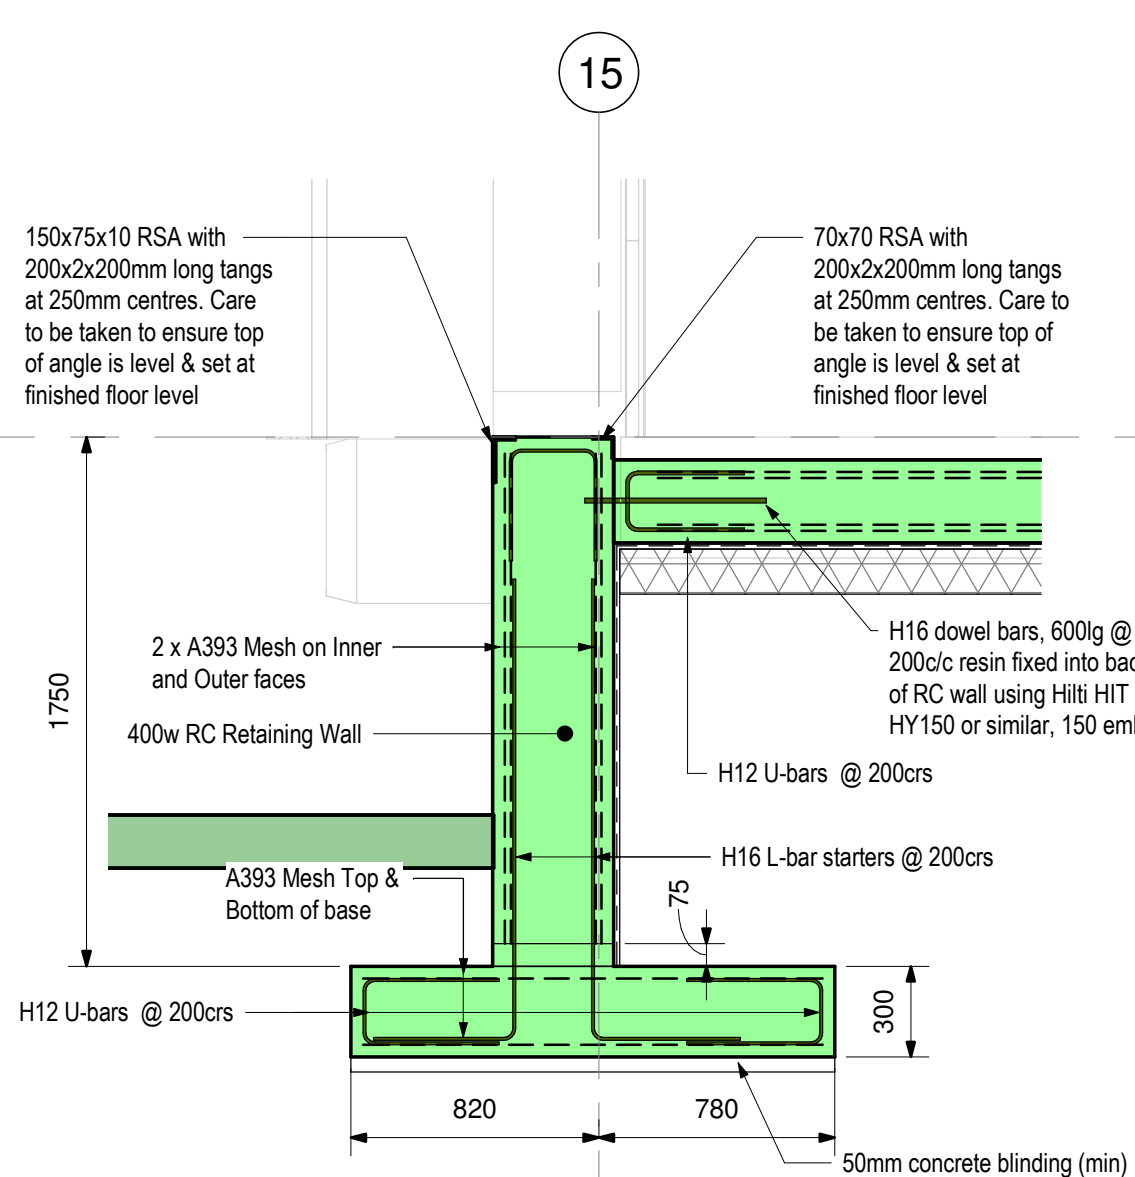


5 Section E-E

1 : 25

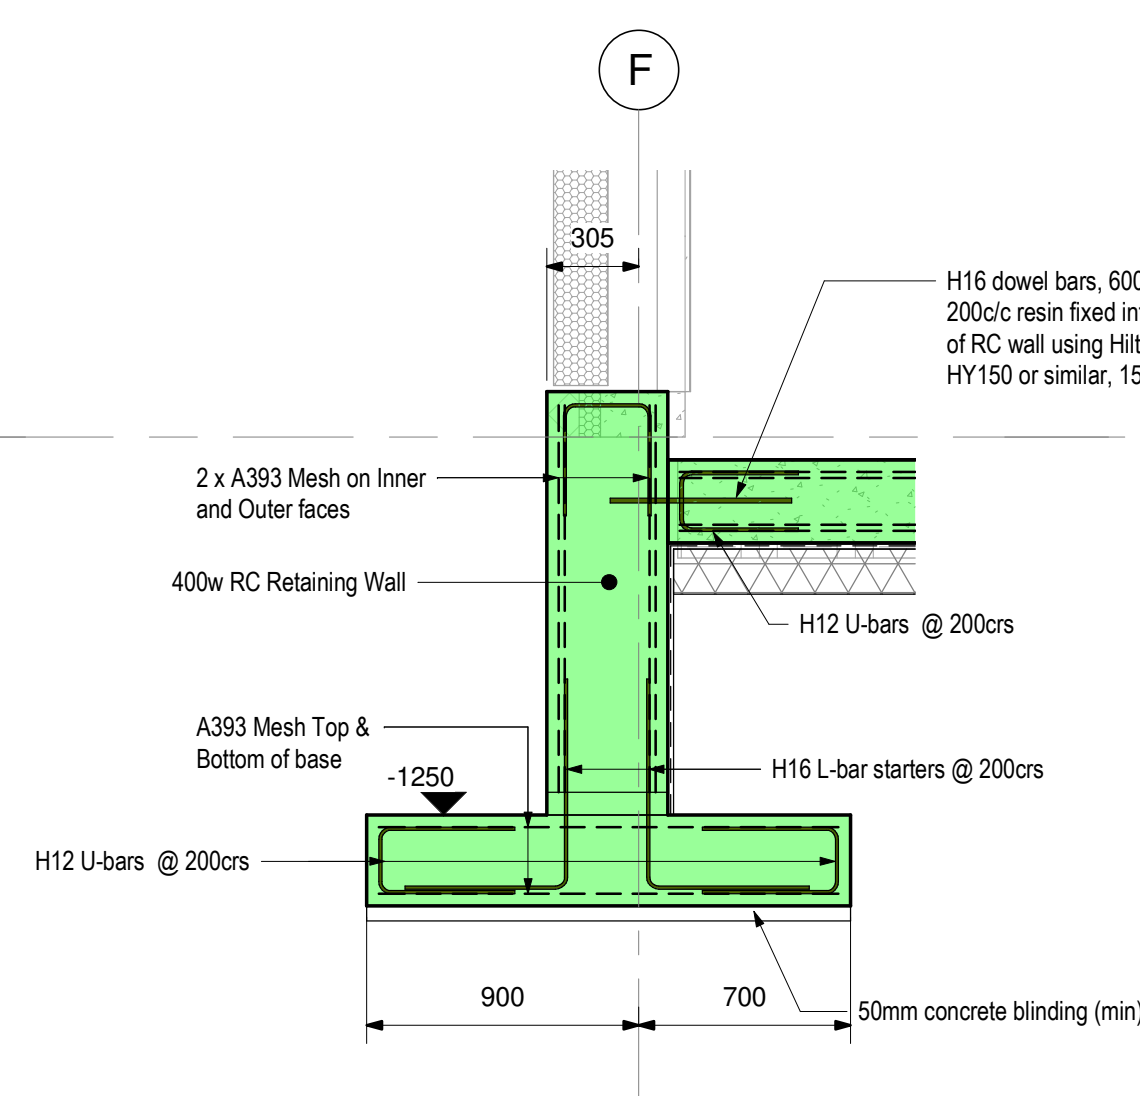


6 Section F-F

1 : 25

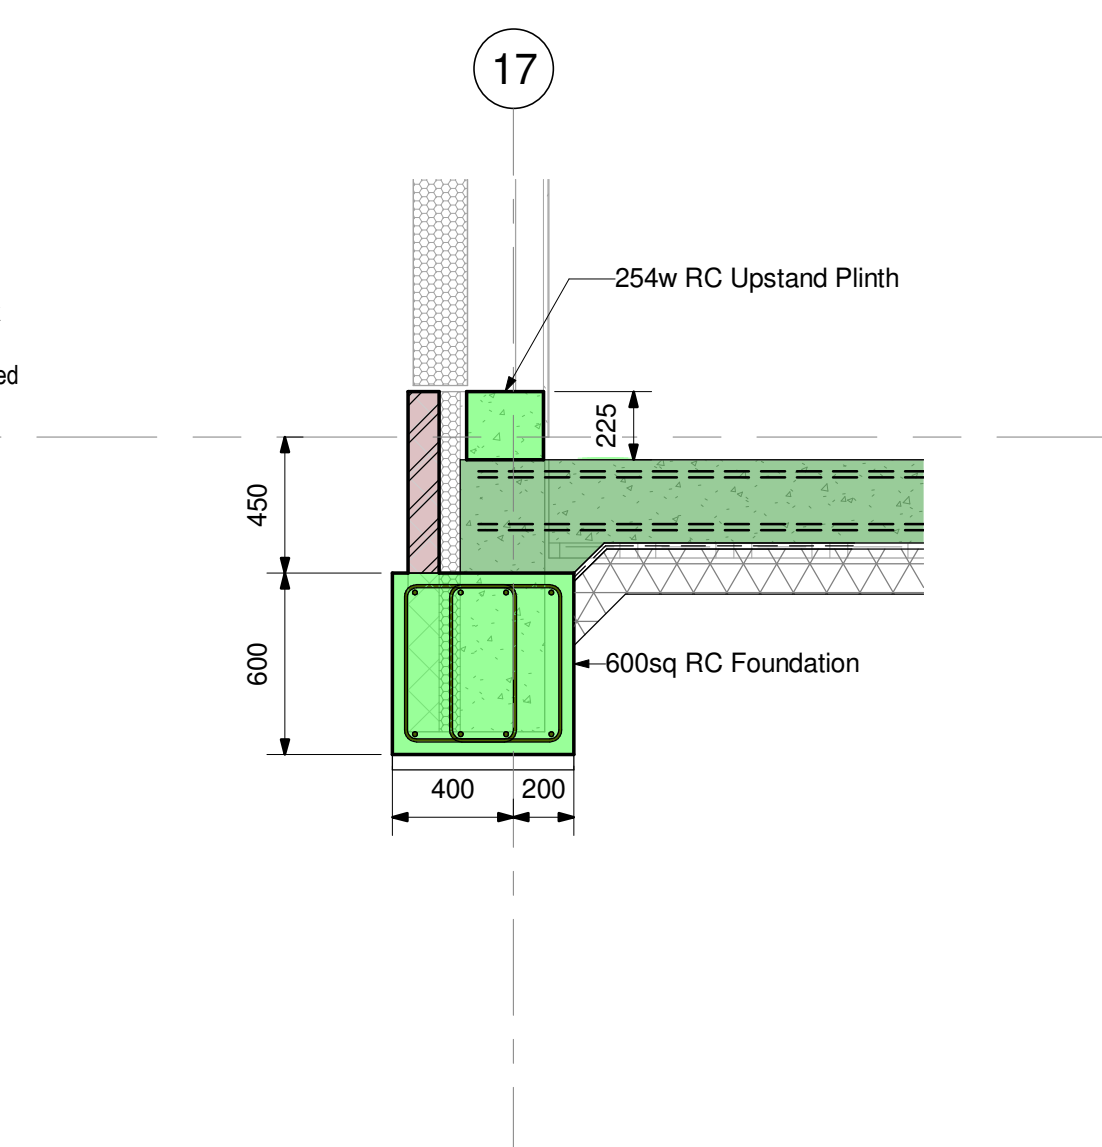


7 Section G-G

1 : 25

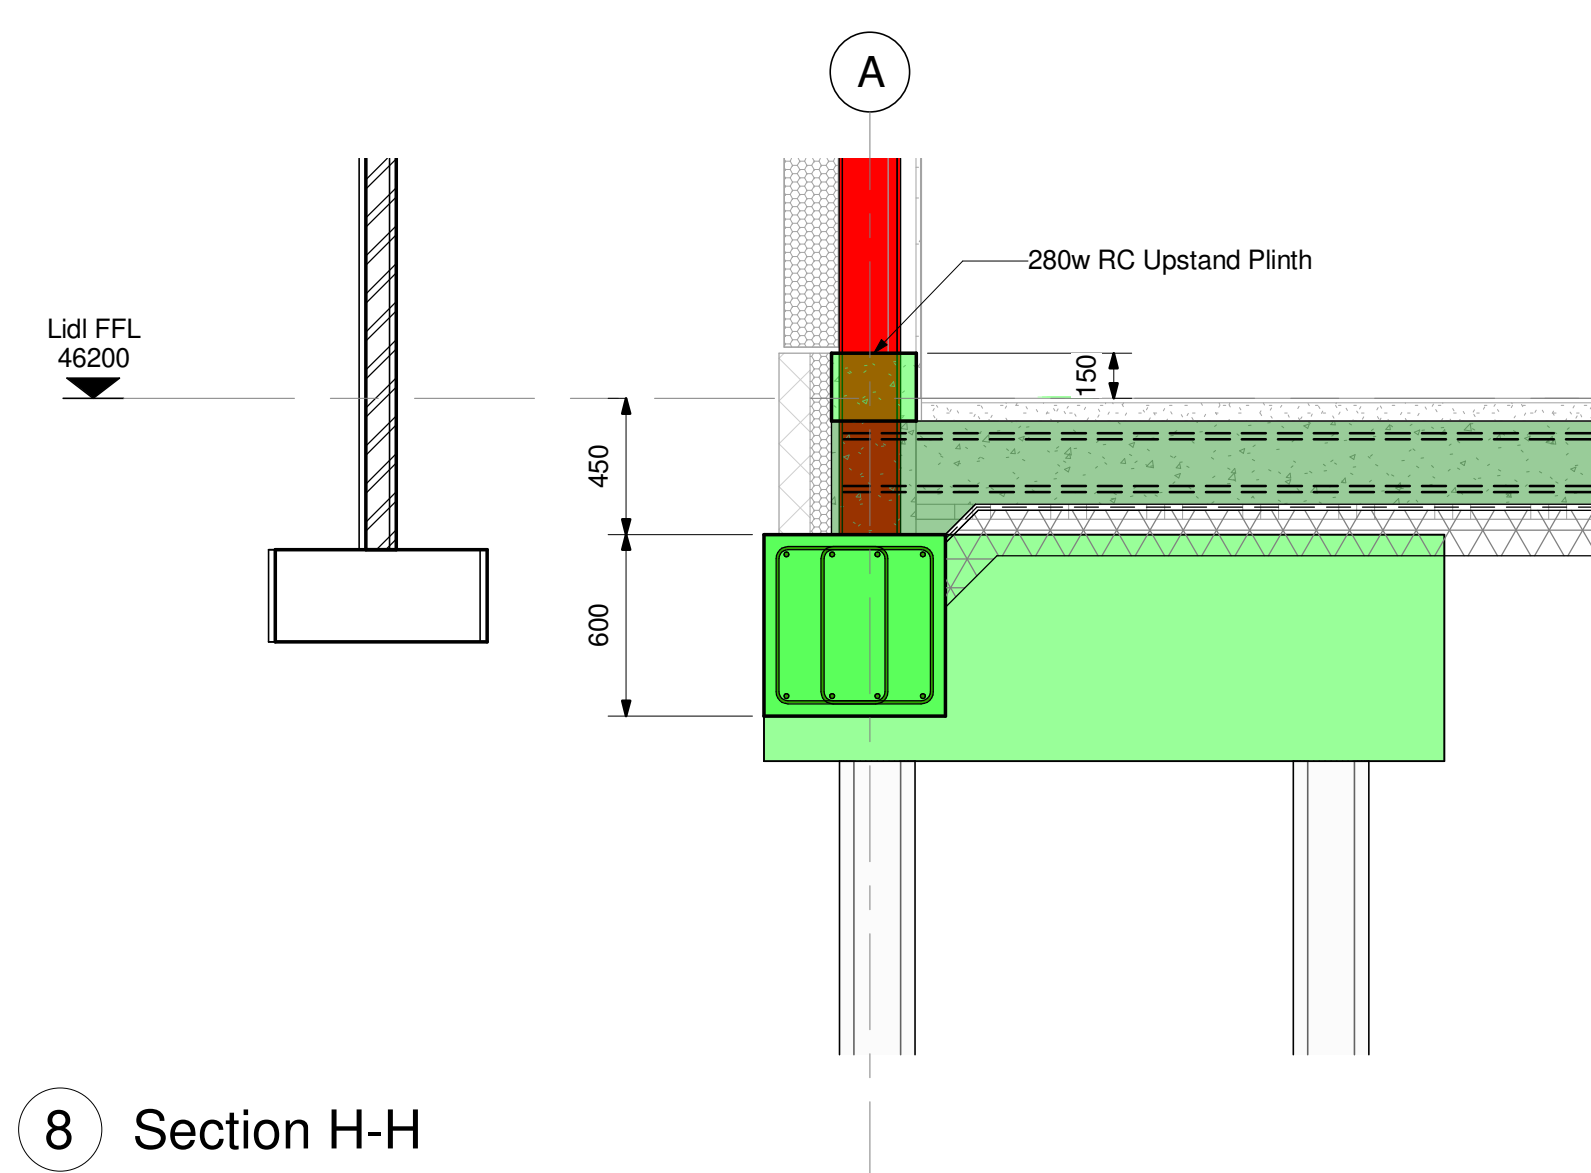


8 Section H-H

1 : 25

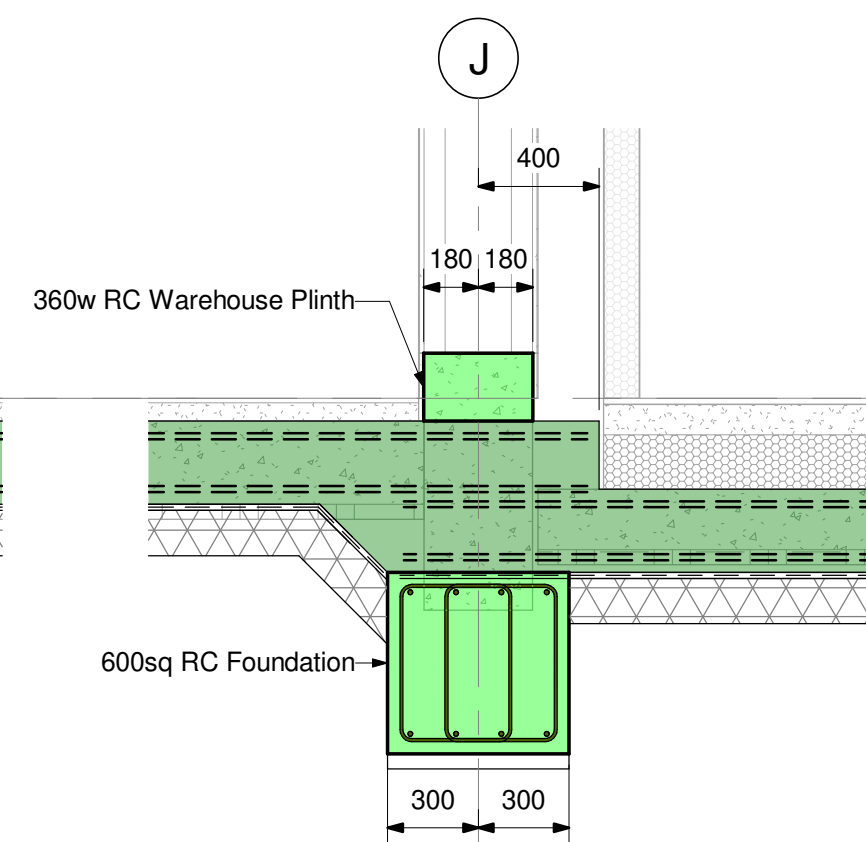

9 Section J-J

1 : 25

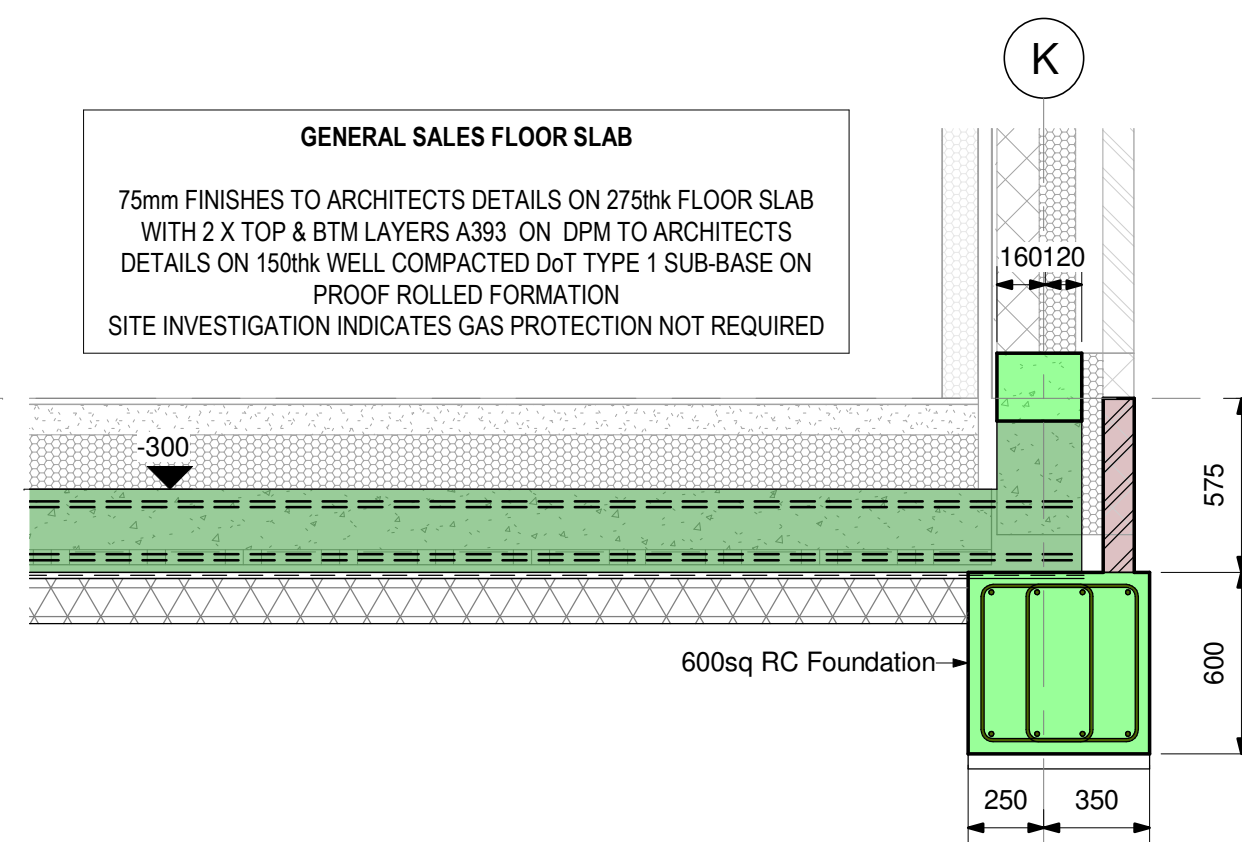

10 Section K-K

1 : 25

NOTE
DO NOT SCALE FROM THIS DRAWING, UTILISE ONLY
NUMBERED DIMENSIONS.
THIS DRAWING SHOULD BE READ IN CONJUNCTION WITH
ALL RELEVANT ARCHITECTS AND ENGINEERS DRAWINGS.
NOTIFY MP CONSULTING ENGINEERS IMMEDIATELY OF ANY
DISCREPANCIES.
UNLESS NOTED OTHERWISE, THIS DRAWING IS FOR
BUILDING REGULATIONS APPROVAL ONLY.
(c) MP CONSULTING ENGINEERS.
e: info@mp-consulting.co.uk
w: www.mp-consulting.co.uk



Note:
The employer gives no warranty in
relation to the accuracy or completeness
of any documents or reports included
within the tender pack. The contractor is
liable for the design of the works

P02	Section K-K updated	28.10.21	SFB	RSM
P01	Issued for Tender	18.10.21	SFB	RSM

Rev	Description	Date	Drn	Ckd
-----	-------------	------	-----	-----

Status

S2 - INFORMATION



CHARTERED
CIVIL AND
STRUCTURAL
ENGINEERS

UNIT 3, MANSE LANE
MERCURY COURT
KNARESBOROUGH
HG5 8LF
T: 01423 861569

Project

Lidl Fallowfield

Client

SMR Architects

Drawing Title

Foundations Sections and Details

MP Sheet Ref	Sheet	Scale	Drawn
4407 - S - 0204	A1	1 : 25	SFB

BIM Ref	Origin	Vol	Level	Type	Role	Number	Status	Rev
4407 - MP - 00 - ZZ - DR - S - 0204 - S2 - P02								

Information Only