


HOOK TIE DETAIL

scale 1:50

Toe board

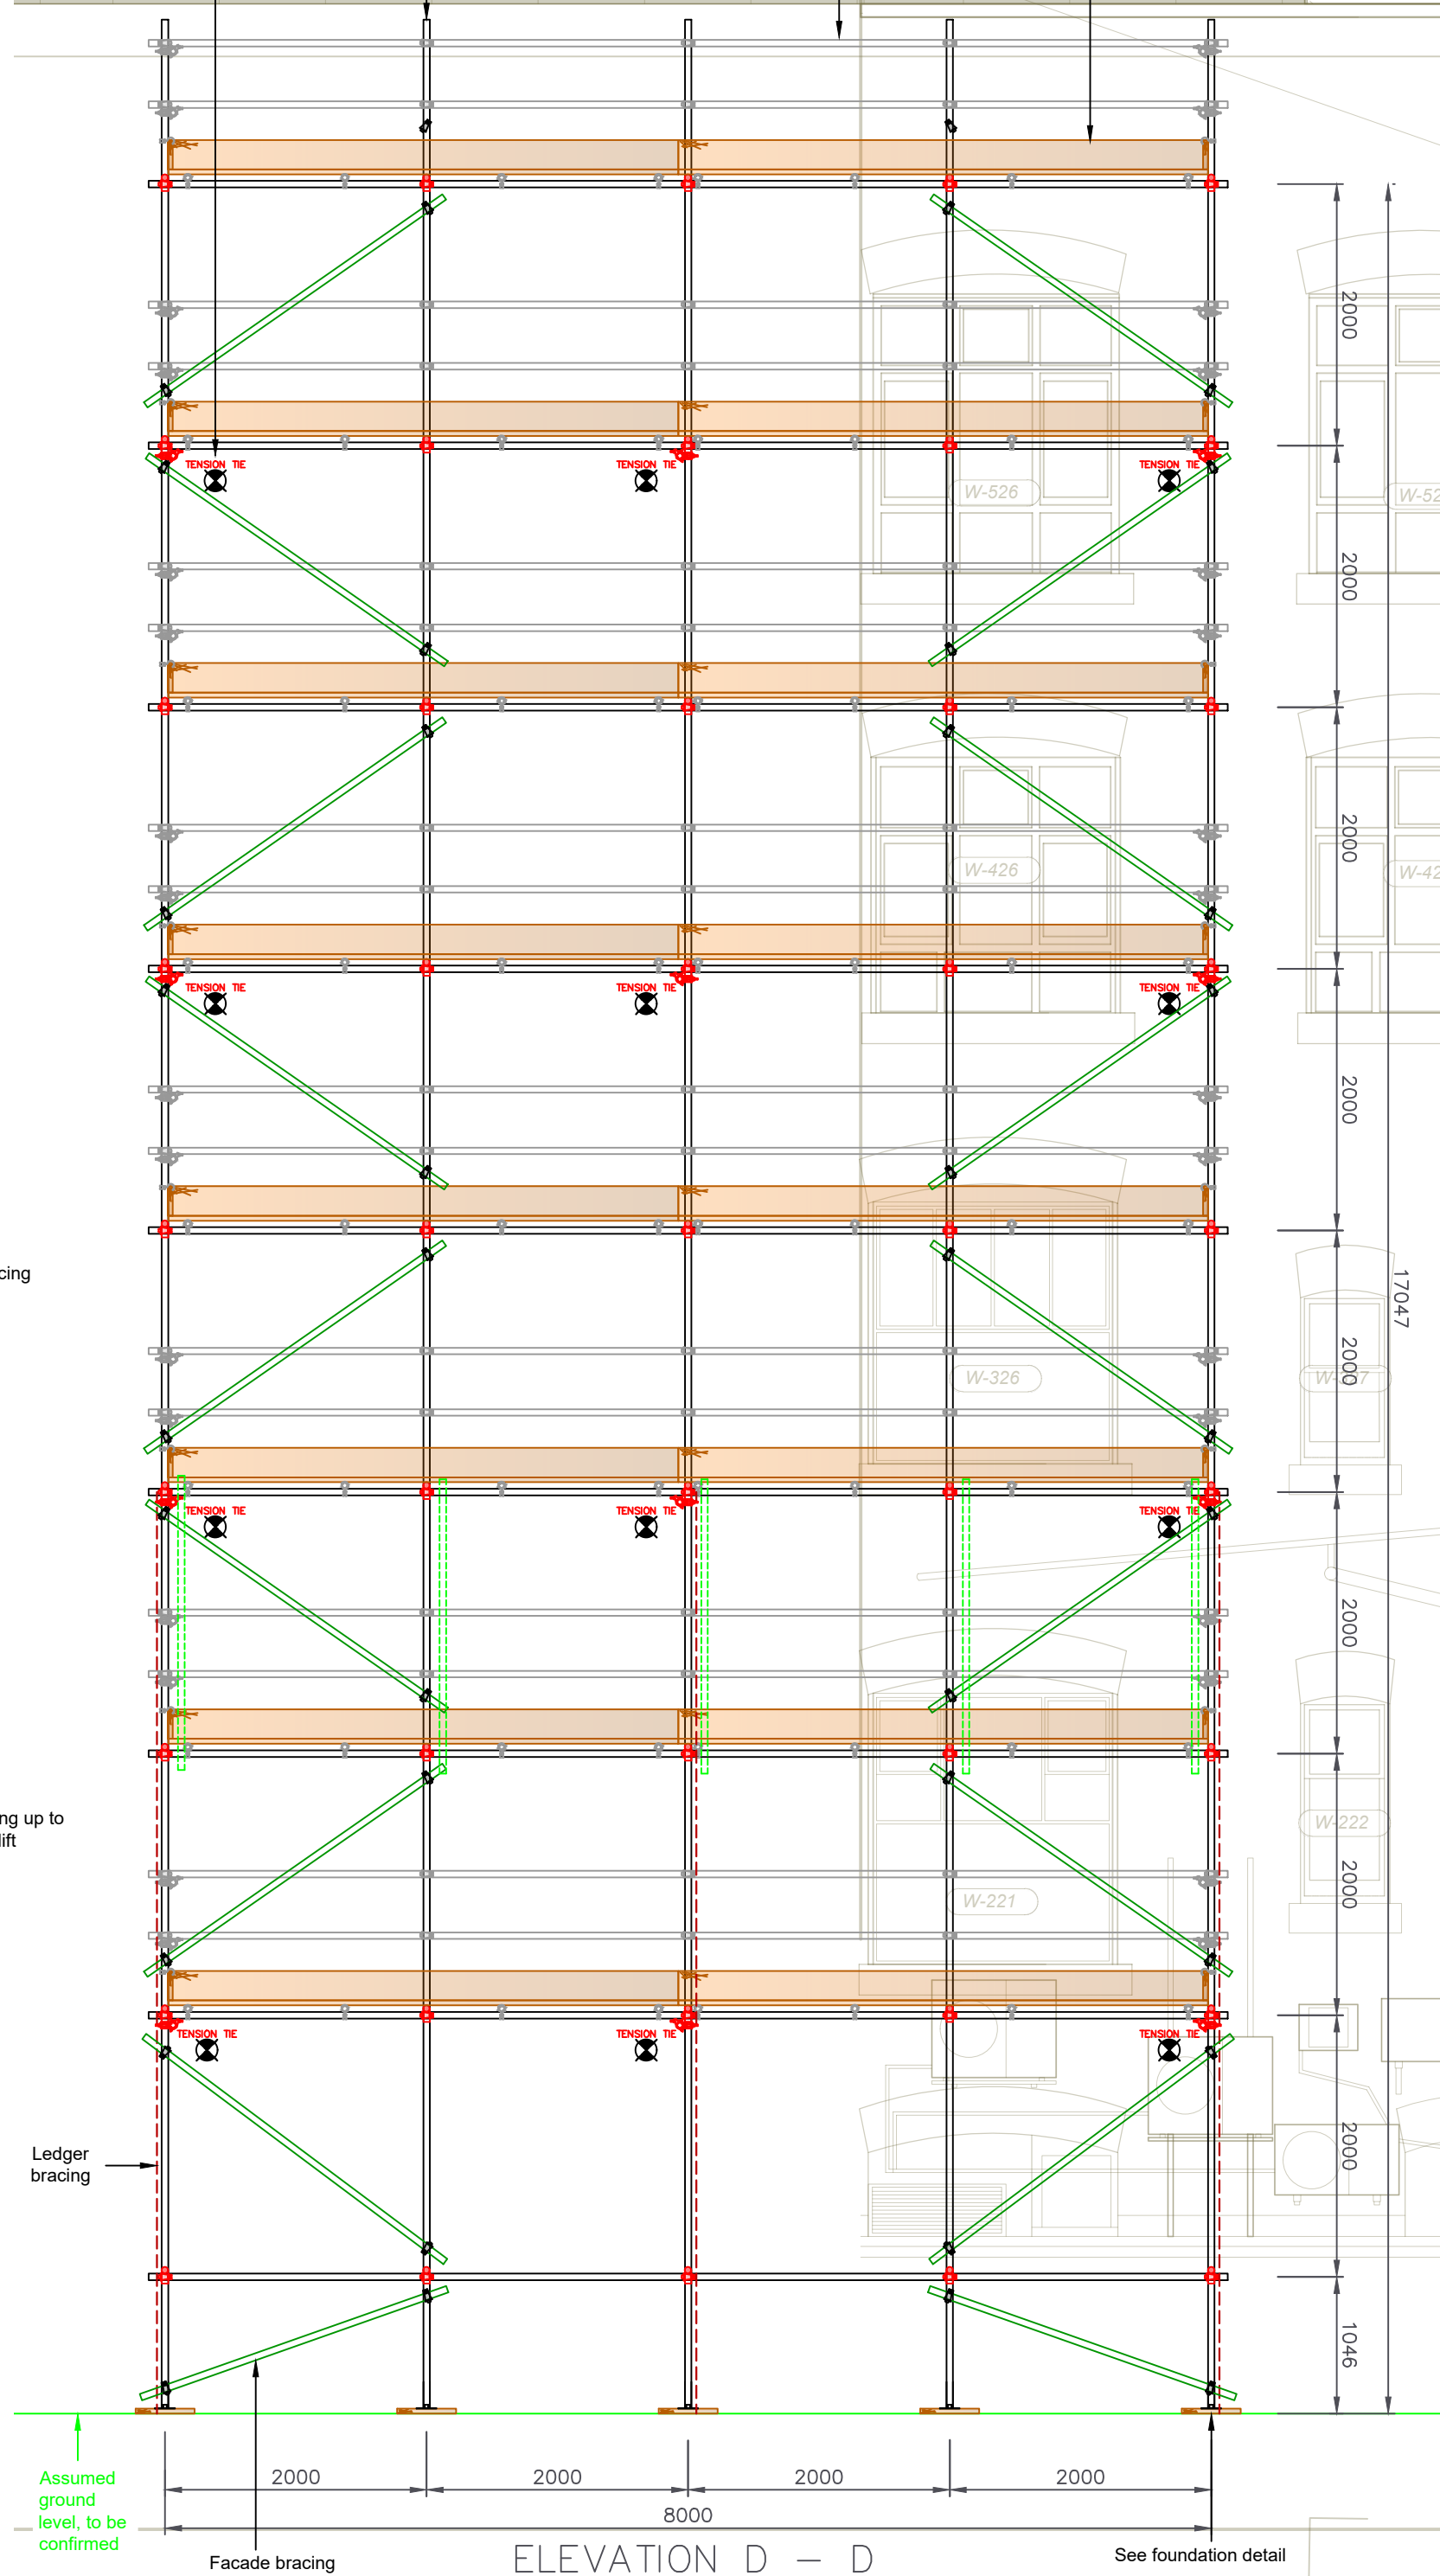

ELEVATION D — D
scale 1:50

BUCKLING
Control Measure: Maximum lift heights to be installed as detailed by the scaffold contractor and have a maximum tolerance of +100mm

SCAFFOLD TIED ON A 4M X
4M GRID MAXIMUM

Company Address:
Fullerton House, Fullerton Road,
Rotherham, S60 1DH
Contact Details:
Email:
enquiries@creator-scaffolddesigns.co.uk
Tel: 0114 3610060
www.creator-scaffolddesigns.co.uk