

52 PRINCESS STREET

GF RECEPTION | ELEVATIONS A-A | B-B

THIS DRAWING IS PROTECTED UNDER COPYRIGHT AND AT NO TIME MUST ANY PORTION OF THIS DRAWING BE REPRODUCED OR COPIED IN ANYWAY WITHOUT THE PERMISSION OF RU CREATIVE LTD.


ALL DIMENSIONS MUST BE CHECKED ON SITE AND NOT SCALED FROM THIS DRAWING.

SUBJECT TO SITE SURVEY


IMPORTANT NOTE

THIS DRAWING SHOWS DESIGN INTENT AND IS SUBJECT TO SITE CONDITIONS . ANY PART OF THE DESIGN THAT CONTRADICTS BEST PRACTICE THEN PLEASE MAKE THE DESIGN TEAM AWARE. SITE SURVEY REQUIRED PRIOR TO PLACING ORDERS.

TENDER

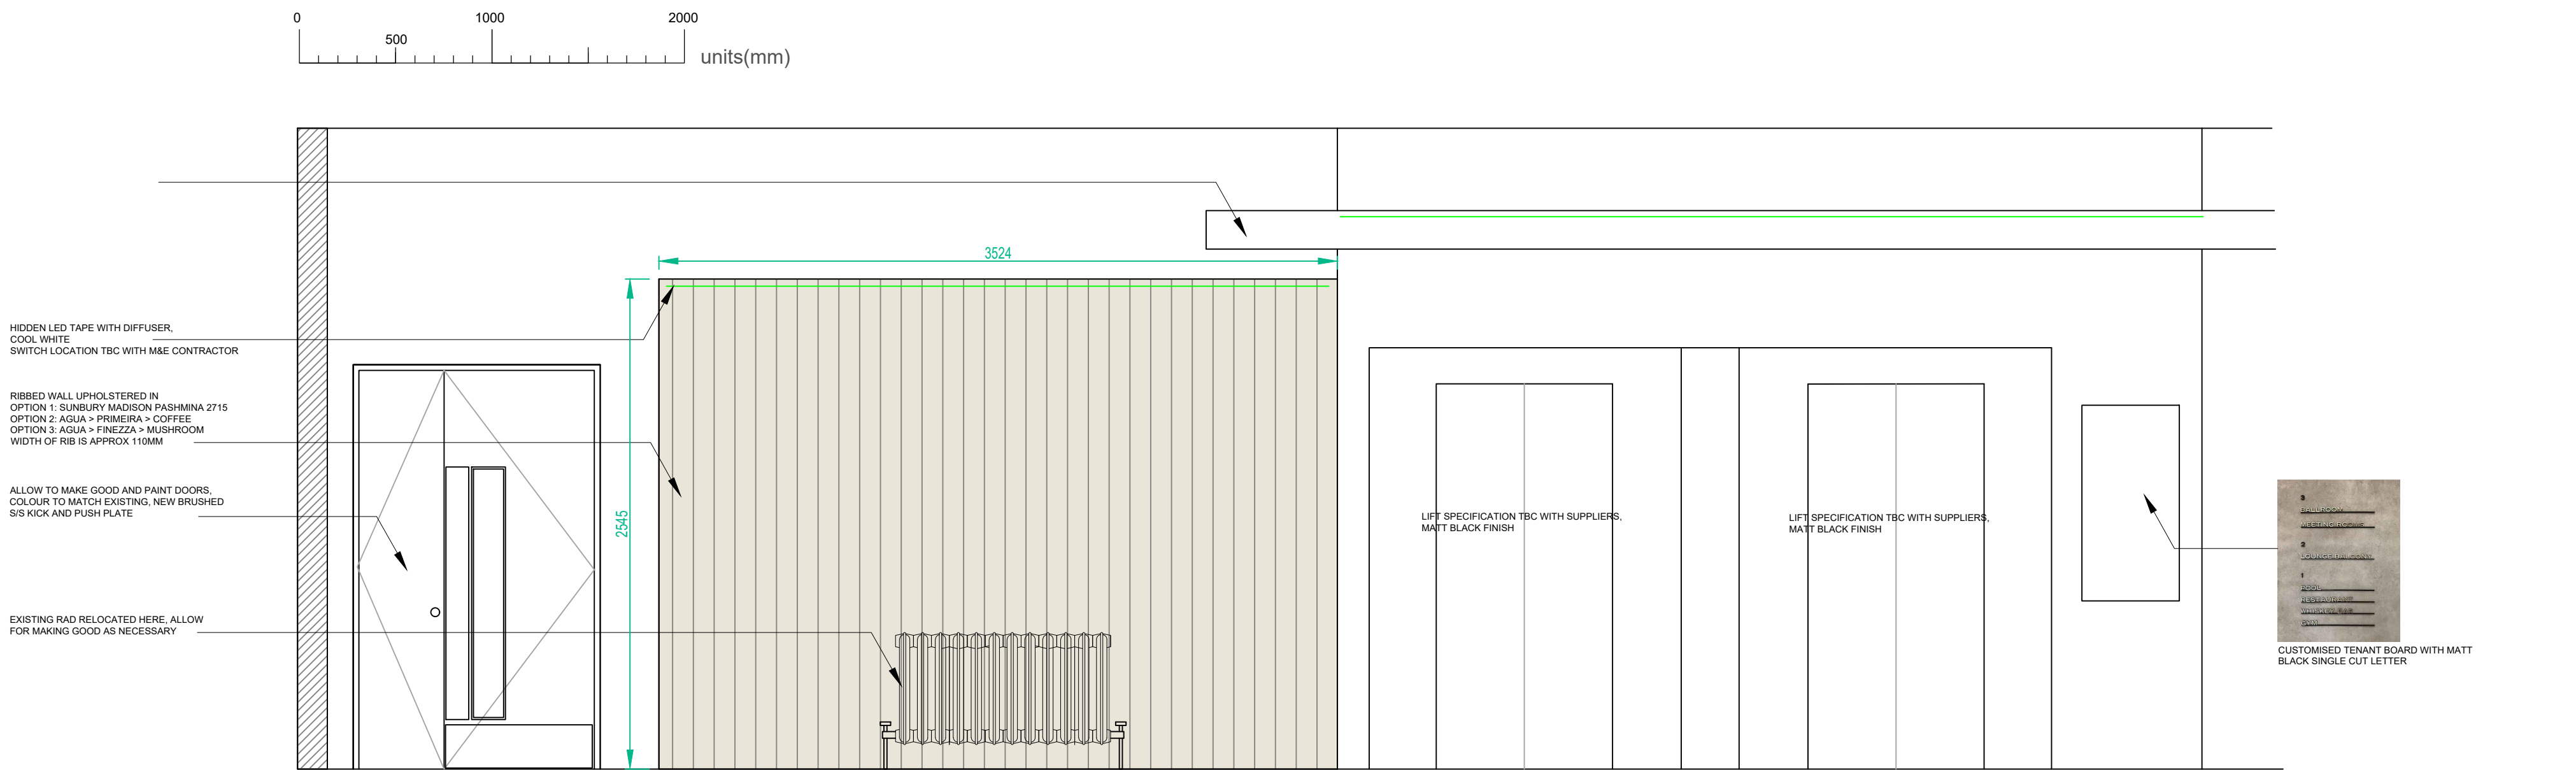

SECTION A-A

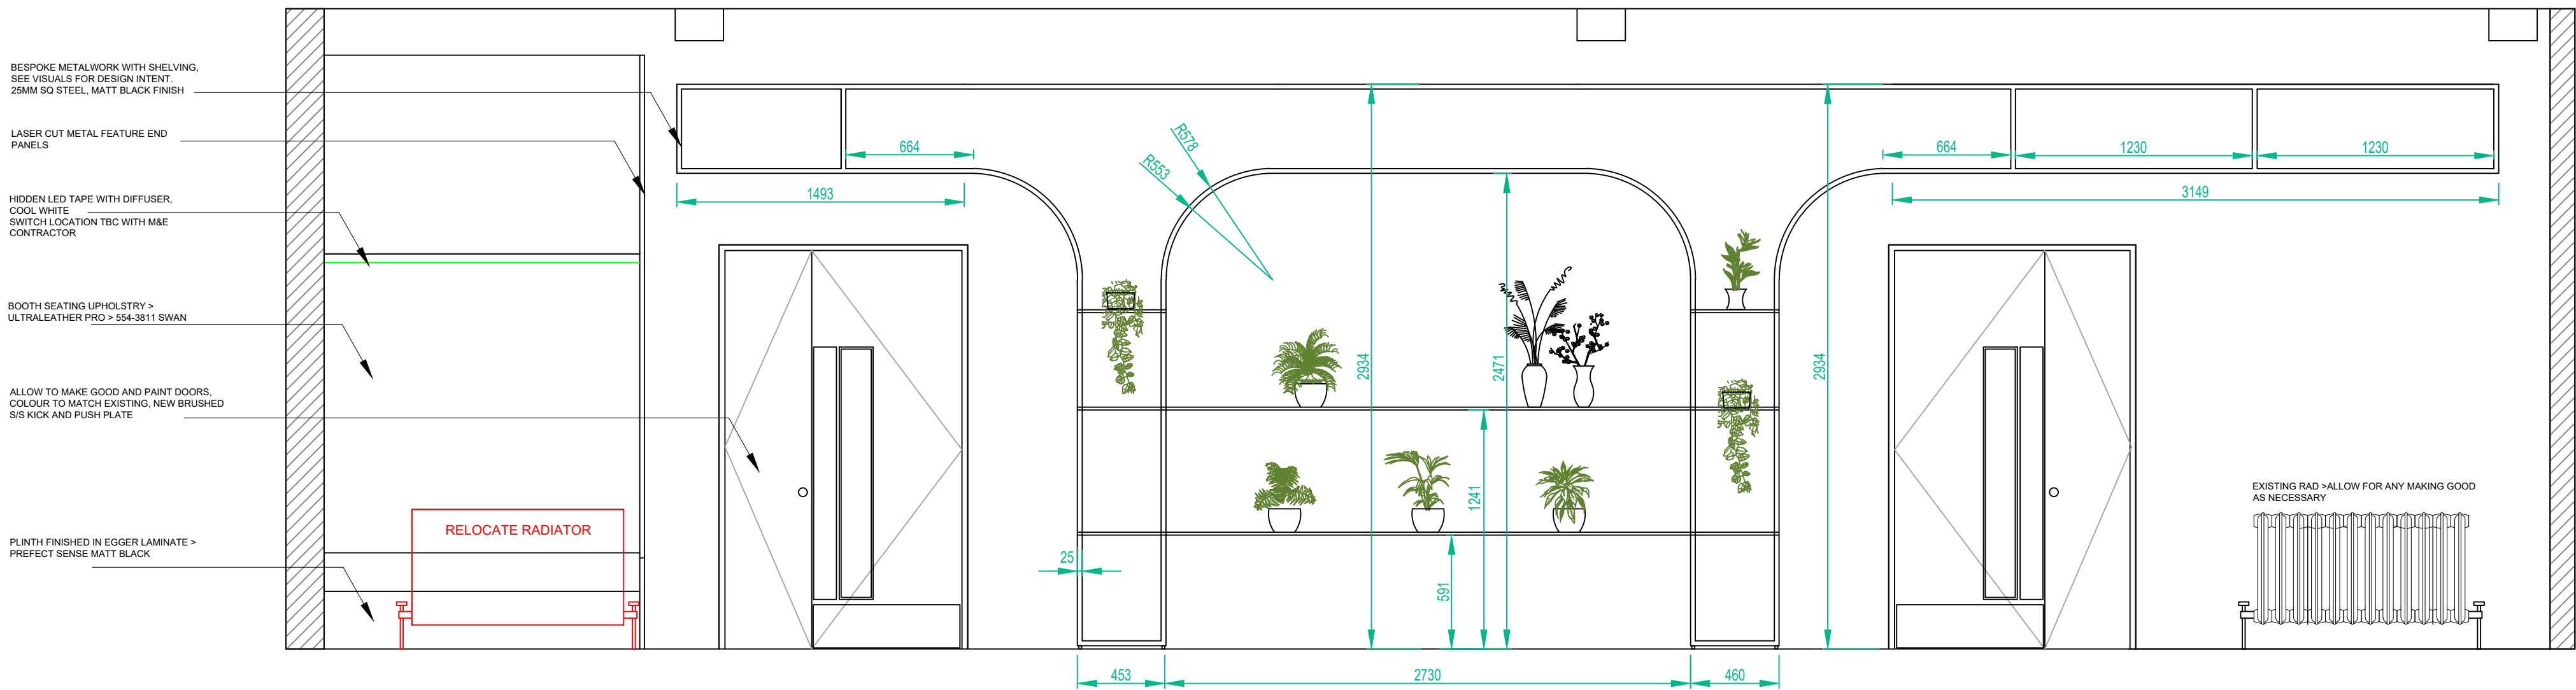

SECTION B-B

REV	DETAILS	BY	DATE
002	OPTIONS PROVIDED FOR FABRIC WALL BOOTH SEATING FABRIC	RU	16.06.22
001	RIBBED WALL FABRIC OPTIONS PROVIDED	JH	12.04.22

ruCREATIVE

6.34 WINDSOR HOUSE
HARROGATE HG1 2PW
TELEPHONE: 01423 52 02 69
EMAIL: INFO@RUCREATIVE.CO.UK
WEB: WWW.RUCREATIVE.CO.UK

CLIENT

ADAPT REAL ESTATE

PROJECT

52 PRINCESS STREET
MANCHESTER
M1 6JX

TITLE

RECEPTION ELEVATIONS A-A | B-B

SCALE	DATE	DESIGNER	CHECKED BY
1:25@ A1	08.12.21	RU	~

PROJECT NO.	BUILDING	LEVEL	DRAWING NO.	REV
52.PRIN.ST	52PS	GF	R-GA006	2



VISUALS SHOW DESIGN INTENT