



Canada Goose Manchester Arndale

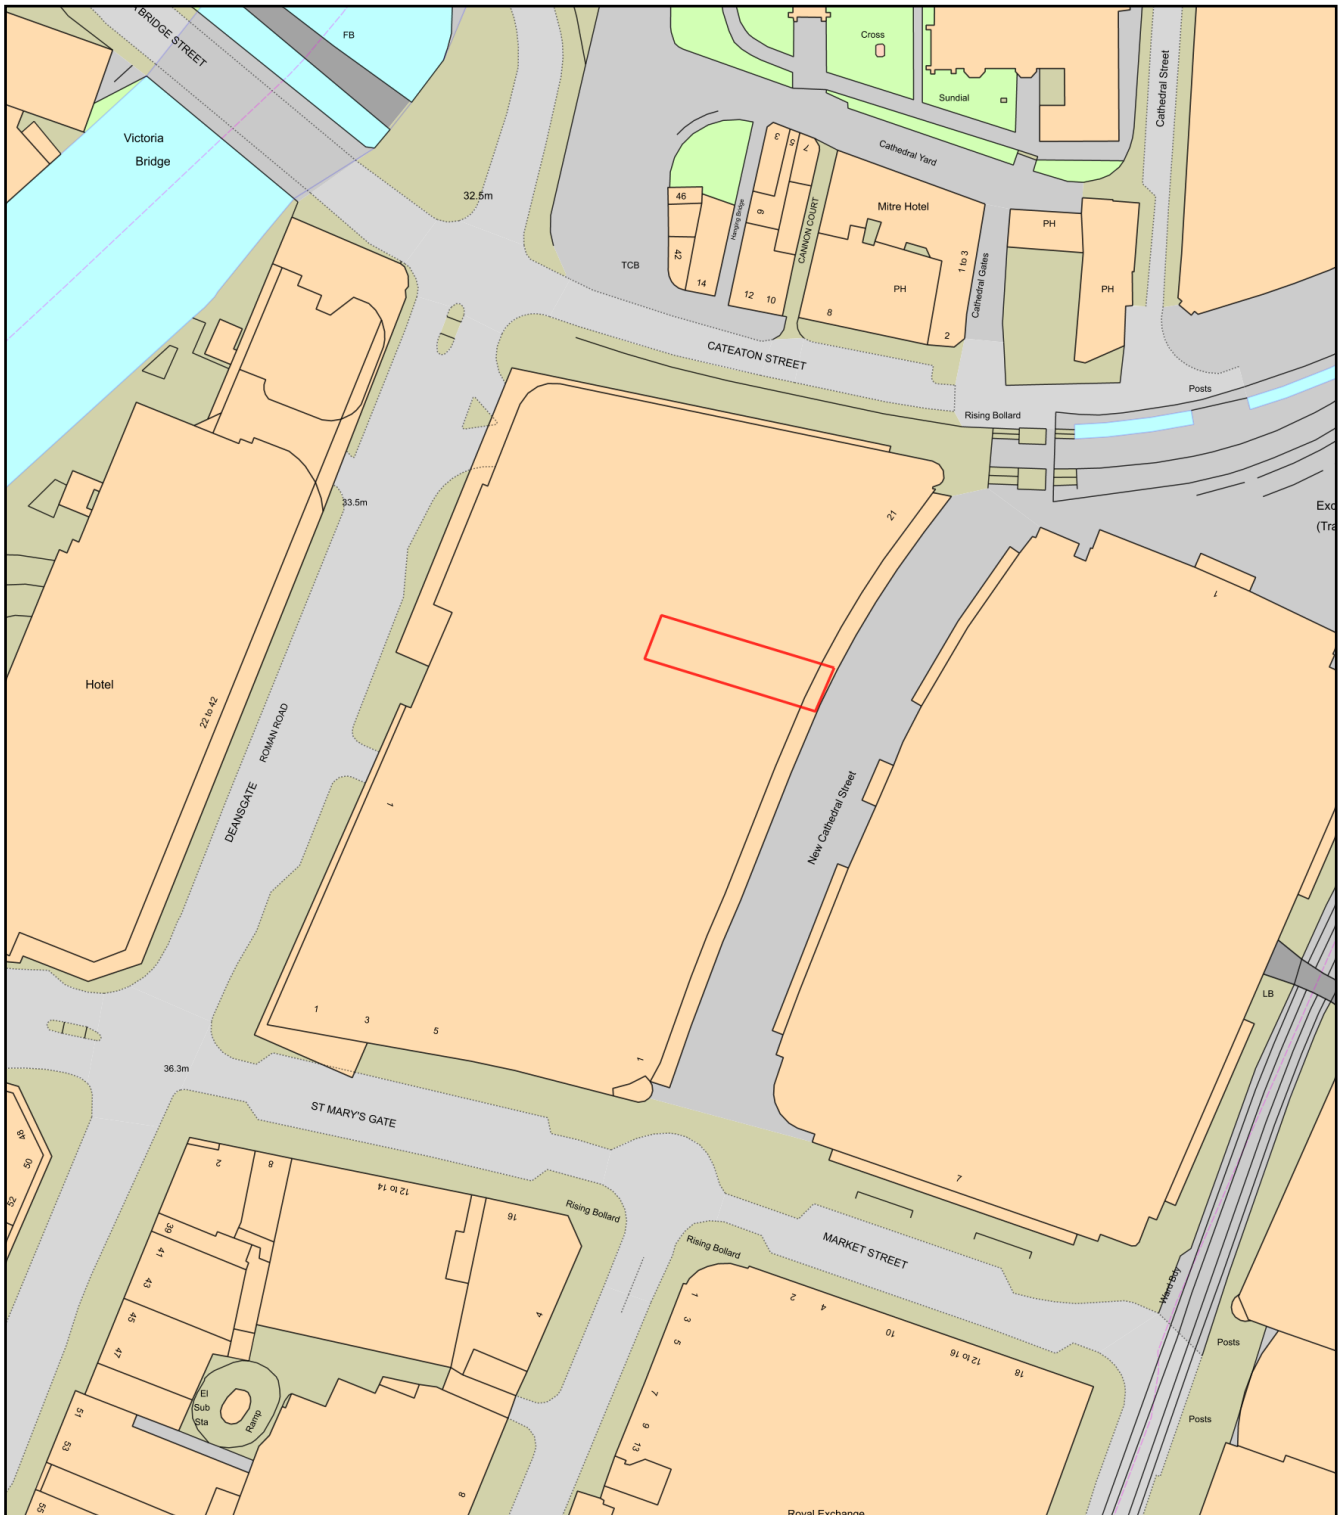

0 50
Metres

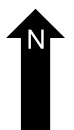

Plan Produced for: Valor Architects

Date Produced: 02 Jul 2021

Plan Reference Number: TQRQM21183102850764

Scale: 1:1250 @ A4