


GENERAL NOTES:

1. THIS DRAWING IS TO BE READ IN CONJUNCTION WITH ALL RELEVANT ARCHITECTS AND ENGINEERS DRAWINGS AND SPECIFICATIONS.
2. DO NOT SCALE THIS DRAWING. ANY AMBIGUITIES, OMISSIONS AND ERRORS ON DRAWINGS SHALL BE BROUGHT TO THE ENGINEERS ATTENTION IMMEDIATELY. ALL DIMENSIONS MUST BE CHECKED / VERIFIED ON SITE.
3. ALL DIMENSIONS ARE IN MILLIMETRES UNLESS NOTED OTHERWISE.
4. SULPHATE RESISTANT CEMENT (C20-DC2) AND PRECAST CONCRETE PRODUCTS MUST BE USED OR A LABORATORY REPORT PROVIDED TO PROVE THAT SUCH PRECAUTIONS ARE NOT REQUIRED.

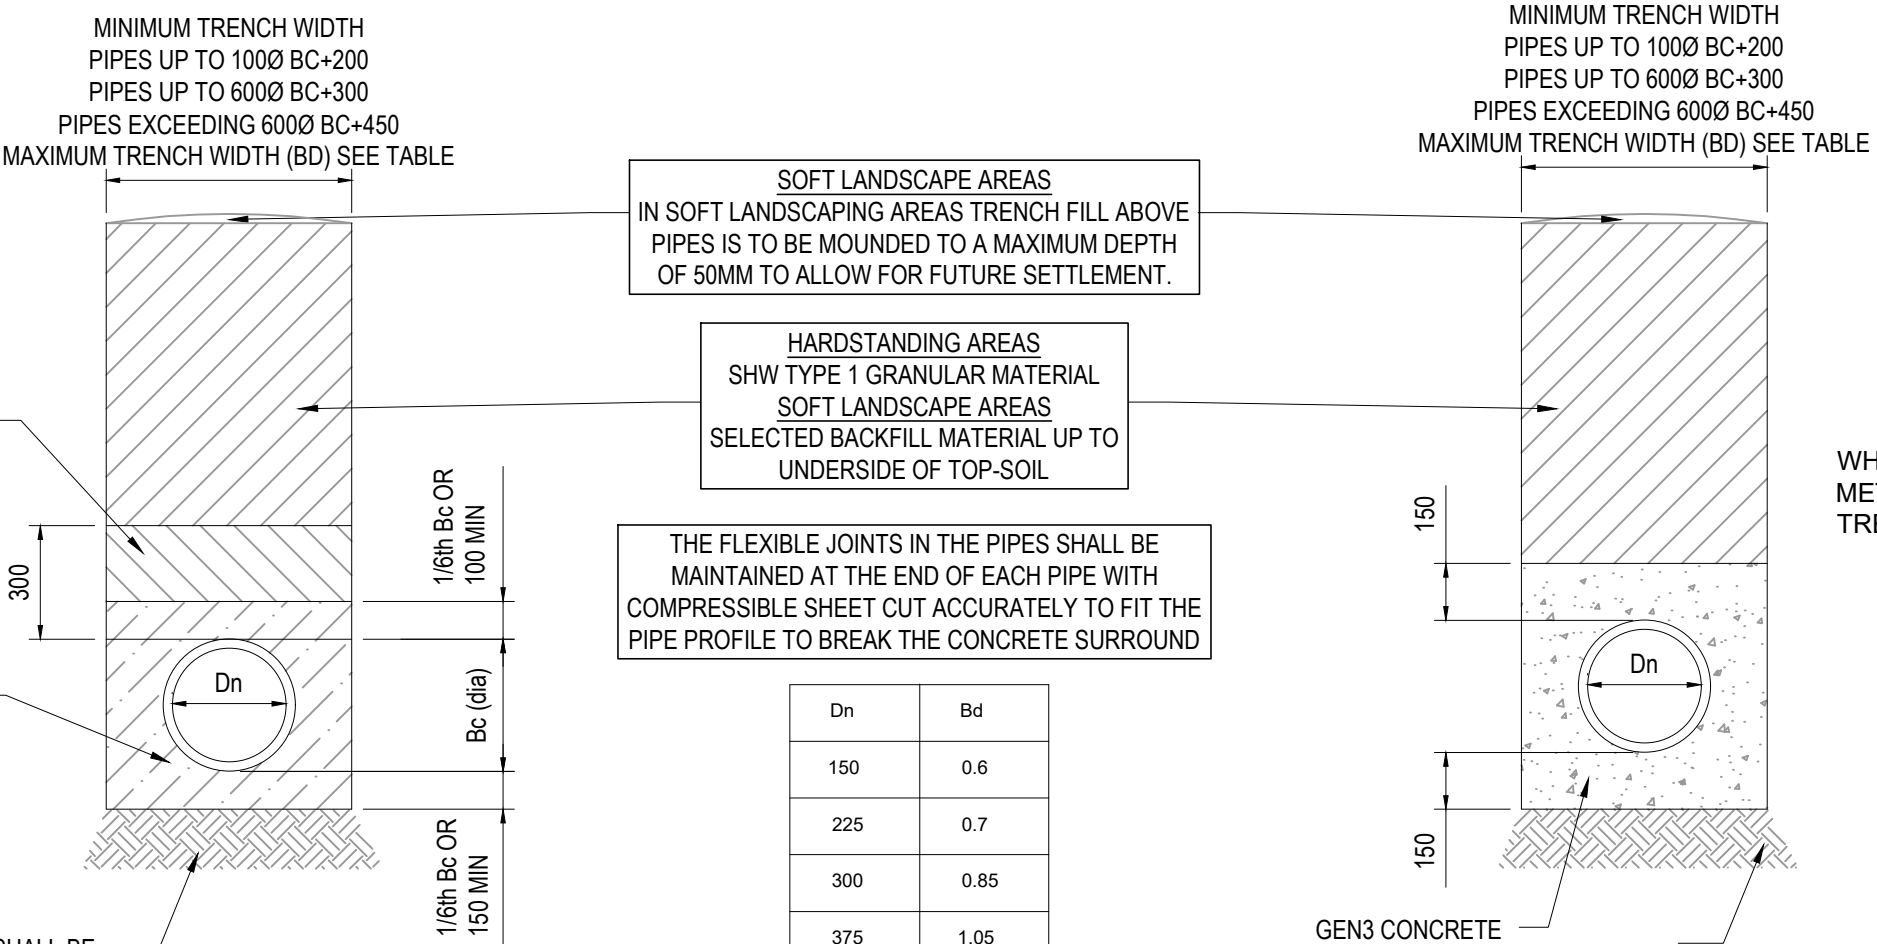


CLASS S - 360° GRANULAR SURROUND PIPE BEDDING DETAIL

CLASS Z - CONCRETE BED AND (SURROUND PIPE BEDDING DETAIL)
COVER < 900mm IN VEHICULAR LOADING AND OPEN FIELD.
COVER < 600mm ELSEWHERE EXCEPT UNDER BUILDINGS.


TYPICAL DETAILS WHERE DRAINAGE TRENCH IS DEEPER THAN FOUNDATIONS

PIPE CROSSINGS DETAIL









RODDING POINT DETAIL (RE)

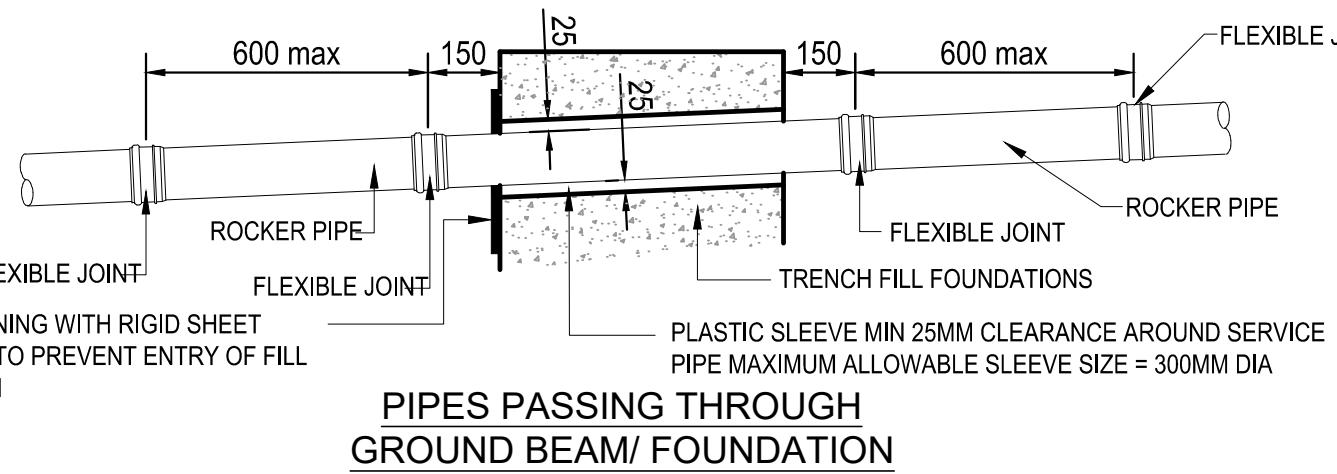

SOIL & VENT PIPE / STUB STACK / W.C. CONNECTION DETAIL

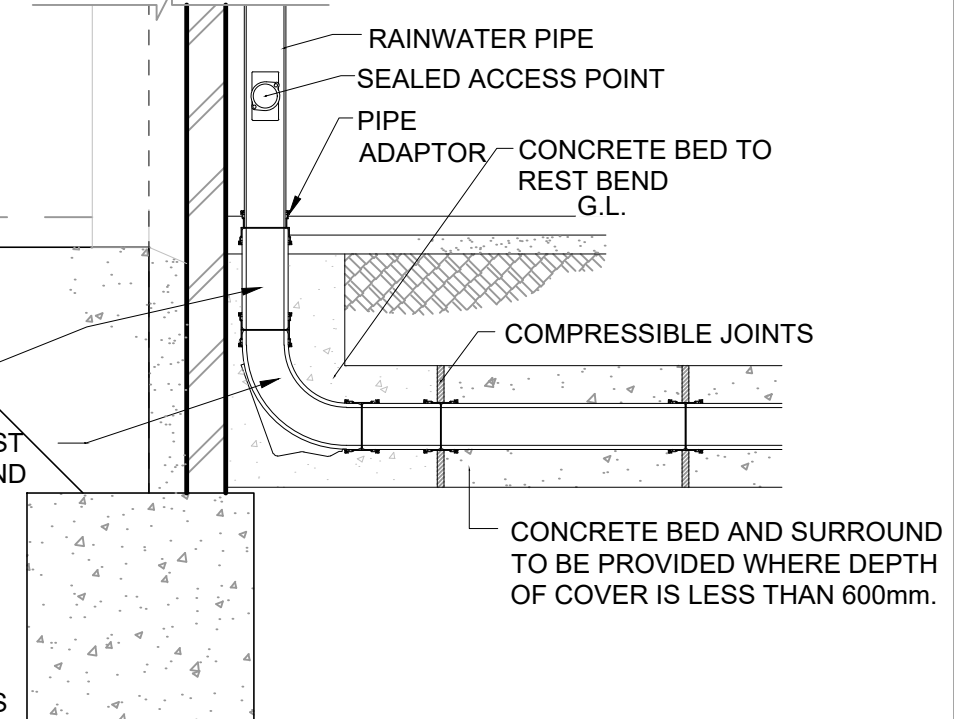


RWP CONNECTION DETAIL

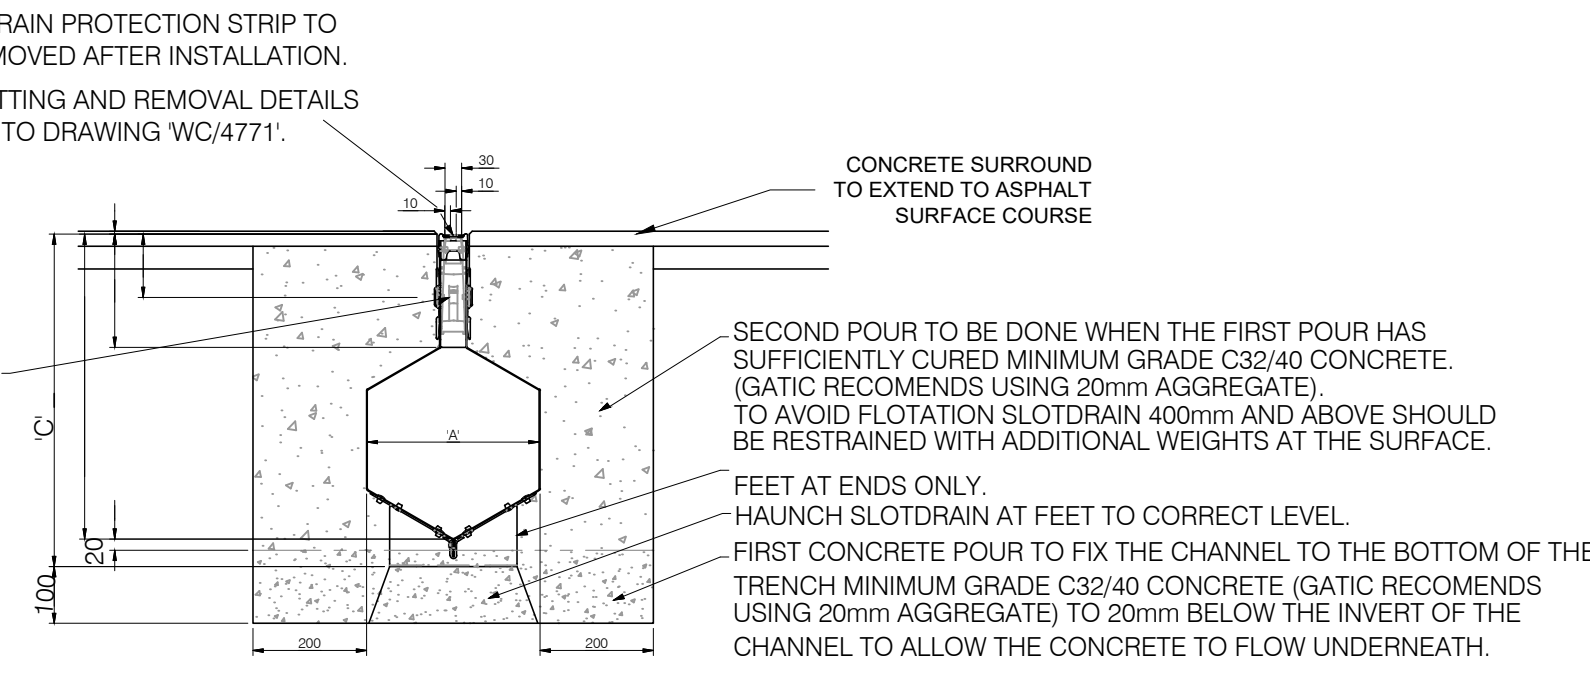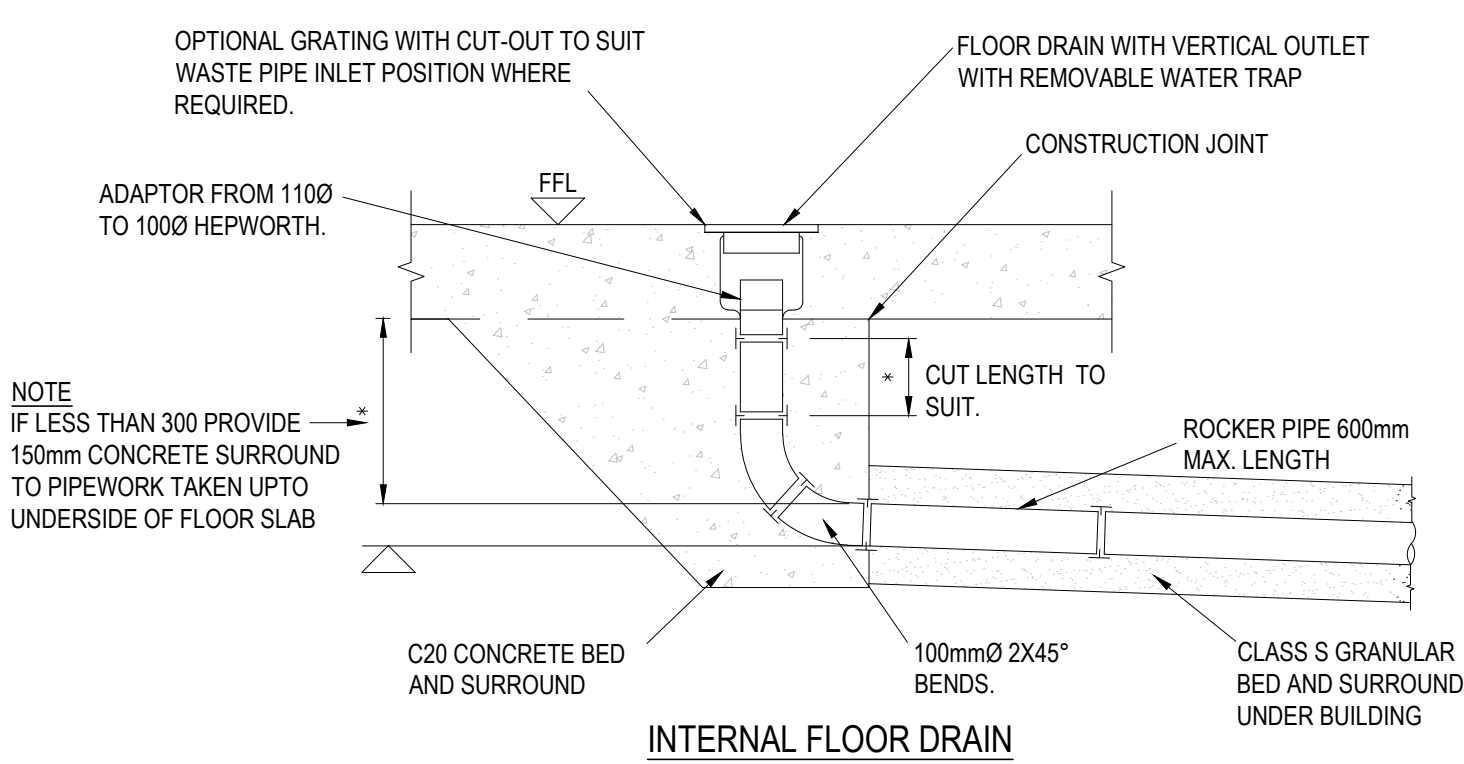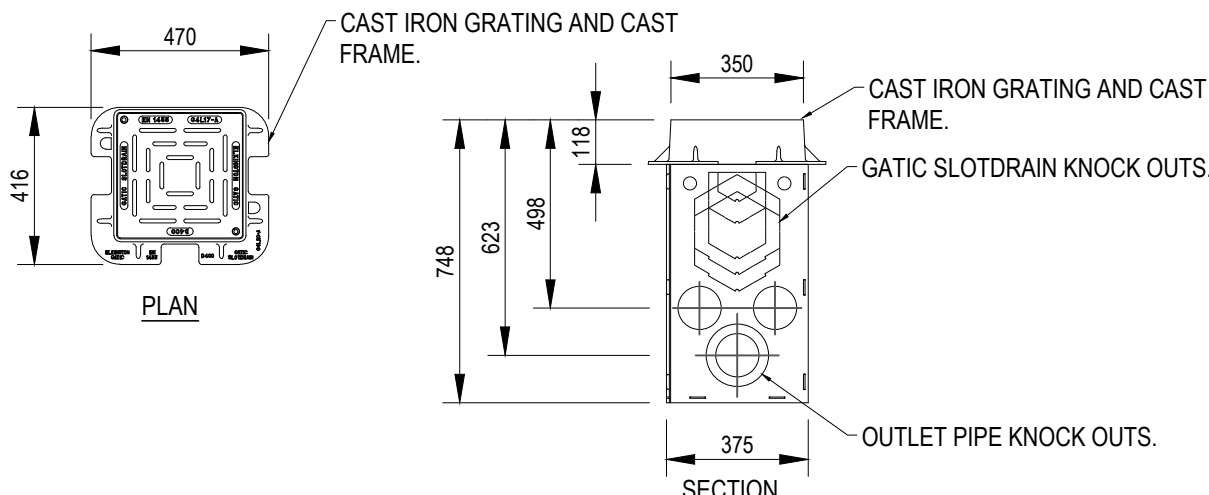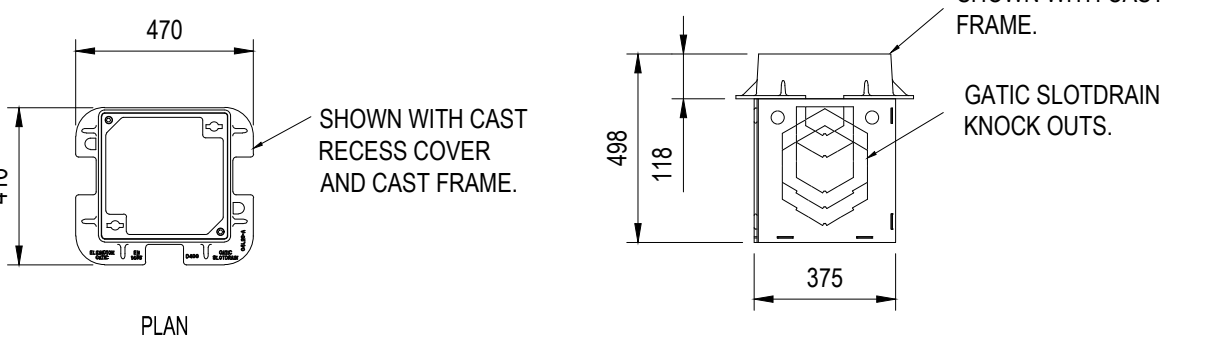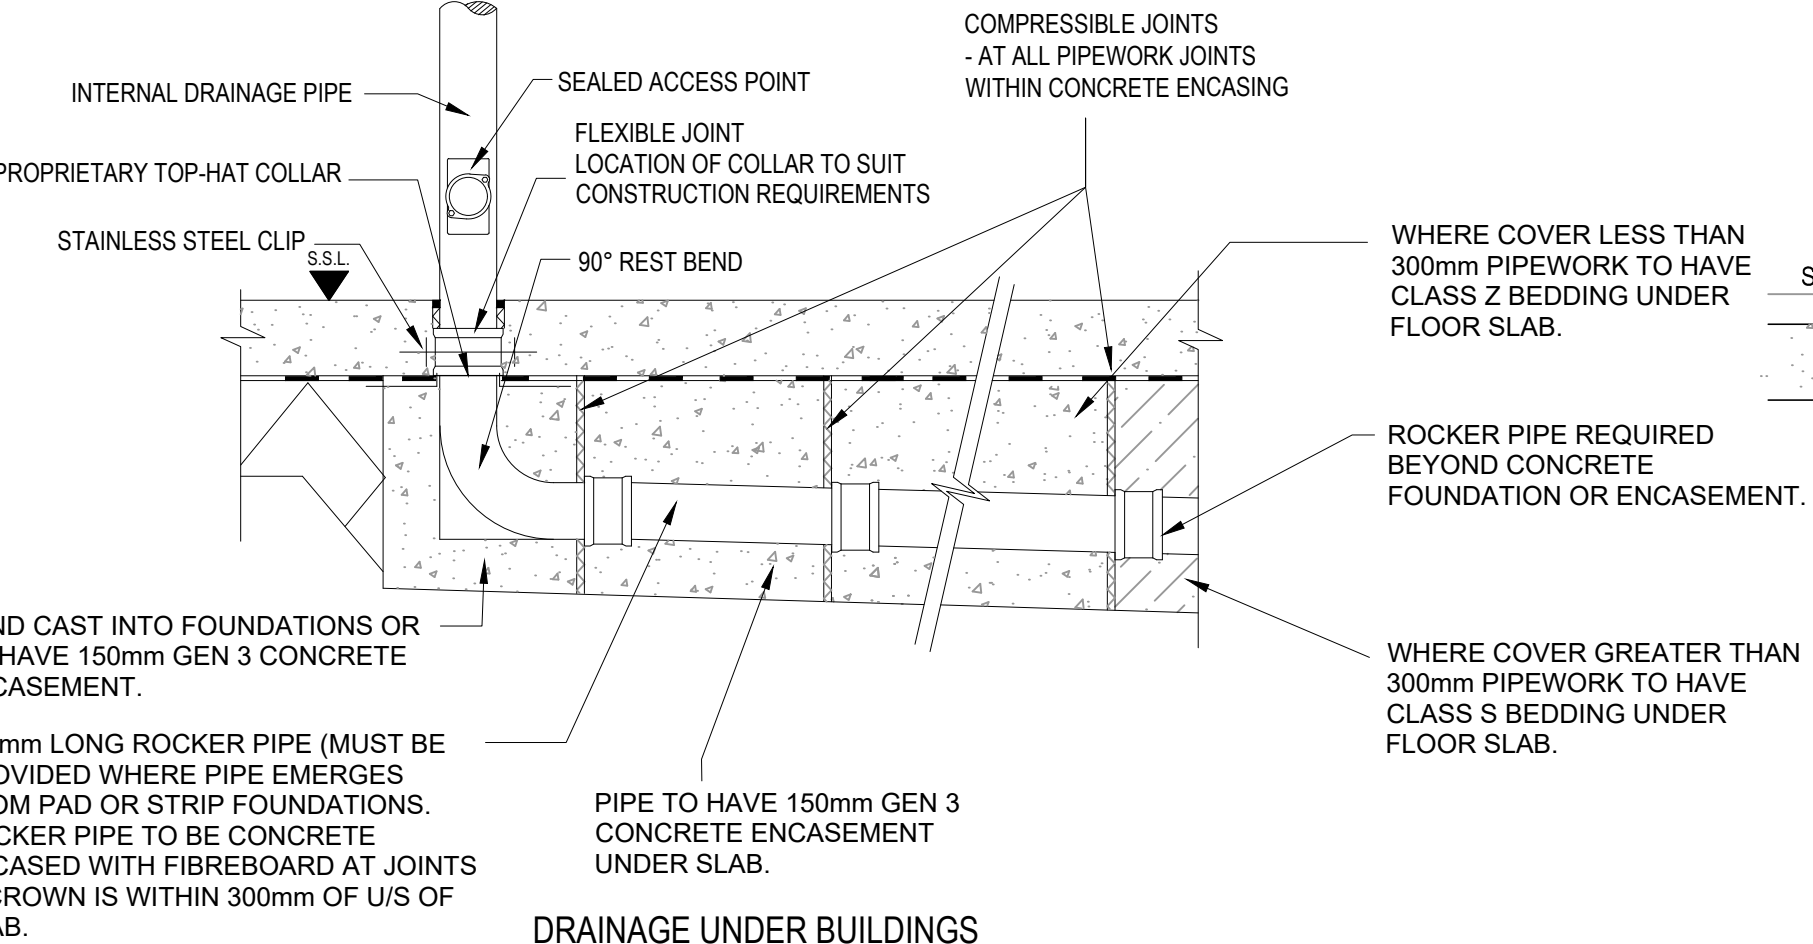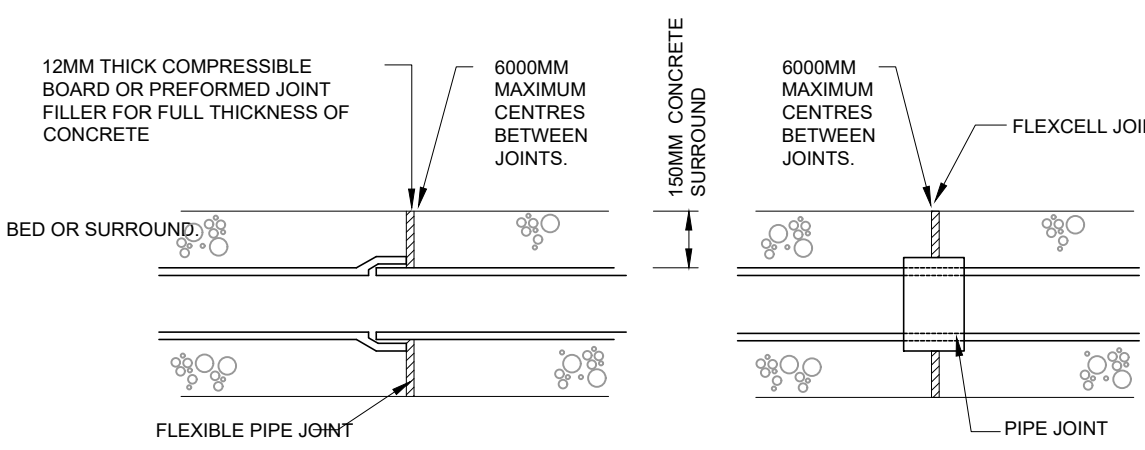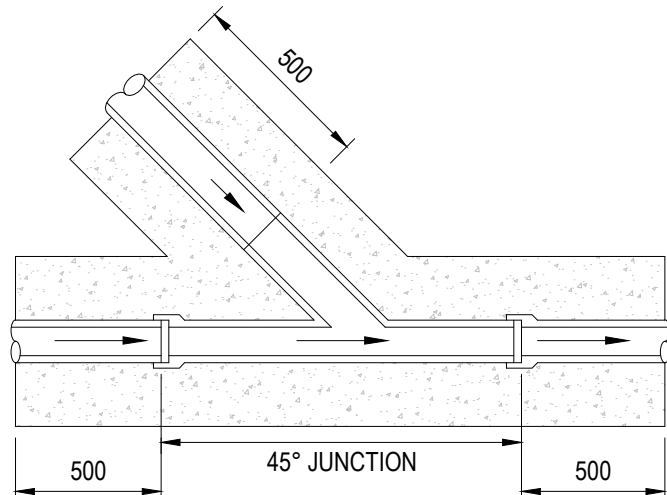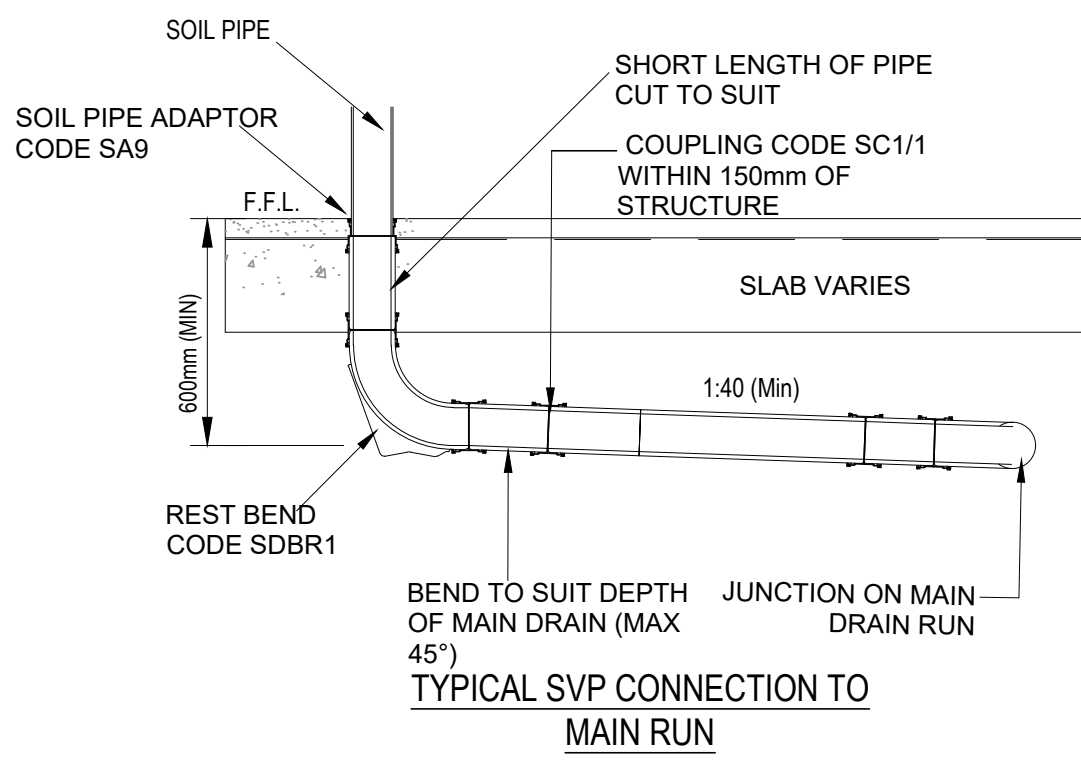

WIDTH 'A'	INVERT 'B'	DEPTH 'C'
150	366	415

LAND DRAIN DETAIL IN SOFT LANDSCAPING

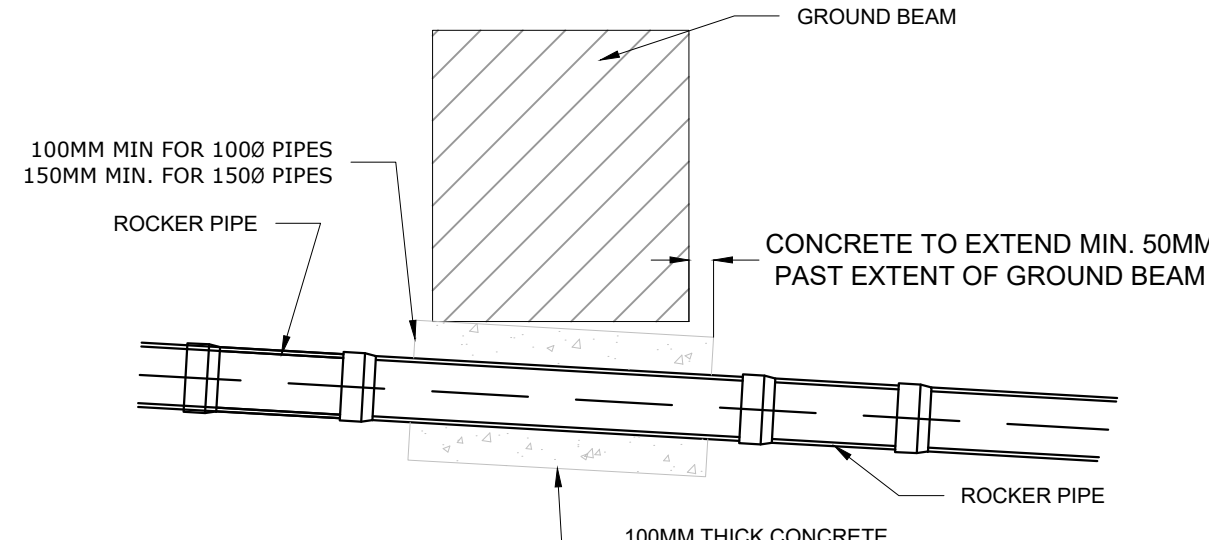

REV.	DESCRIPTION	DATE	DRW.	CHK.
C01	ISSUED FOR CONSTRUCTION	25.05.22	FBR	MW
P05	UPDATED IN LINE WITH MCC COMMENTS	16.02.22	ATL	MW
P04	STAGE 4 UPDATED	31.01.22	TH	ATL
P03	STAGE 4 ISSUE	17.12.21	ATL	CG
P02	DRAFT STAGE 4 ISSUE	28.06.21	MW	DS

NHS
Manchester University
NHS Foundation Trust

Curtins
Merchant Exchange, 17-19 Whitehall Street West, Manchester M1 5NG
0161 236 2364
manchester@curtins.com
www.curtins.com

PROJECT		NMGH MSCP	
TITLE		Drainage Details sheet 2	
STATUS	PURPOSE OF ISSUE		
S4	FOR CONSTRUCTION		
DRAWN BY	CHECKED BY	DATE	
MW	DS	28/06/2021	
SCALE (@A1)		PROJECT NUMBER	
1:20		075805	
FILE DRAWING NUMBER			REV.
20200-CUR-NM110-ZZ-DR-C-9252			C01