




This drawing is the copyright of LDM Design.
All dimensions to be checked on site.
Do not scale.
All levels to be checked on site and refer to Ordnance Survey Datum Newlyn unless alternative datum given.
All errors and omissions to be reported to the Architect prior to commencement.
This drawing must be read in conjunction with the relevant specification clauses.
This drawing must not be used on site unless issued for construction.

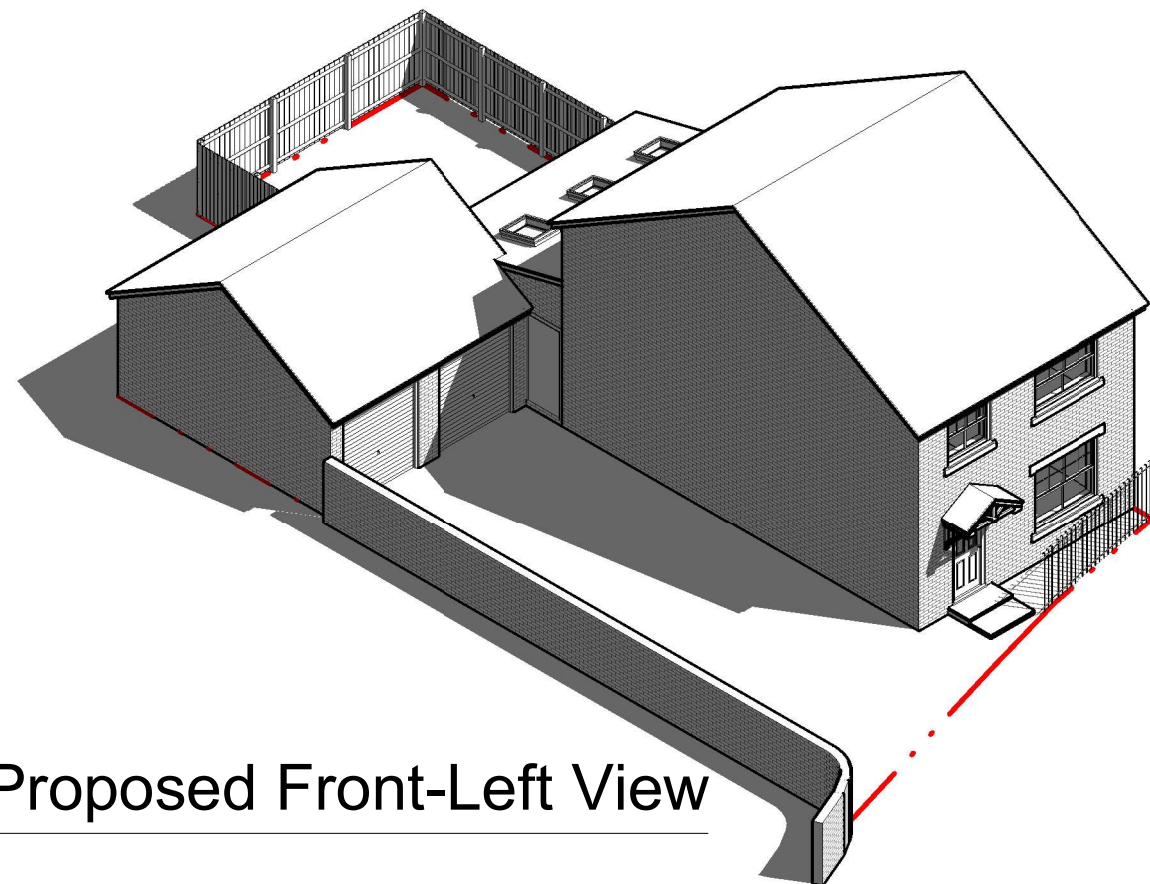


1 Proposed Front-Left View

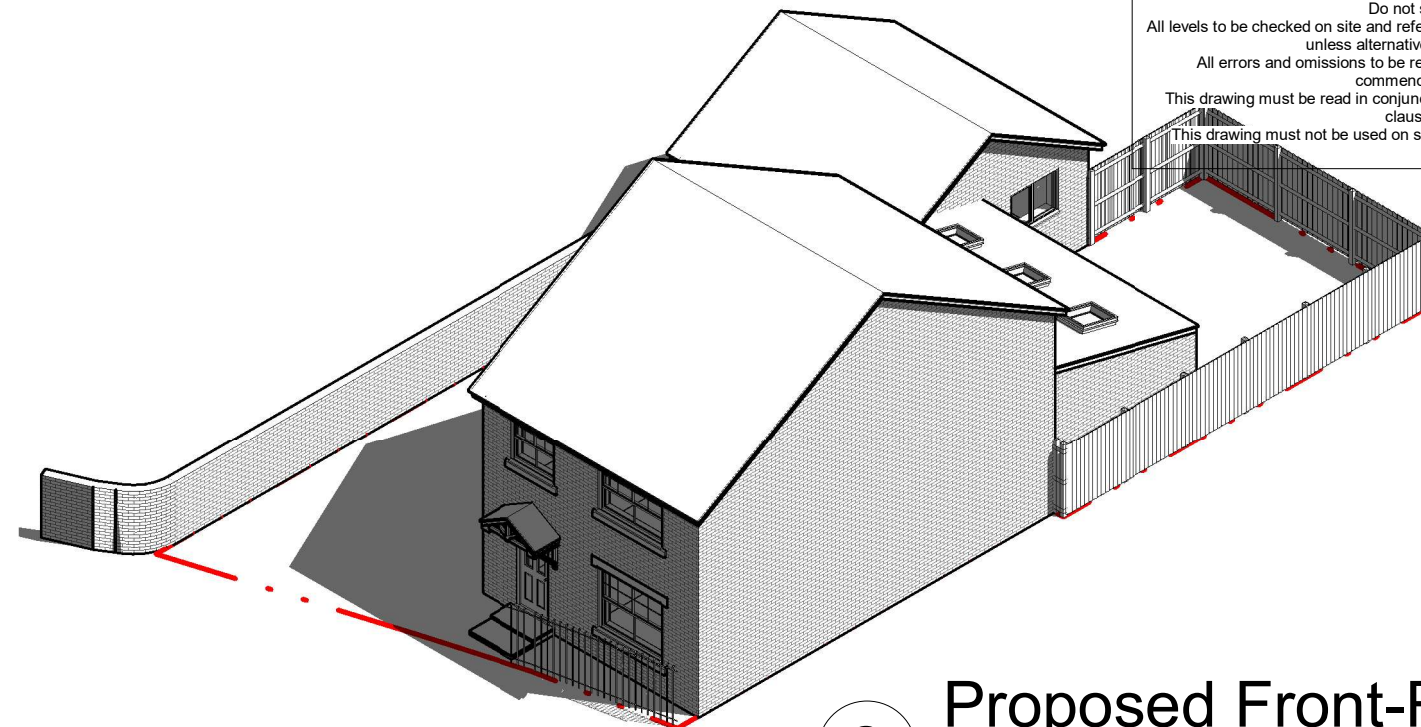

2 Proposed Front-Right View

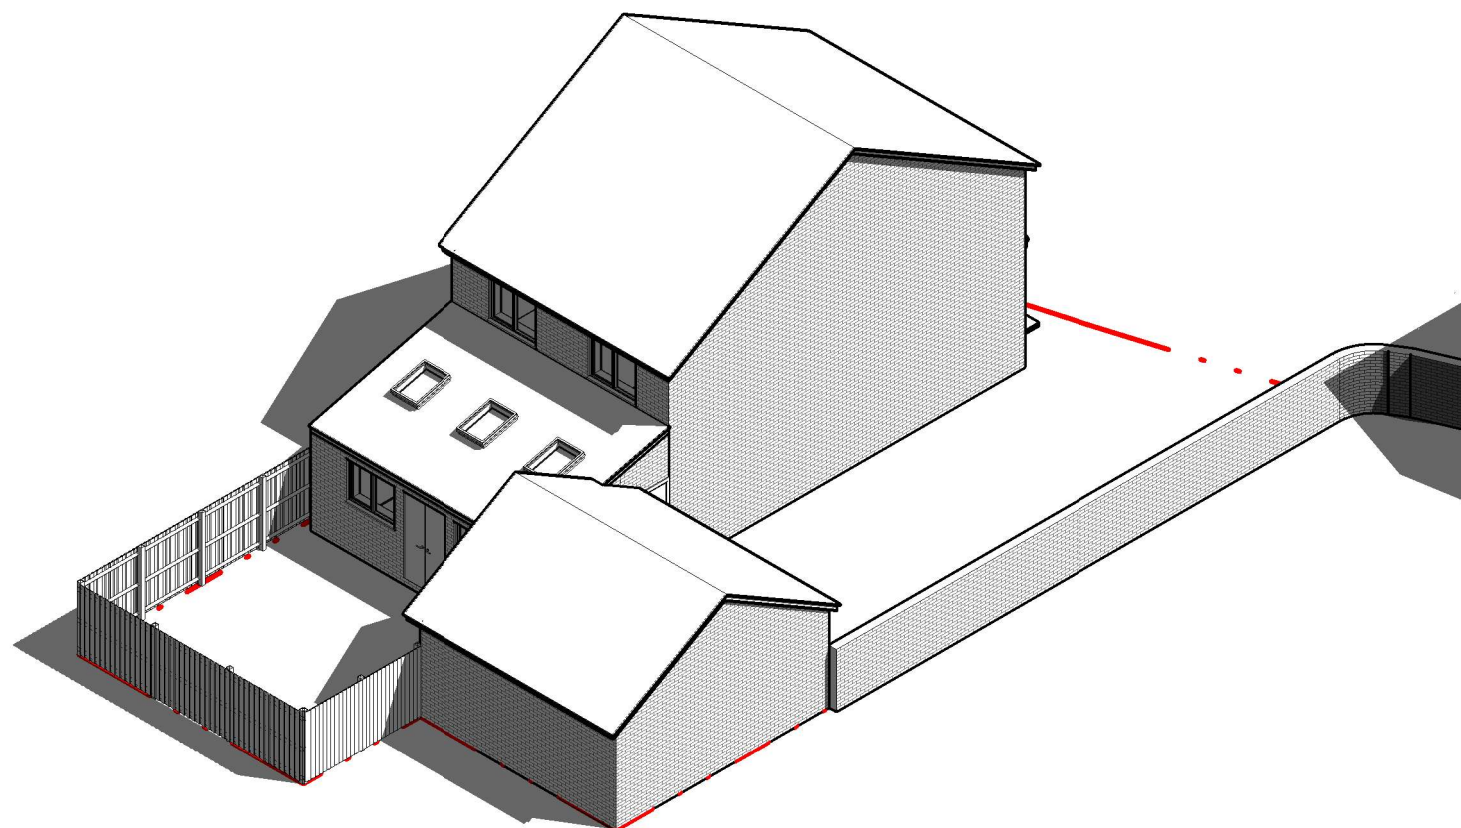

3 Proposed Rear-Left View

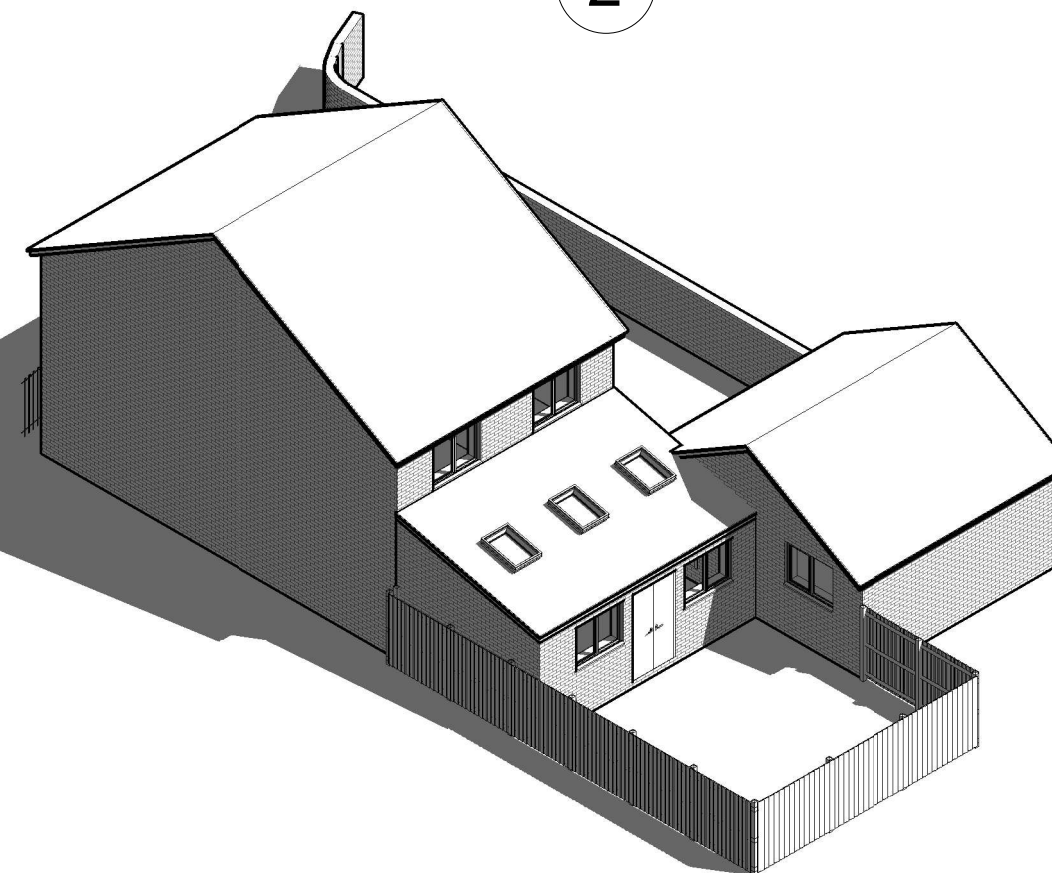

4 Proposed Rear-Right View



LDM Design

PROJECT
12 Red Cedar Close, Manchester,
M9 7GS

SHEET
Proposed 3D Views

CLIENT
Jacob Nga Kok Tse

Scale (@ A3)

Drawn by
KK

Checked by
KK

DRAWING NUMBER

PS432

REV

B