


0m 1m 2m 3m 4m 5m

VISUAL SCALE 1:100 @ A3

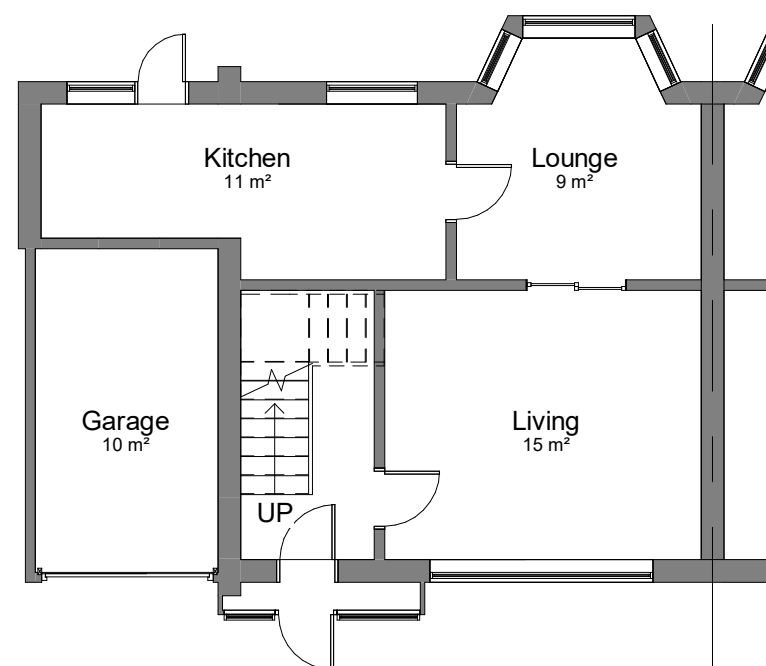


00-E-Ground Floor

1 : 100




01-E-Elevation

1 : 100

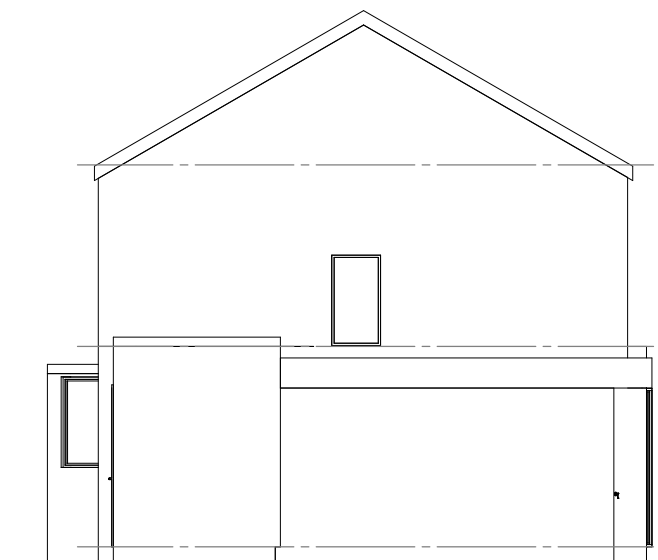

02-E-Elevation

1 : 100

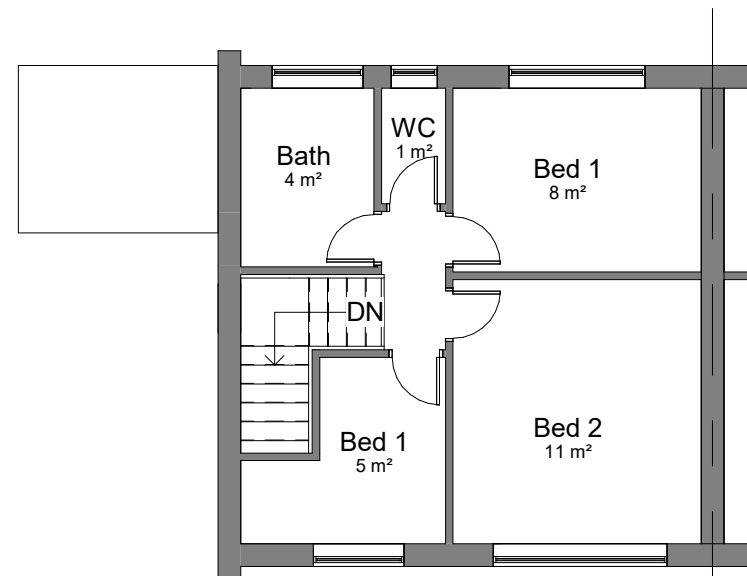


01-E-First Floor

1 : 100



03-E-Elevation

1 : 100

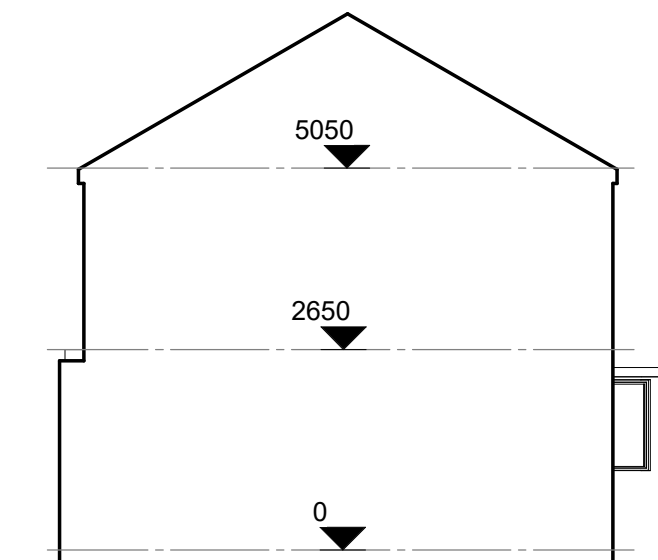

04-E-Elevation

1 : 100

COPYRIGHT © ALL RIGHTS RESERVED BY VIKAS ALYAS LTD. DO NOT SCALE FROM DRAWING. DRAWING INDICATES DESIGN INTENT ONLY. REPORT ANY DISCREPANCIES TO CLIENT / VA LTD. NOT TO BE USED FOR CONSTRUCTION UNLESS STATED SO. TO BE READ IN CONJUNCTION WITH OTHER DRAWINGS OR SPECIFICATION WHERE PROVIDED.

ARCHITEK

BUILDING DESIGN CONSULTANCY

0161 511 8479

vikas@architek.uk
916 Stockport Road, Levenshulme, Manchester, M19 3AB

No.	Description	Date
P1	Issue to Planning	10.06.2022

PROJECT		ADDRESS		CLIENT		
Two Storey Side Extension		1169_1 Underwood Cl, Manchester M18 8UY		Mr Fiaz Ahmed		
Manchester City Council	PURPOSE OF ISSUE Planning	SHEET Existing Plans	Date 31.05.2022	Date	Project number	Scale (@ A3)
				Drawn by VA	1169	1 : 100
				Checked by VA	DRAWING NUMBER A102	REV P1