

NOTES


DO NOT SCALE FROM THIS DRAWING.
ALL DIMENSIONS TO BE CHECKED ON SITE.
(DRAWINGS MAYBE SCALED FOR LOCAL AUTHORITY & PLANNING PURPOSE ONLY)
COPYRIGHT PROTECTED.

ORIGINAL A1

FOR PLANNING
DO NOT USE FOR CONSTRUCTION

CONSULTANT REFERENCES IN DRAWING:

STRUCTURAL - REF/REVISION

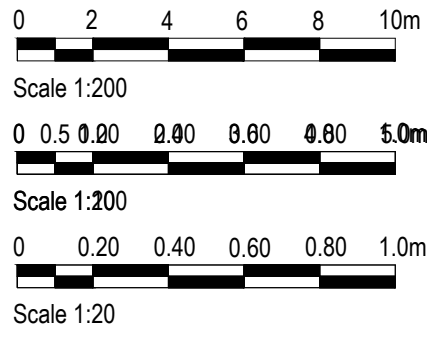

EXISTING FRAMELESS GLASS DOORS WITH ALUMINIUM SURROUND & MATCHING FRAMELESS TOP LIGHTS WITH SEMI CIRCULAR HEAD

SOLID STONE BAND BETWEEN ACCESS DOOR AND TOP LIGHT


NB EXISTING DOORS HAVE AN APPROX 20mm GAP BETWEEN DOOR & SURROUND WHICH IS EXPOSED TO EXTERNAL ELEMENTS AND POSSES A SECURITY RISK



01 ELEVATION A-A AS EXISTING
142 SCALE - 1:100 @ A1
ELEVATION



02 ELEVATION A-A AS PROPOSED
142 SCALE - 1:100 @ A1
ELEVATION

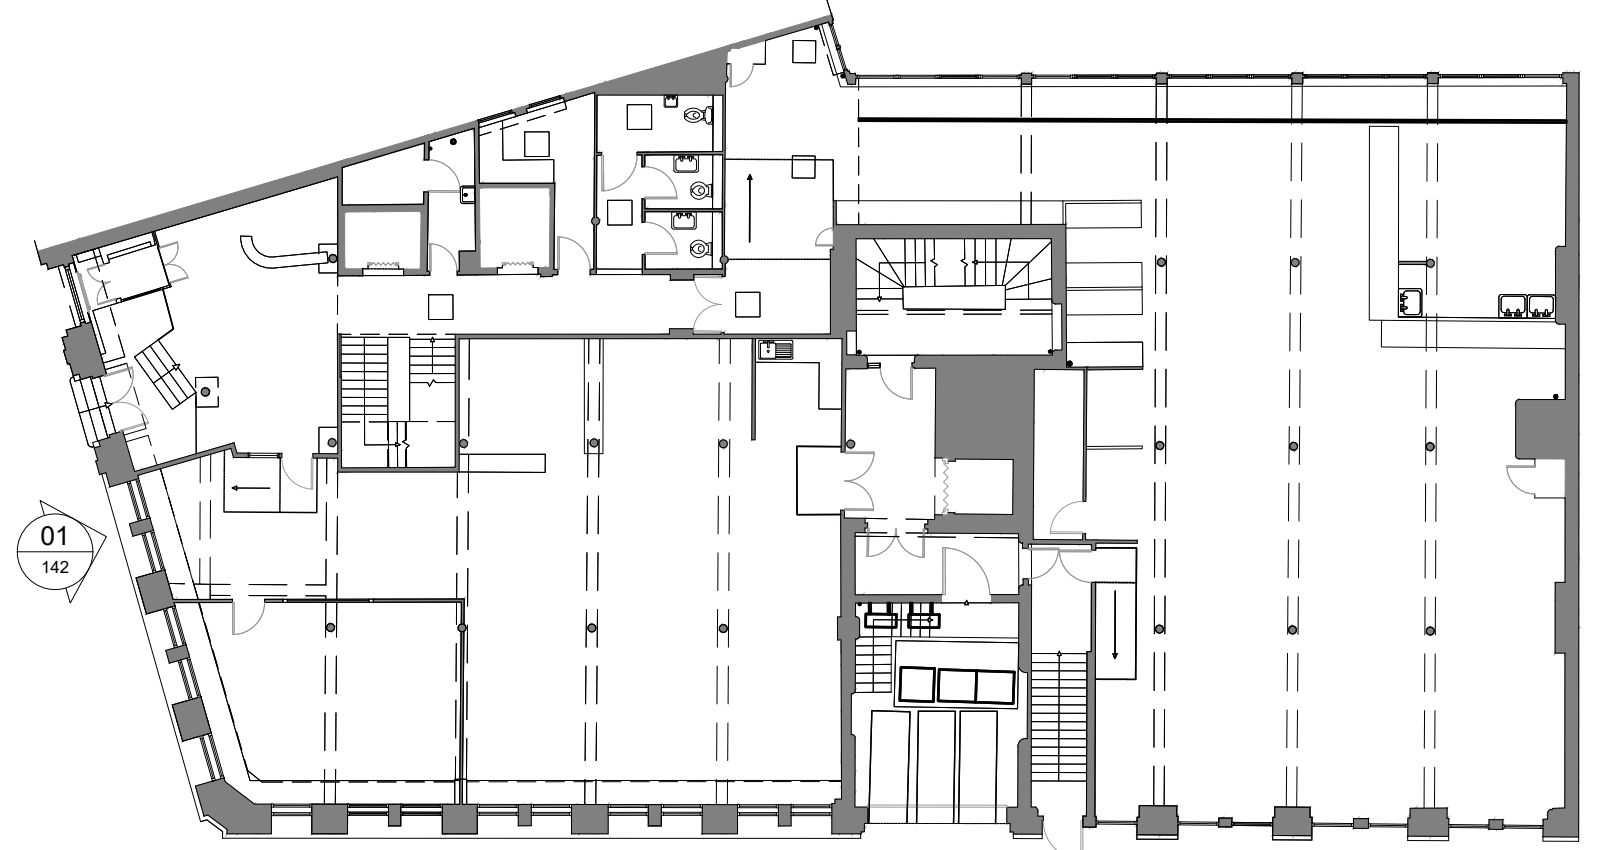

03 GROUND FLOOR REFERENCE PLAN
142 SCALE - 1:200 @ A1
PLAN

NEW DOOR TO BE MECHANICALLY FIXED INTO EXISTING WALL WITH FIXINGS TO BE OBTAINED BEHIND FACING PLATE OF FRAME.

EXISTING METAL REVEALS TO BE REMOVED FROM OPENING

EXISTING DOOR REVEAL TO BE EXPOSED AND ANY REDUNDANT FIXINGS TO BE REMOVED, WITH OPENINGS INFILLED TO MATCH ORIGINAL STONEMWORK

07 PROPOSED SLIDING DOOR PLAN DETAIL
142 SCALE - 1:20 @ A1
PLAN

NEW DOOR TO BE MECHANICALLY FIXED INTO EXISTING WALL WITH FIXINGS TO BE OBTAINED BEHIND FACING PLATE OF FRAME.

EXISTING METAL REVEALS TO BE REMOVED FROM OPENING

EXISTING DOOR REVEAL TO BE EXPOSED AND ANY REDUNDANT FIXINGS TO BE REMOVED, WITH OPENINGS INFILLED TO MATCH ORIGINAL STONEMWORK

08 PROPOSED SLIDING DOOR PLAN DETAIL
142 SCALE - 1:20 @ A1
PLAN

NEW DOOR TO BE MECHANICALLY FIXED INTO EXISTING WALL WITH FIXINGS TO BE OBTAINED BEHIND FACING PLATE OF FRAME.

EXISTING METAL REVEALS TO BE REMOVED FROM OPENING

EXISTING DOOR REVEAL TO BE EXPOSED AND ANY REDUNDANT FIXINGS TO BE REMOVED, WITH OPENINGS INFILLED TO MATCH ORIGINAL STONEMWORK

09 PROPOSED MAIN DOOR PLAN DETAIL
142 SCALE - 1:20 @ A1
PLAN

NEW DOOR TO BE MECHANICALLY FIXED INTO EXISTING WALL WITH FIXINGS TO BE OBTAINED BEHIND FACING PLATE OF FRAME.

EXISTING METAL REVEALS TO BE REMOVED FROM OPENING

EXISTING DOOR REVEAL TO BE EXPOSED AND ANY REDUNDANT FIXINGS TO BE REMOVED, WITH OPENINGS INFILLED TO MATCH ORIGINAL STONEMWORK

10 PROPOSED MAIN DOOR PLAN DETAIL
142 SCALE - 1:20 @ A1
PLAN

NEW TOP LIGHT ABOVE DDA DOOR IN ALUMINIUM FRAME SET WITHIN EXISTING OPENING. FRAME TO BE IN POLYESTER POWDER COATED FINISH IN MATTE BLACK, RAL 9005

EXISTING STONE BAND TO BE RETAINED IN SITU

DASHED LINE DENOTES EXISTING DOOR REVEAL, TO BE EXPOSED AND ANY REDUNDANT FIXINGS TO BE REMOVED, WITH OPENINGS INFILLED TO MATCH ORIGINAL STONEMWORK

INSTALL NEW GLAZED SLIDING DOOR TO DDA LIFT IN ALUMINIUM FRAME. FRAME TO BE IN POLYESTER POWDER COATED FINISH IN MATTE BLACK, RAL 9005

INSTALL NEW GLAZED SLIDING DOOR TO DDA LIFT IN ALUMINIUM FRAME

NEW TOP LIGHT ABOVE MAIN ENTRANCE WITH ALUMINIUM FRAME. FRAME TO BE IN POLYESTER POWDERCOATED MATTE BLACK FINISH RAL 9005

NEW TOP LIGHT ABOVE DDA DOOR IN ALUMINIUM FRAME SET WITHIN EXISTING OPENING. FRAME TO BE IN POLYESTER POWDERCOATED MATTE BLACK FINISH RAL 9005

EXISTING STONE BAND TO BE RETAINED IN SITU

INSTALL NEW GLAZED SLIDING DOOR TO DDA LIFT IN ALUMINIUM FRAME. FRAME TO BE IN POLYESTER POWDERCOATED MATTE BLACK FINISH RAL 9005

RETAIN & REFURBISH EXISTING DOOR OPENING CALL POINT

NEW GLAZED MAIN ENTRANCE DOORS IN ALUMINIUM FRAME. FRAME TO BE IN POLYESTER POWDERCOATED MATTE BLACK FINISH RAL 9005

04 PROPOSED SLIDING DOOR SECTION
142 SCALE - 1:20 @ A1
SECTION

05 ELEVATION A-A AS PROPOSED
142 SCALE - 1:20 @ A1
ELEVATION

NOTE: ALL DIMENSIONS TO BE CONFIRMED BY MANUFACTURER PRIOR TO FABRICATION

06 PROPOSED MAIN DOOR SECTION
142 SCALE - 1:20 @ A1
SECTION

4.01	30/10/24	ISSUED FOR COMMENT	SO	ARB
4.00	30/05/24	ISSUED FOR TENDER	SO	ARB
REV	DATE	DESCRIPTION	DRAWN	CHECKED

A X I

ADDRESS : 4th FLOOR CALICO 55-55 MOSLEY STREET, MANCHESTER, M2 3HQ
TELEPHONE : +44 (0)161 879 7357
EMAIL : www.axi.studio
COMPANY No : 11847325

bruntwood
SciTech

PROJECT		117 - 119 PORTLAND STREET MANCHESTER	
DRAWING REFERENCE		EXISTING AND PROPOSED PORTLAND STREET ENTRANCE DOORS OPTION A - REVEALS EXPOSED	
JOB REFERENCE	DRAWING SCALE	DATE	DRAWN CHECKED
23 - 192	1:50@A1	27.03.24	ARB FWE
DRAWING REFERENCE		STAGE	REV
AXI - 142a		4	01