


Designer's Confirmation:
LDM Designers' duty as the architects that of "Designer" as defined by Regulation 9, and have avoided foreseeable risks to those involved in the construction and future use of the building and in the long-term health and safety of the building. Being aware of the other design considerations and relevant risks associated with the building. The Designer has provided adequate information about the proposed design to the client and co-ordinated the work with others in order to improve the way in which risks are managed and controlled. The associated risks are related to site or project specific risks and as such are not considered as a complete and final list of risks to be managed.

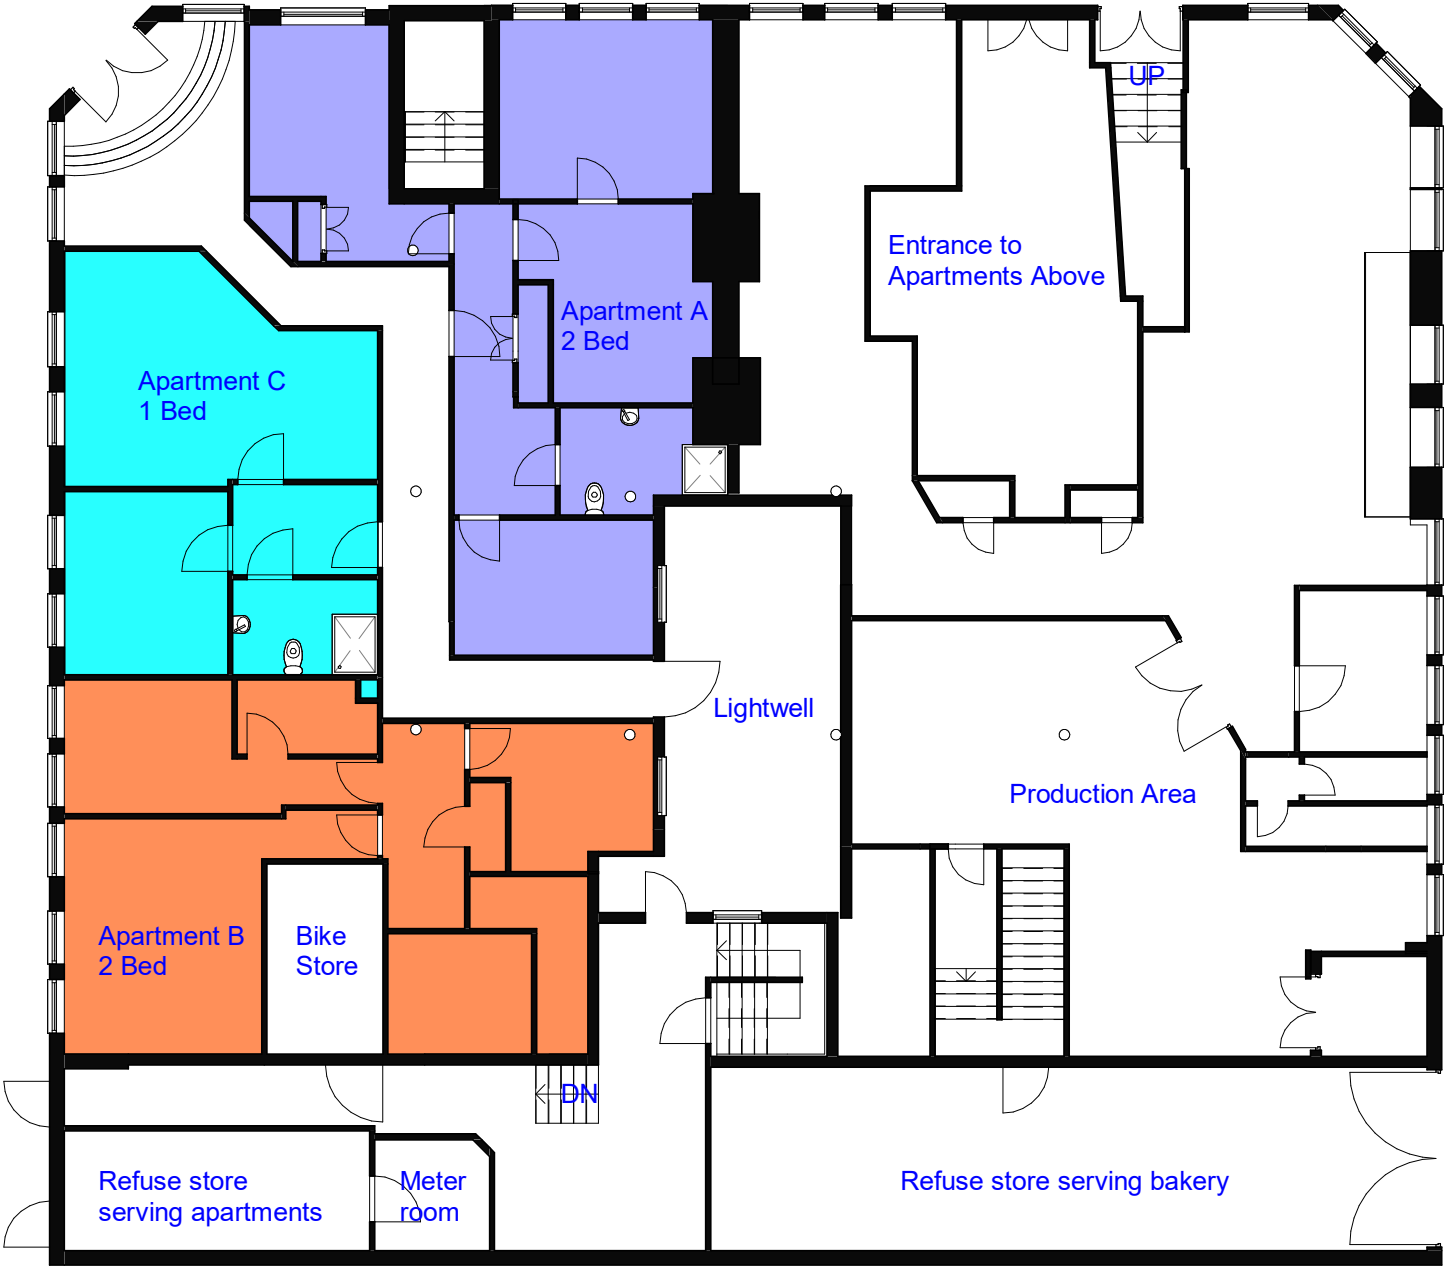

1 internal FFL
1 : 150

	LDM Design				PROJECT Apt 1, 26 - 32 Princess Street, Manchester, M1 4LB		CLIENT Miss Lisha Li	
					SHEET Existing Ground Floor		Date 22/04/2022	Project number
							Scale (@ A3) 1 : 150	Drawn by JG
							Checked by ST	DRWAING NUMBER PS101
				CODE	STATUS	SUITABILITY DESCRIPTION	PURPOSE OF ISSUE	REV B