
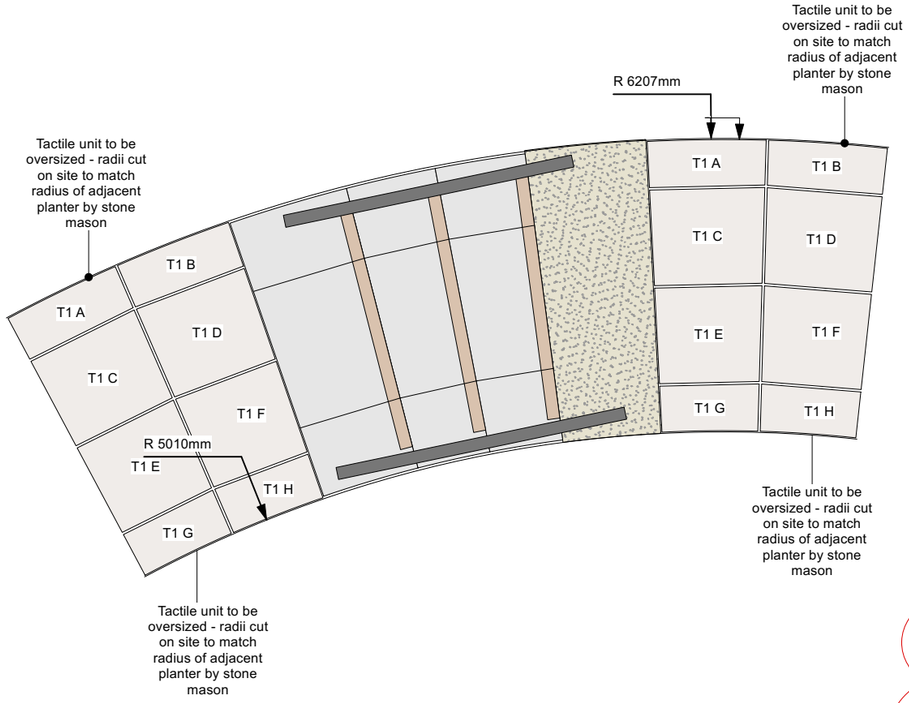



01 Detail Plan: Granite Corduroy Tactile Paving [REF T1]
5015 Scale: 1:25

Type: Granite tactile corduroy paving [REF T1]
Colour: Kobra, Grey - contrasting to surrounding paving
Finish: corduroy
Sizes: L:400mm x W:400mm x D:80mm
Supplier: Hardscape, or similar approved
Rigid Construction
Joints: 8-12mm, nominal 10mm

02 Detail Section: Granite Corduroy Tactile Paving [REF T1]
5015 Scale: 1:25

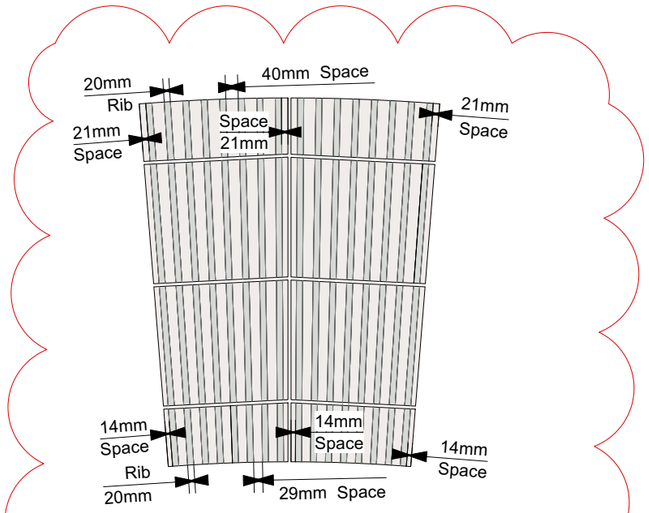

03 Detail Plan - Ribs Detail: Granite Corduroy Tactile Paving [REF T1]
5015 Scale: 1:20

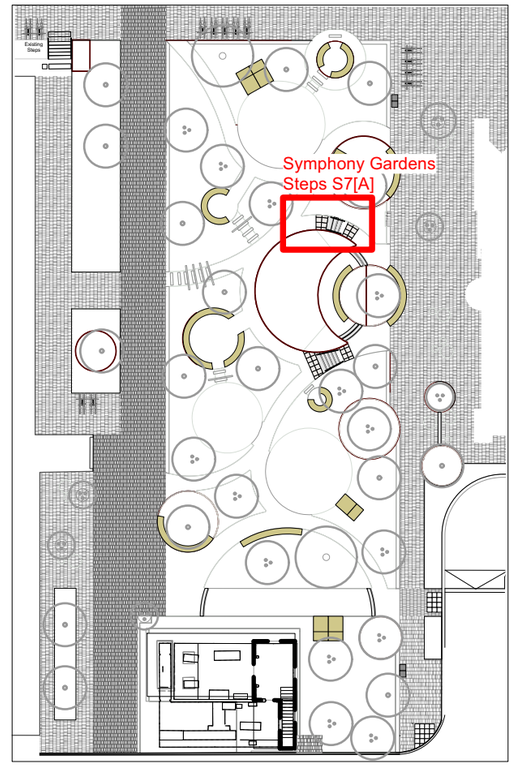


LOCATION PLAN


NOTES:
1. Do not scale from this drawing.
2. Always work to noted dimensions.
3. All dimensions are in millimetres unless otherwise stated.
4. All setting out, levels and dimensions to be agreed on site.
5. The dimensions of all materials must be checked on site before being laid out.
6. This drawing must be read with the relevant specification clauses and detail drawings.
7. Order of construction and setting out to be agreed on site.


© This drawing is copyright protected and may not be reproduced in whole or part without written authority from the owner.


T1 A tactile unit to be oversized - radii cut on site to match radius of adjacent planter by stone mason

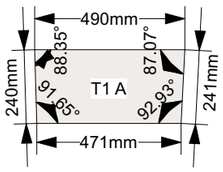



T1 B tactile unit to be oversized - radii cut on site to match radius of adjacent planter by stone mason

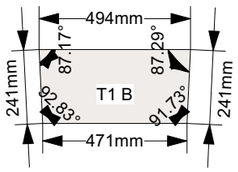

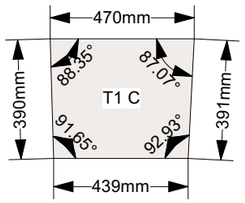


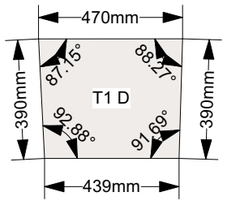

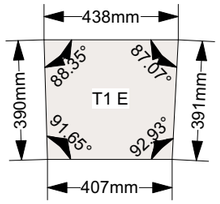


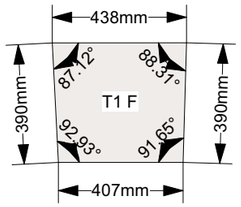

T1 G tactile unit to be oversized - radii cut on site to match radius of adjacent planter by stone mason

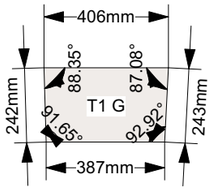

T1 H tactile unit to be oversized - radii cut on site to match radius of adjacent planter by stone mason

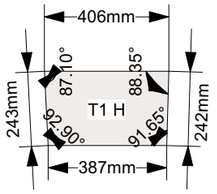

04 Detail Plan - Units: Granite Corduroy Tactile Paving [REF T1]
5015 Scale: 1:20

Revision	Date	Description	Drawn	Apprvd.
C03	30-09-24	Corduroy setting out detail	VE	RM
C02	19-09-24	Oversized units added	VE	RM
C01	30-07-24	Construction coordination	VE	RM

PLANIT

Manchester | London | Liverpool | Leeds | Standish

Manchester
2 Back Grafton Street,
Altrincham,
Cheshire,
WA14 1DY,

W: planit-ie.com
E: info@planit-ie.com
T: 0151 363 1230

Client	Bruntwood
Project	No.3 Circle Square, Manchester
Drg Title	T1 Bespoke Tactile Paving Symphony Gardens S7[A] Steps

Created on	Created by	Approved by
01-11-22	VE	RM

Scale	Size	Workstage	Status
1:25	A3	Stage 05	Coordination

Drg No.	Suitability	Revision
L014-PIE-90-ZZ.00-D-L-005015	S3	C03

© Planit I.E. Limited