



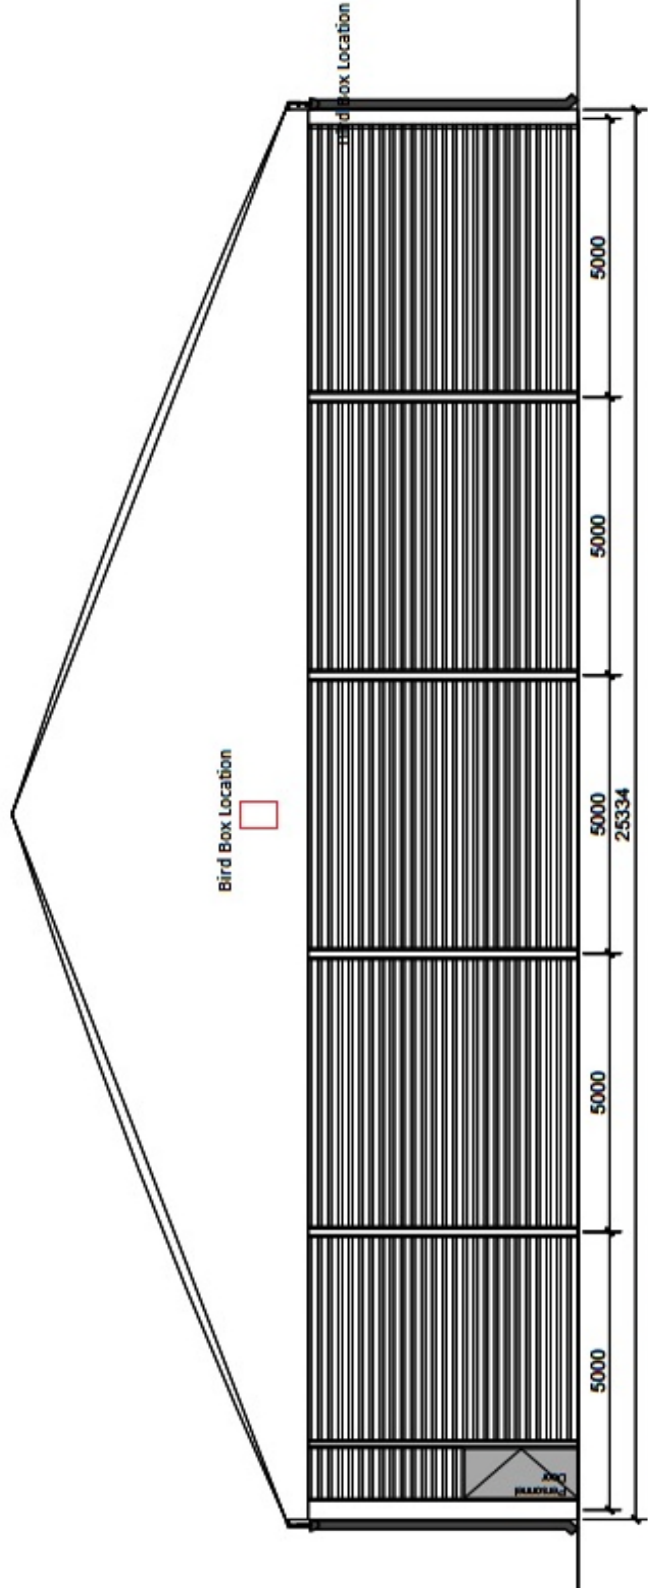

ELEVATION D 1:100

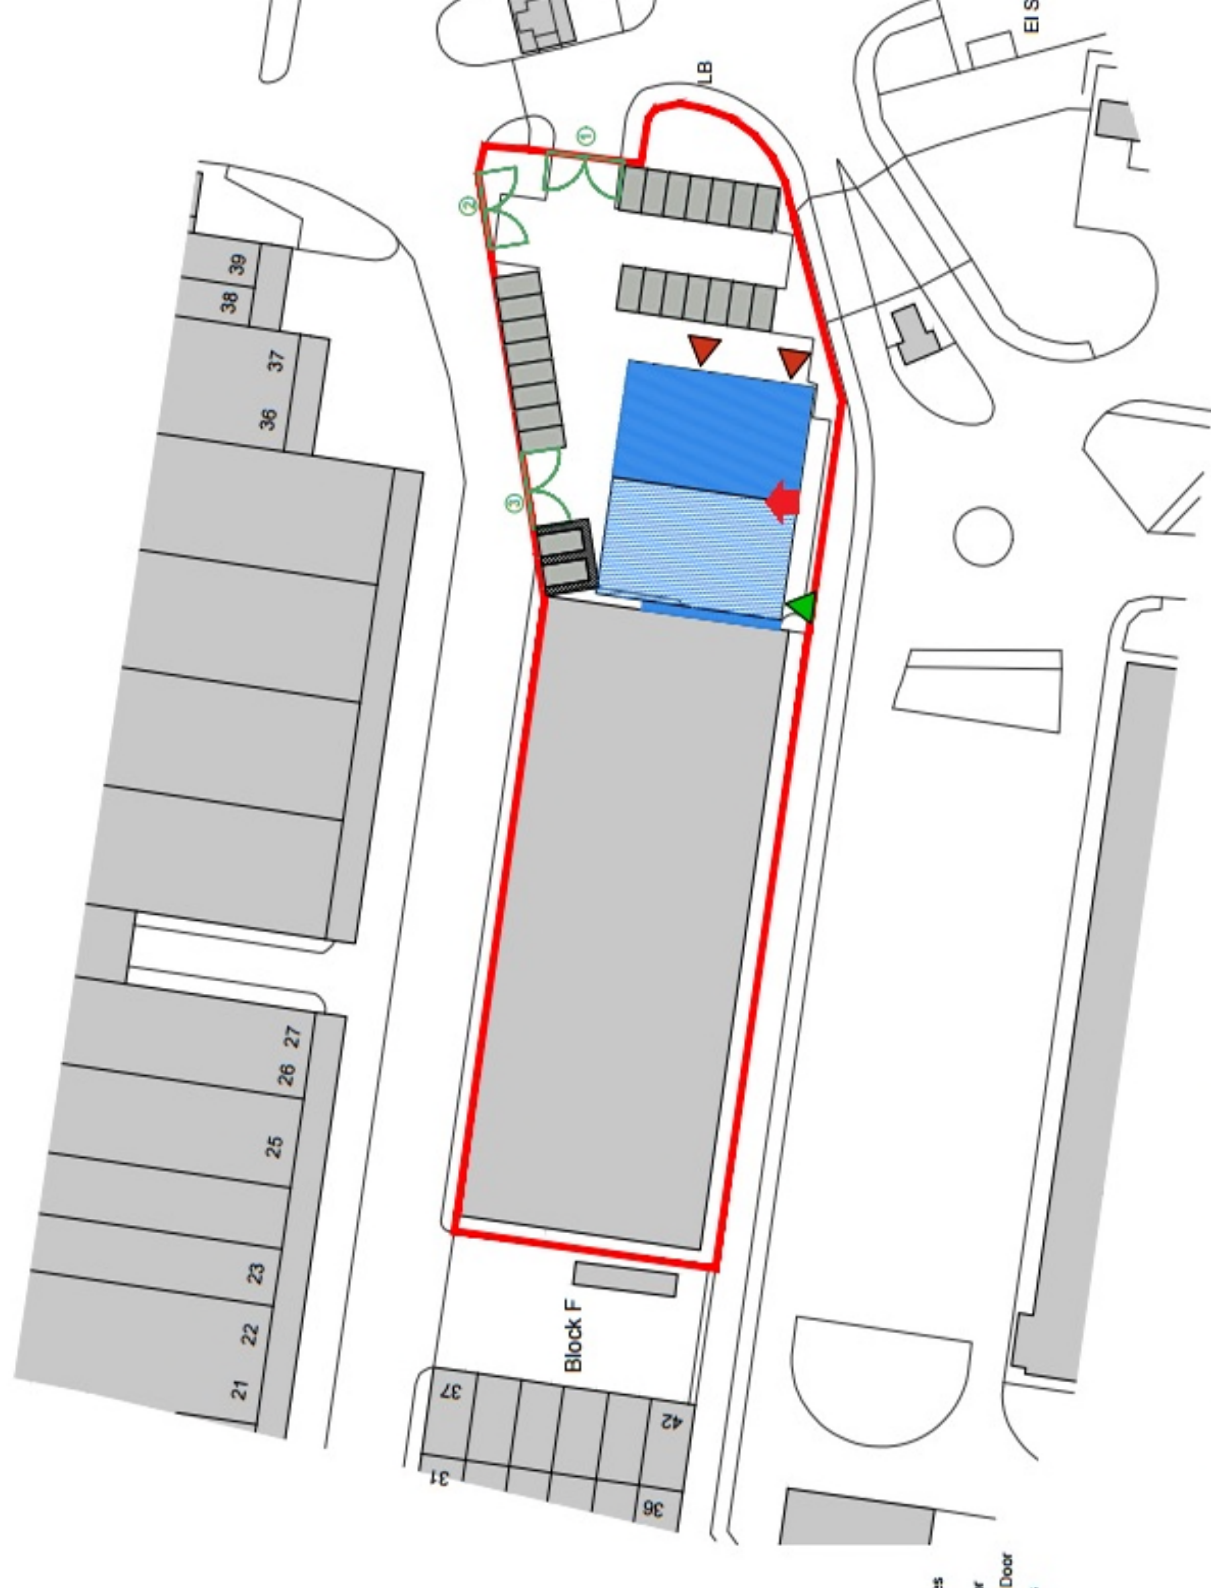

PROPOSED SITE PLAN 1:500