
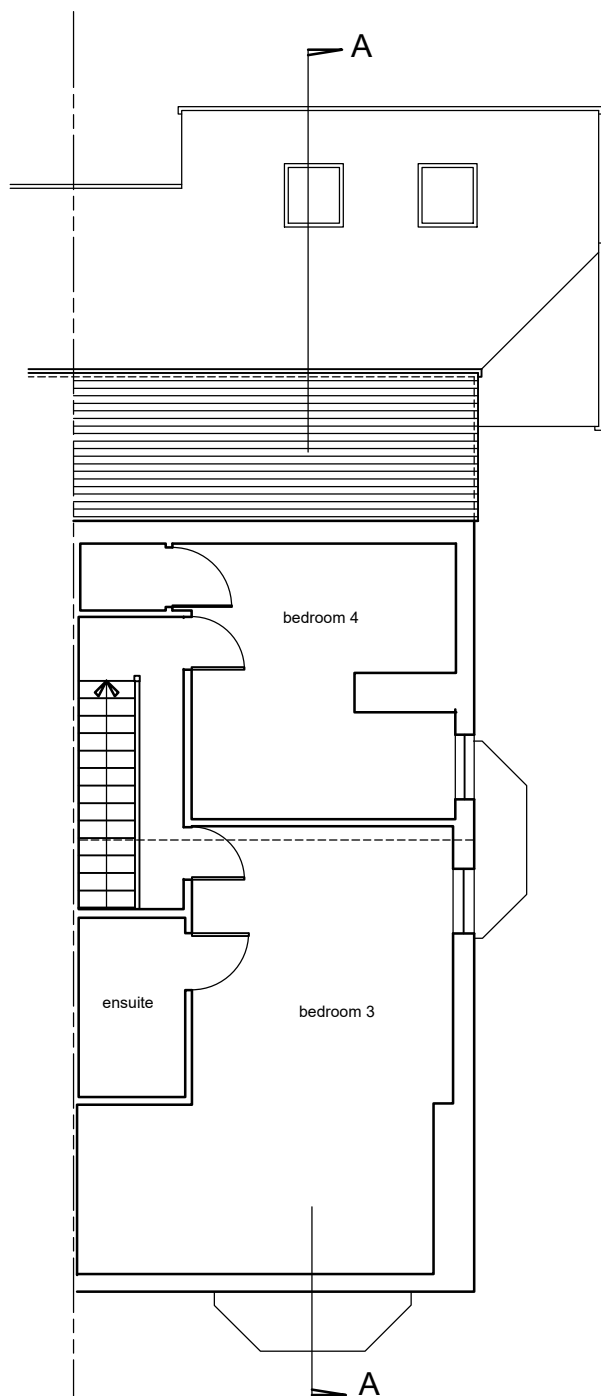
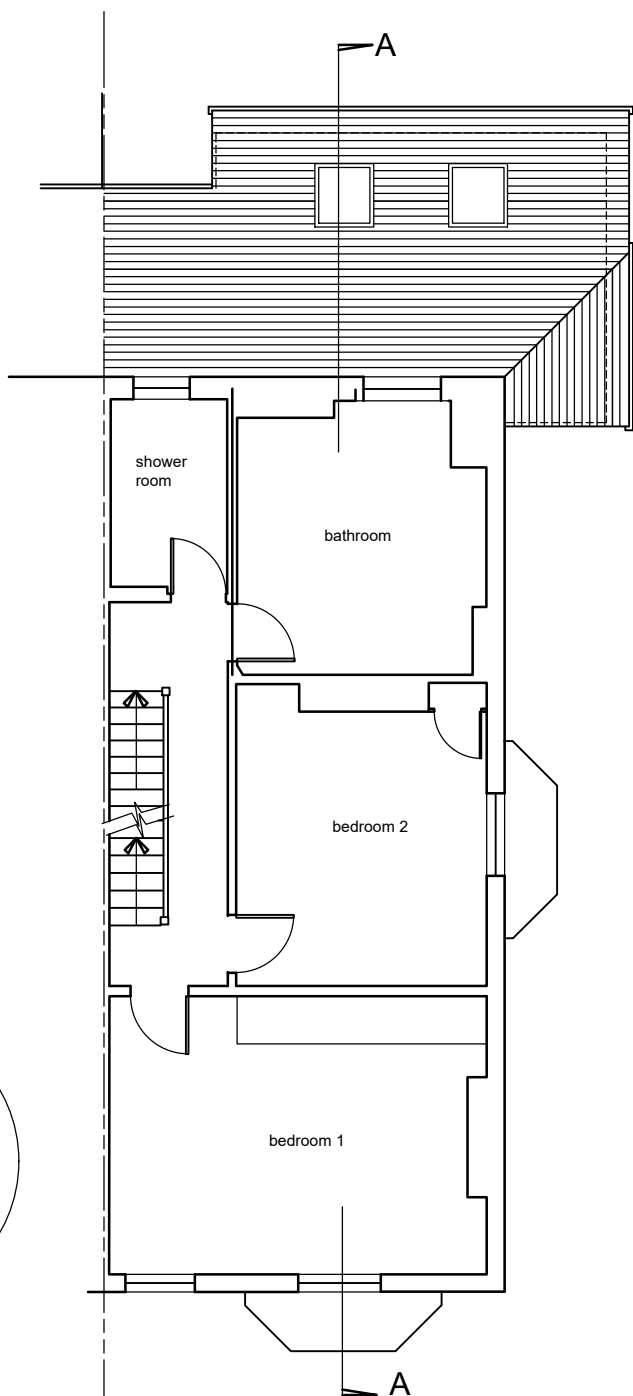


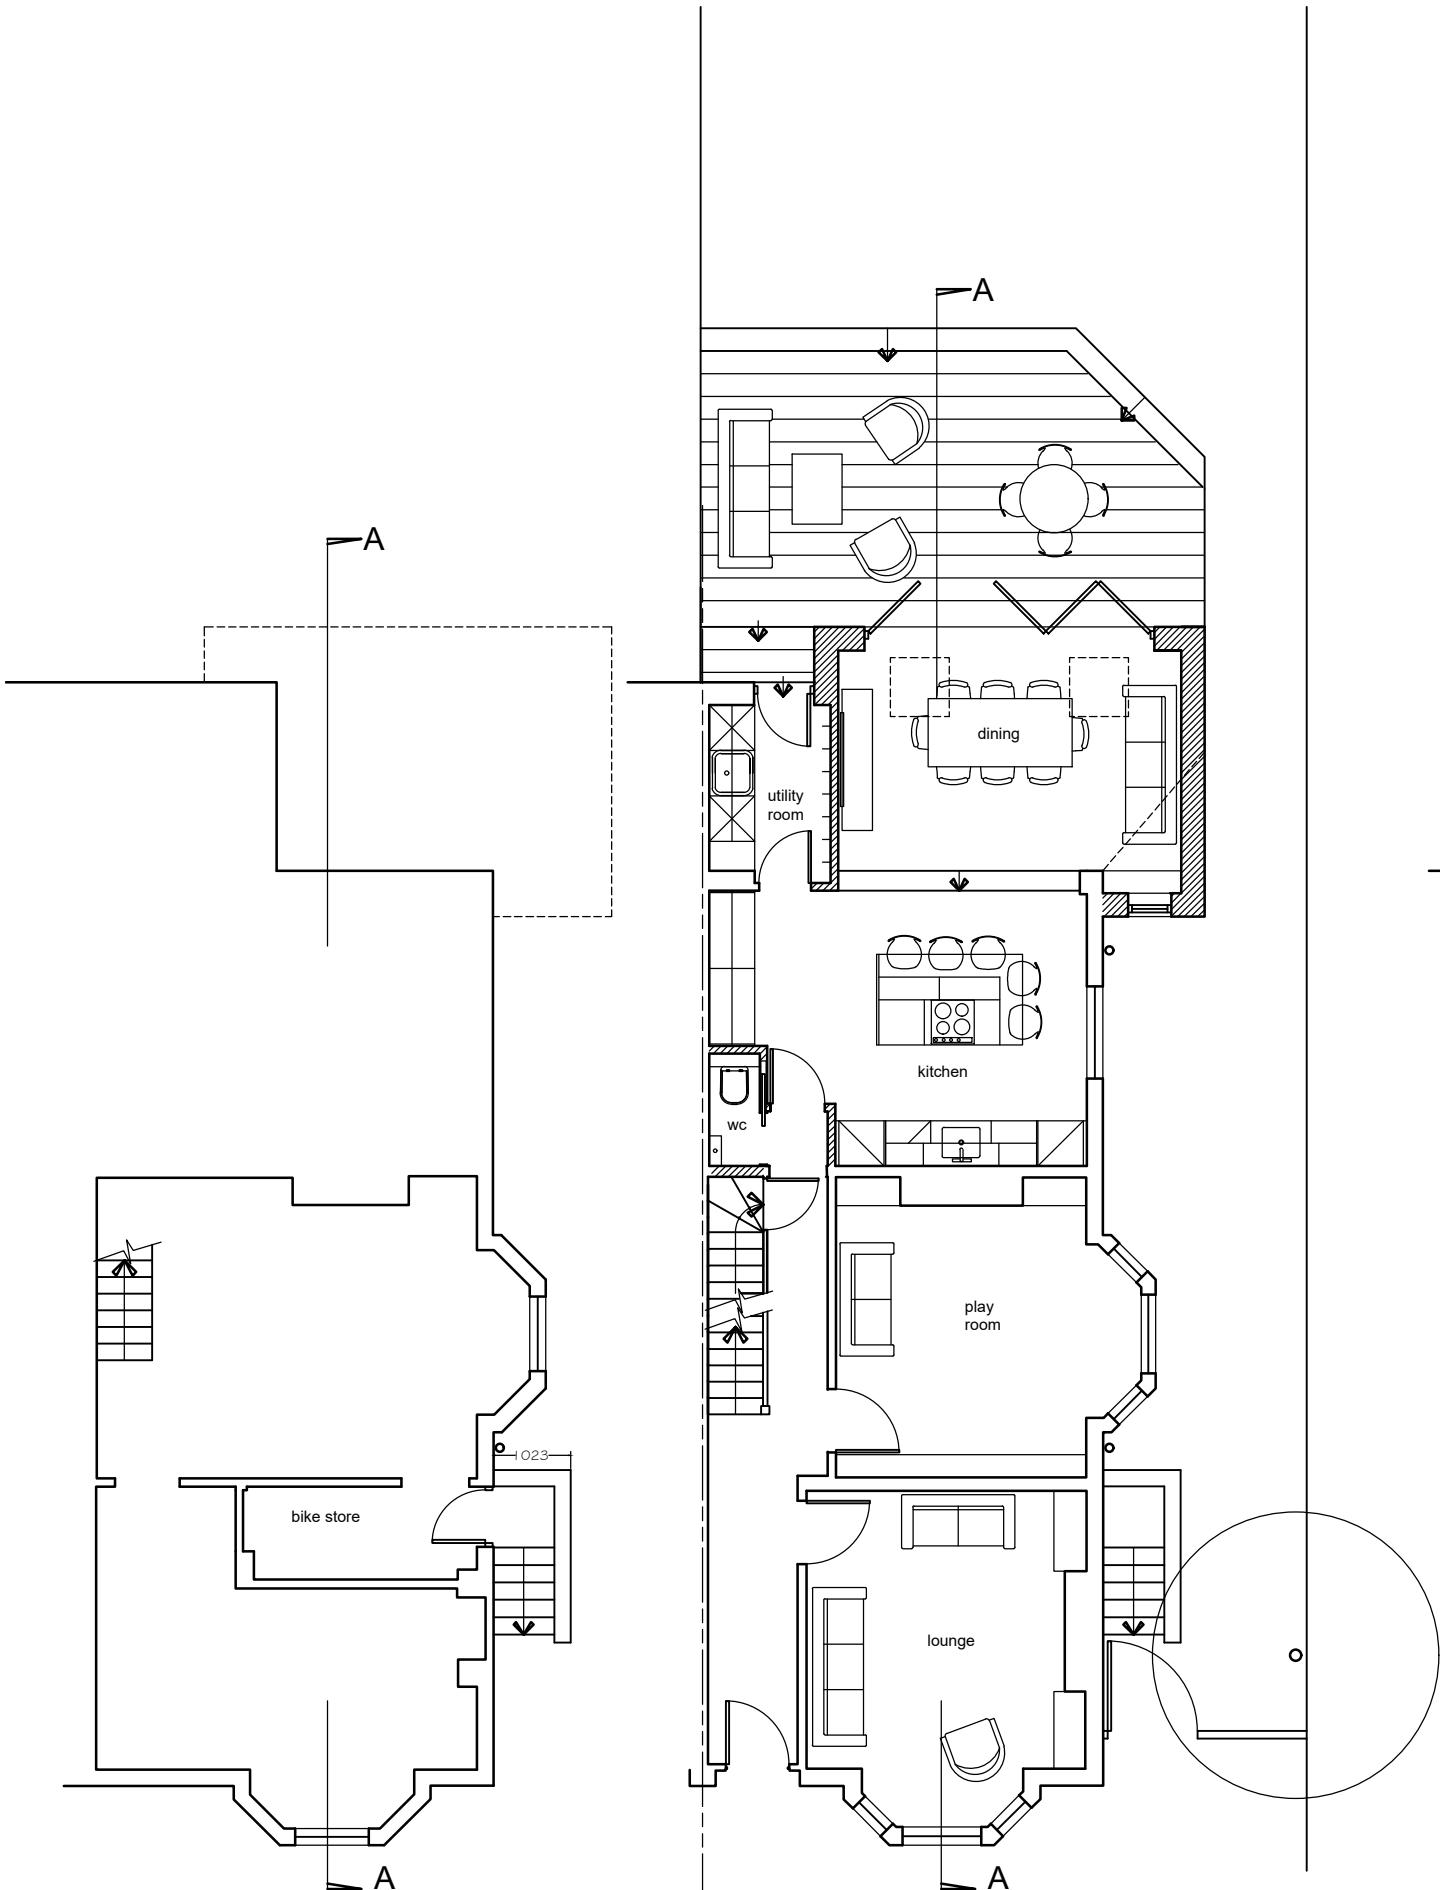

Rev . B. 25.4.22. Patio amended
 Rev . A. 1.9.21. Doors amended

Drawing Number, 2102.PR1	Date 17.8.21
Revision, B	Scale, 1/100 A3
	Drawn, SR

Project Title, 18 Burlington Road Withington Manchester M20 4QA

Drawing Title, PROPOSED PLANS

**SUE RUSSELL
ARCHITECTURE**
 49 ALNESS ROAD
 WHALLEY RANGE
 MANCHESTER, M16 8HW
 TEL 0161 209 9159
 EMAIL suerussell.ar@gmail.com