



Plans prepared for
Local Authority approval
All dimensions to be
checked on site

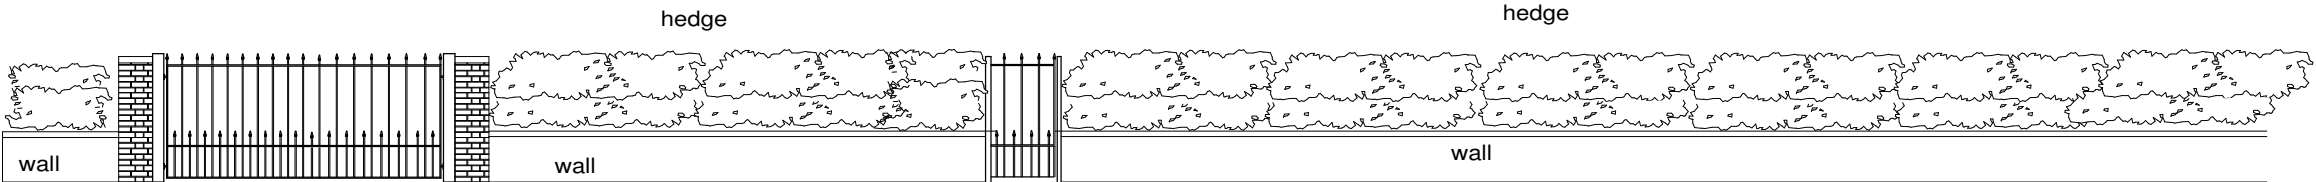

Elevation

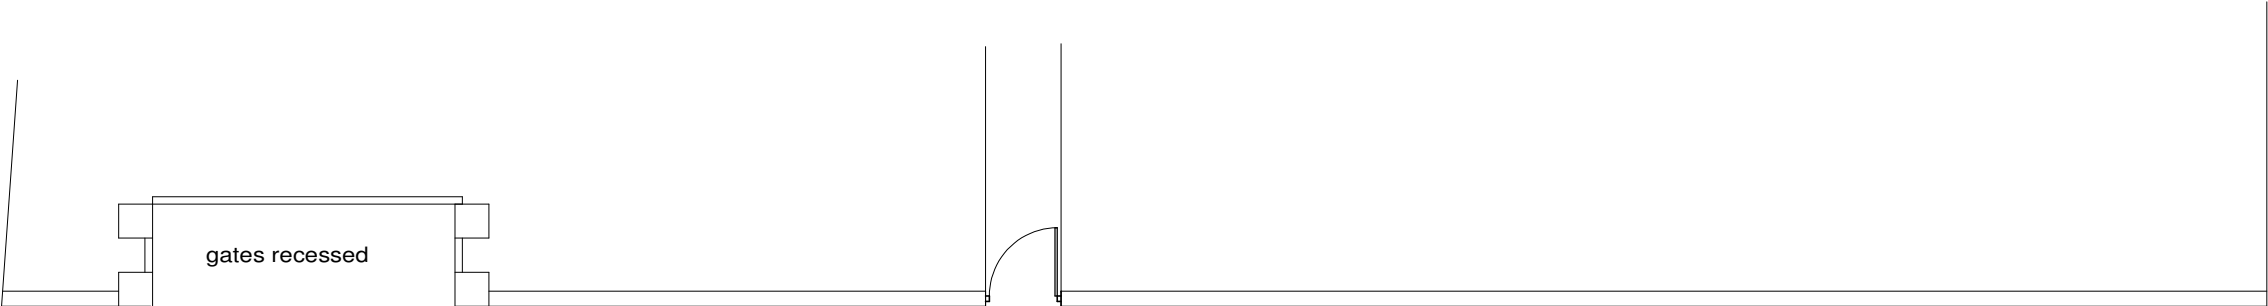

Elm Road

Plan

A	-	-
	Date	Revisions

@copyright

Client

Job Title

20 Elm Road
Didsbury

Drawing Title
-
Proposed Elevation
to Elm Road

Scale
-
1:100 @ A3

Date
-
Drawn by
-

Drg No.	Rev.
-	-