


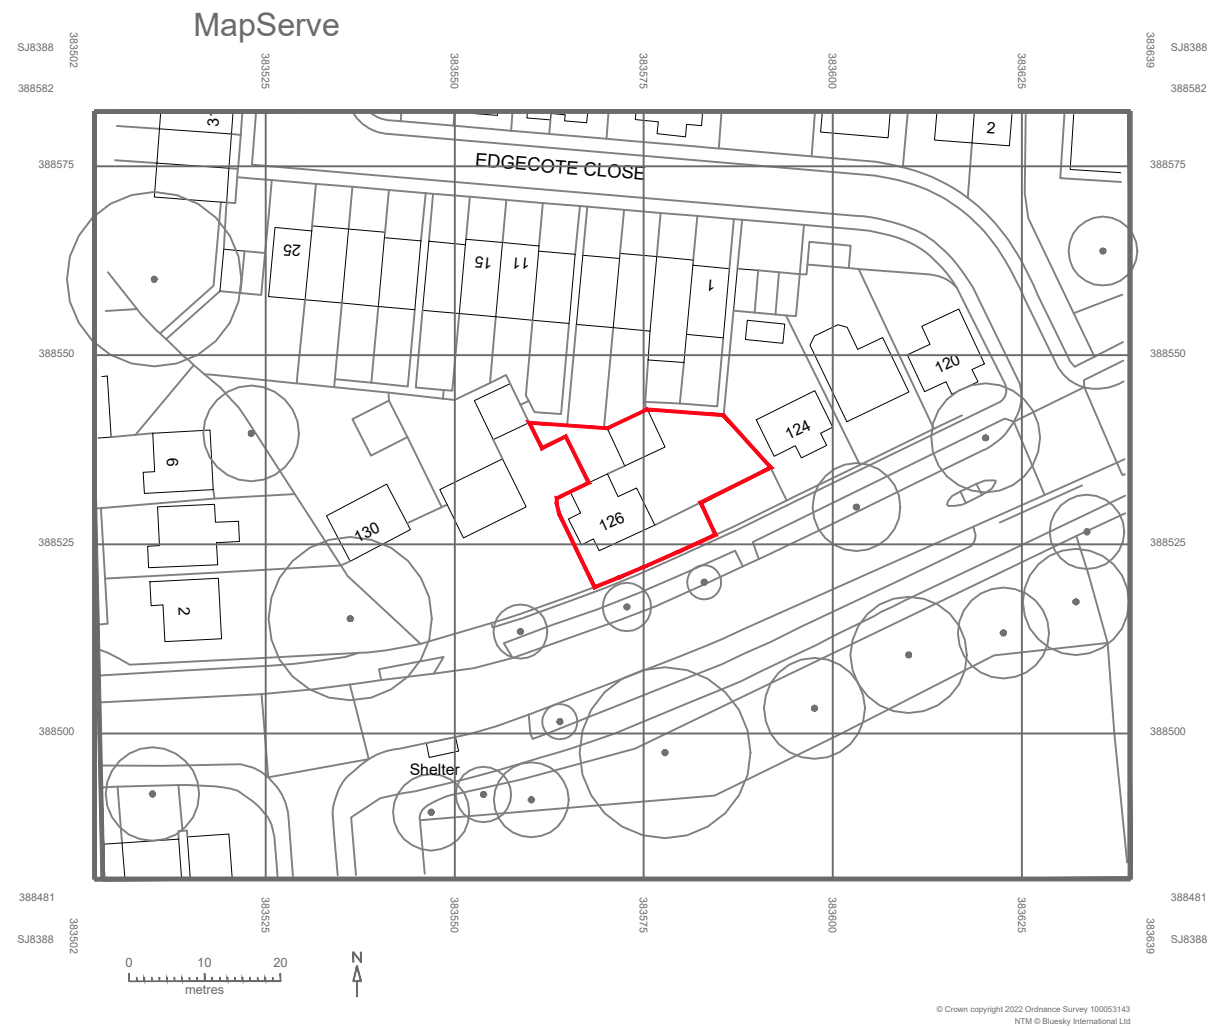

General Notes

Al site dimensions shall be verified by the Contractor on site prior to commencing any works.

Do not scale from this drawing.

Only work to written dimensions.

This drawing is property of EBB Limited and copyright is reserved by them. The drawing is not to be copied or disclosed by or to any unauthorised persons without the prior written consent of EBB Limited.

P1	First Issue	04/06/22
Mod	Description	Date
REVISION:		

DATE: 04/06/22 DRAWN BY: JJ SCALE 1:1000 (A3)

PROPOSED NEW FENCE
126 Altrincham Road
Manchester
M224UD

PROJECT: Proposed New Fence

CLIENT: MR MIAN

TITLE: LOCATION PLAN

DRG No. EBB889-01-100