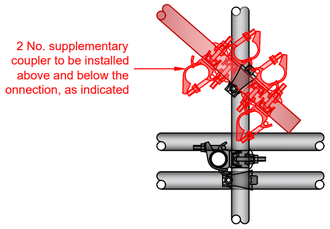

CROSS BRACING SUPPLEMENTARY COUPLER DETAIL (2)

scale: NTS

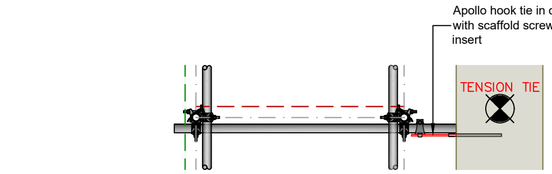

HOOK TIE DETAIL

scale 1:25

LEGEND

- Structural Steel
- Scaffold Beams
- Timber Products / Scaffold Boards
- Building Line
- Facade Brace (Plan, Section)
- Torsional Brace (Plan, Elevation
- Torsional Brace (Section)
- Kentledge Hatch
- Ledger Brace (Plan, Elevation)
- Plan Brace (Plan, Section, Elevation)
- Scaffold Centre Line (Plan)
- 48.3mm Diameter Scaffold Tube
- Cladding Material (Sheeting / Netting)
- Splice Detail
- Supplementary Coupler / Check Fitting
- Tie Location (Plan, Section, Elevation)
- Puncheon
- Upright Cut Off
- Residual Risk
- Ledger Brace (Elevation, Section)
- Facade Brace (Elevation, Section)
- Double Coupler (Plan, Elevation, Section)
- Prefabricated transom, readylock (Plan, Elevation, Section)

* Some of the above 'key' items may not be present in design but are indicated on all designs for conformity.

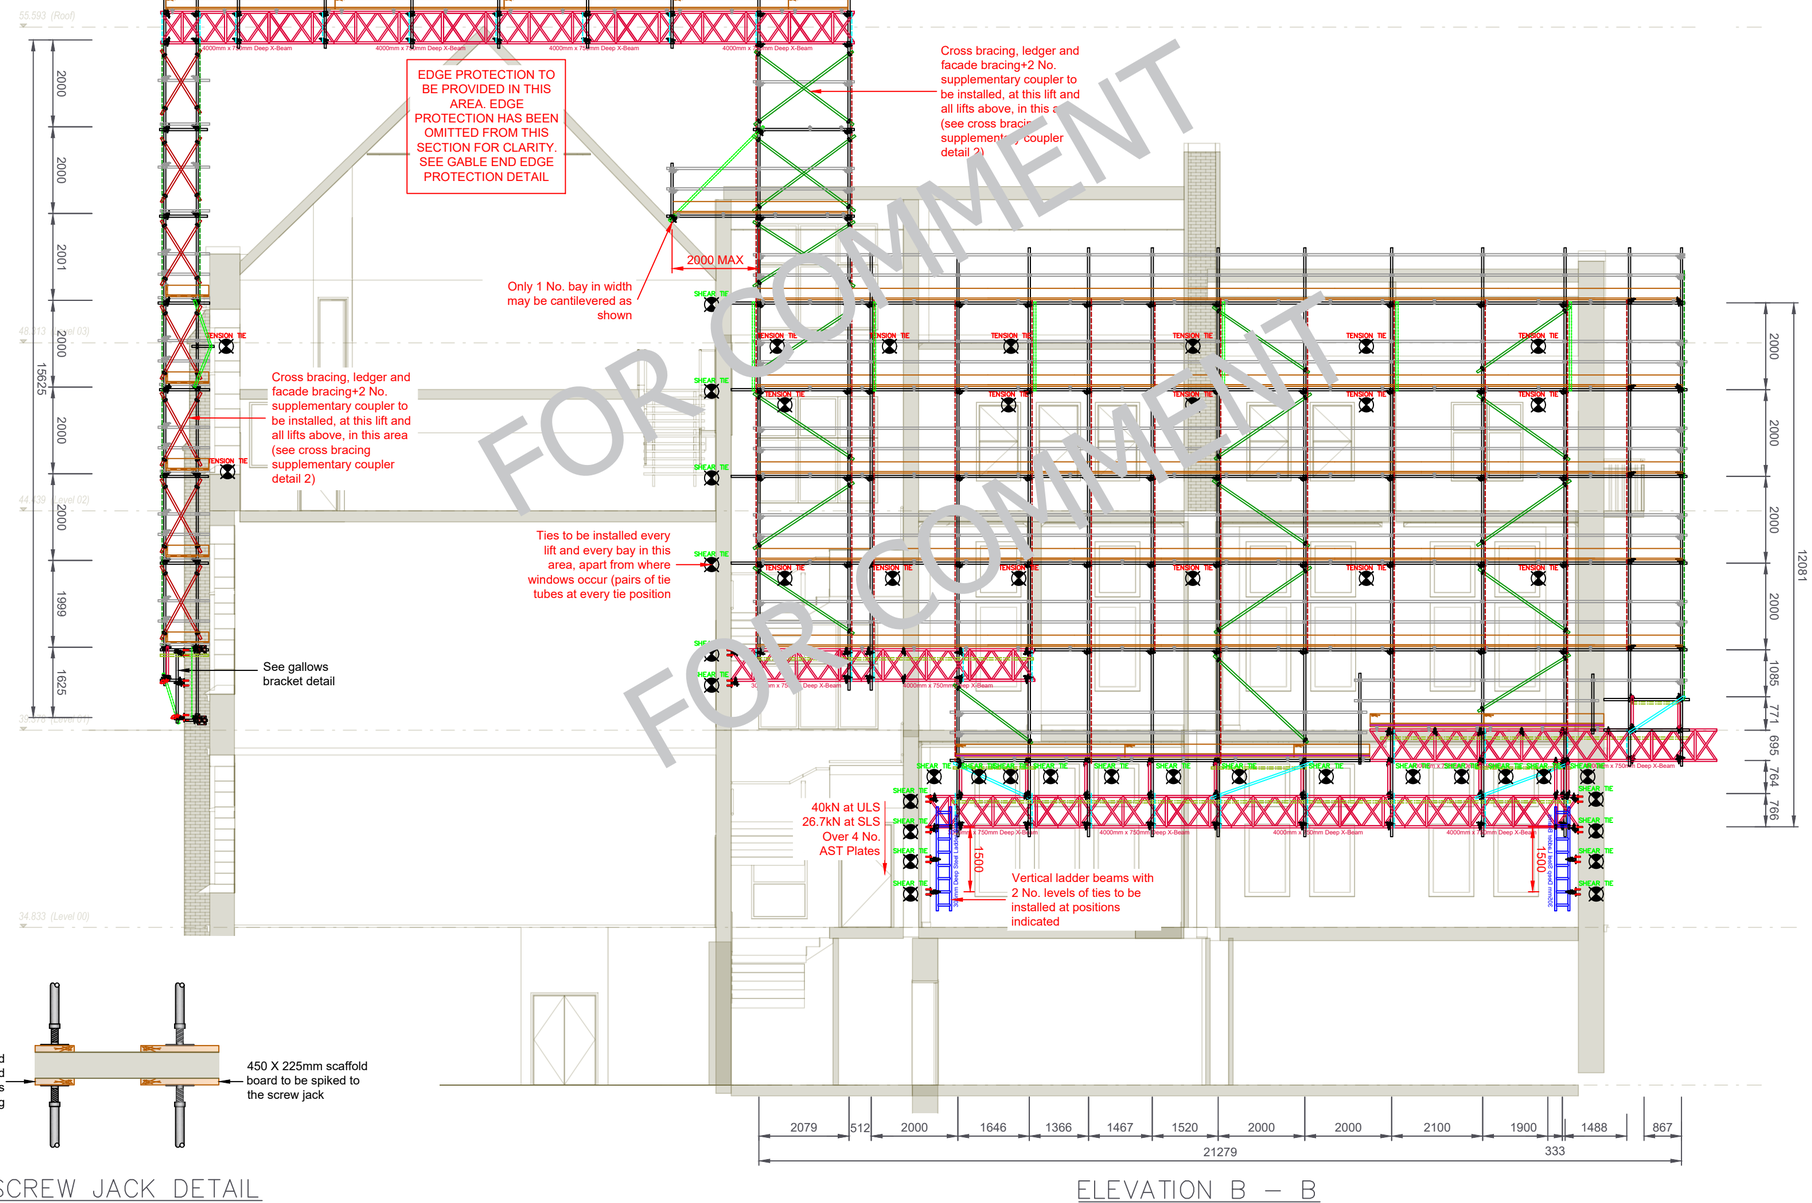

ELEVATION B – B

scale 1:100

SCREW JACK DETAIL

scale 1:25

Screw jack to be installed where balcony's occur to form leg for leg propping

ALL 2M LIFTS MAY BE ERECTED AT 2.1M AS REQUIRED TO ENSURE TOP WORKING LIFT IS LESS THAN 450MM DOWN FROM EAVES LEVEL

FOR DETAILS SEE PAGE 10

HAKI STAIRCASE TO BE POSITION WHERE REQUIRED

HOARDING AT BASE IF REQUIRED

ALL COUPLERS TO BE CLASS B

ALL BOARDS TO BE SECURED DOWN

DOCUMENT REFERENCES

This design is to be read in conjunction with the following design drawings and/or documents:

CRE-SEDD001-012-005B_REPORT

APPENDIX A - CRE-SEDD001-012-005B_1,2,3,4,5,6,7,8,9,10,11.dwg

AMENDMENTS / REVISIONS

REV	BY	DATE	CHECK	DATE	APP'D	DATE
B	AJB	15.03.24				
A	AJB	11.03.24				
-	AJB	28.02.24				

Prepared for:

Seddon

Drawing Status:

FOR COMMENT

Project Number:	Page Number:	Scale:	Size:
CRE-SEDD001-012-005B	6	1 : 50,25	A2

Project Title/Description:

ACCESS SCAFFOLD
RUTHERFORD BUILDING
MANCHESTER
M13

Principal Contractor:

SEE QUOTE

CREATOR SCAFFOLD DESIGNS & TEMPORARY WORKS CONSULTANTS LTD
Company Address:
Fullerton House, Fullerton Road, Rotherham, S60 1DH
Contact Details:
Email: enquiries@creator-scaffolddesigns.co.uk
Tel: 0114 3610060
www.creator-scaffolddesigns.co.uk

FOR COMMENT
FOR COMMENT