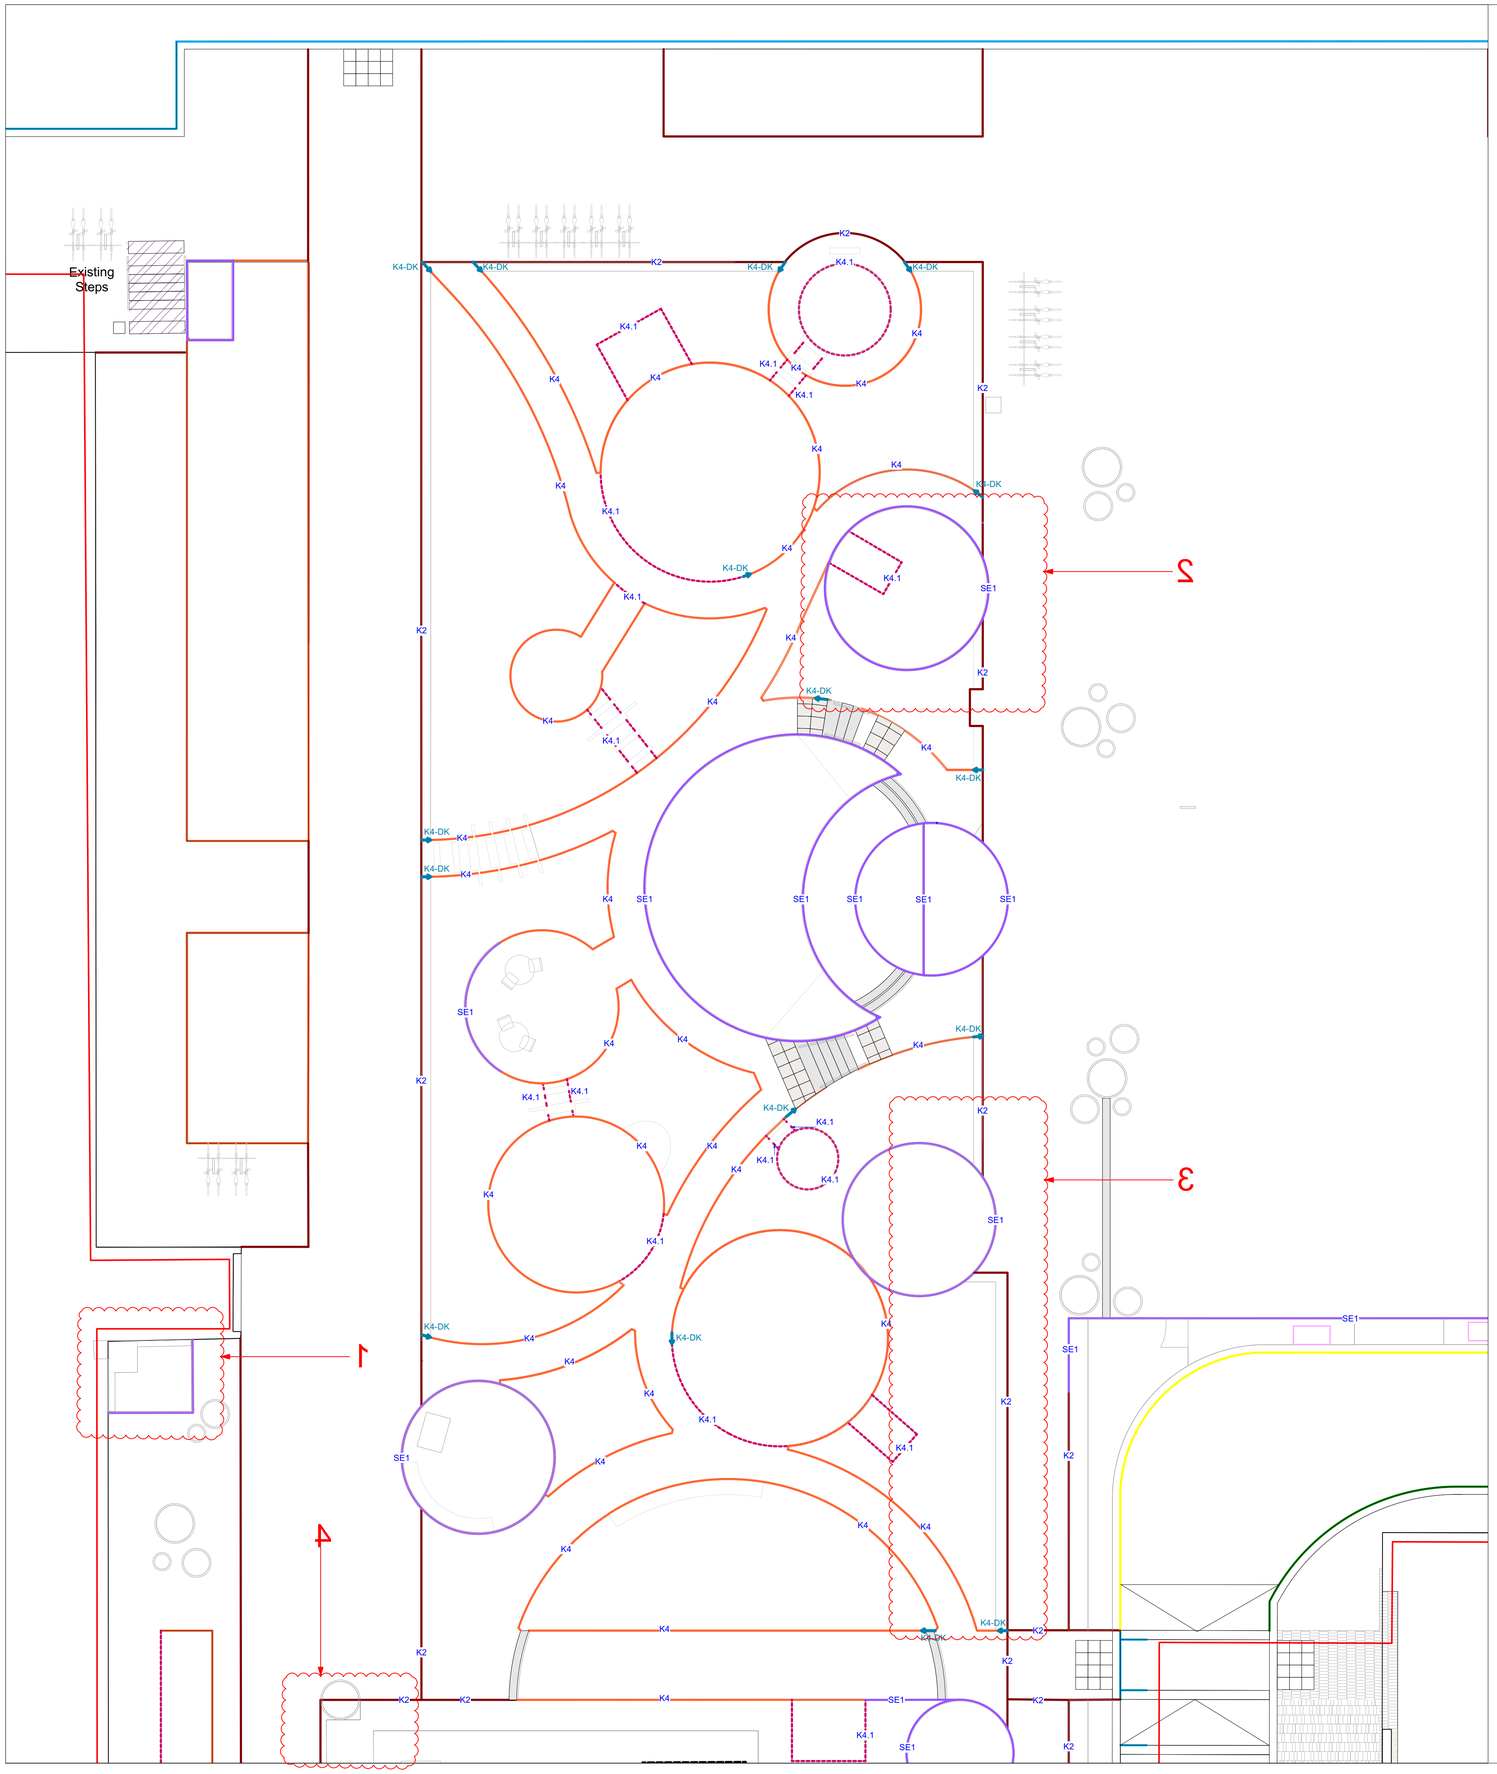


KEY - EDGING

K1 UPSTAND GRANITE KERB
Laid: 50/60mm upstand
Size: 255 (w) x 900 (l) x 240mm
Colour: Hardscape Kobra (Grey) Granite
Finish: Picked
Allow for specials, radii, corner units, LH/RH drop kerbs and flush central units.

TK FLUSH GRANITE KERB
Laid: 50/60mm upstand
Size: 255 (w) x 900 (l) x 240mm
Colour: Hardscape Kobra (Grey) Granite
Finish: Picked
Profile to transition from 10mm nosing to 5mm pencil edge

FK FLUSH GRANITE KERB
Laid: 6mm upstand
Size: 255 (w) x 600 (l) x 240mm
Colour: Hardscape Kobra (Grey) Granite
Finish: Picked

DK DROP GRANITE KERB
Laid: 60mm upstand > 6mm upstand
Size: 255 (w) x 900 (l) x 240mm
Colour: Hardscape Kobra (Grey) Granite
Finish: Picked
Profile to transition from 10mm nosing to 5mm pencil edge

K2 FLUSH METAL EDGING
Laid: Laid 30mm upstand to planting
Size: 6 (w) x 1000 (l) x 100mm
Material: Mild steel commercial grade
Supplier: Arbour Landscape Solutions or equal and approved

K3 UPSTAND CONCRETE KERB
Laid: 150mm upstand
Size: 255 (w) x 915 (l) x 205 (d) mm
Colour: Silver grey
Supplier: Marshalls conservation kerb

K3.1 UPSTAND CONCRETE KERB
Laid: 50/60mm upstand
Size: 255 (w) x 915 (l) x 205 (d) mm
Colour: Silver grey
Supplier: Marshalls conservation kerb

K3.2 DROP CONCRETE KERB
Laid: 60mm upstand > 6mm upstand
Size: 255 (w) x 915 (l) x 205 (d) mm
Colour: Silver grey
Supplier: Marshalls conservation kerb

K3.3 FLUSH CONCRETE KERB
Laid: 6mm upstand
Size: 255 (w) x 915 (l) x 205 (d) mm
Colour: Silver grey
Supplier: Marshalls conservation kerb

5 **K3.4** UPSTAND CONCRETE SPLAYED KERB
Kerb to edge of loading bay.
Laid: Kerb to be **laid at a angle** to achieve a 6mm upstand to the road and a 50mm upstand overall
Size: 255 (w) x 900 (l) x 240mm
Colour: Silver grey
Finish: conservation X kerb
Supplier: Marshalls

K4 RAISED METAL EDGING
Laid: 100mm upstand to paving, 30mm upstand to planting
Size: 8.5 (w) x 2500 (l) x 150mm
Material: Mill Aluminium
Supplier: AluExcel by Kinley or equal and approved

K4-DK DROPPED METAL EDGING
Laid: 100-0 mm upstand to paving
Size: 8.5 (w) x 2500 (l) x 150mm
Material: Mill Aluminium
Supplier: AluExcel by Kinley or equal and approved

K4.1 FLUSH METAL EDGING
Laid: Flush
Size: 8.5 (w) x 2500 (l) x 150mm
Material: Mill Aluminium
Supplier: AluExcel by Kinley or equal and approved

K5 HIGH UPSTAND ROAD KERB
Laid: 325mm upstand to road
Product: Trief Kerb GST2A System
Supplier: Brett Landscaping Professional or equal and approved
Size: 380 (w) x 914 (l) x 370mm (h)
Material: Concrete - rough washed finish
Note: To include Trief GST2A Taper units to drop from 325mm upstand to 225mm upstand to road.

SE1 SE1: STEEL RAISED PLANTER EDGING
To raised planting areas
Material Finish: galvanised steel, Powdercoated finish (textured) Colour: Mars 2525 Sable Product Code: YX355F.
Height varies: upstand to adjacent paving - 100mm – 1100mm high
Type: Curved
Bedding: All base plates indicative & size calculated per scheme requirements.
Fixing Detail: base plate fixed to concrete foundations
Base plate details to manufacturers recommendations.
Foundations to engineers details and specifications.
Manufacturer: Sterling Fabrication Services
Email: enquiries@sterlingfabs.co.uk
Phone: 0161 707 7579

© THIS DRAWING IS COPYRIGHT PROTECTED AND MAY NOT BE REPRODUCED IN WHOLE OR PART WITHOUT WRITTEN AUTHORITY FROM THE OWNER.

NOTES:
1. Do not scale from this drawing.
2. Always work to noted dimensions.
3. All dimensions are in millimetres unless otherwise stated.
4. All setting out, levels and dimensions to be agreed on site.
5. The dimensions of all materials must be checked on site before being laid out.
6. This drawing must be read with the relevant specification clauses and detail drawings.
7. Order of construction and setting out to be agreed on site.

Revision Notes 07/04/2025 LT
1 - Raised planter added to conceal exposed servicing.
2 - Planter radius decreased and bench relocated
3 - Raised planter relocated and landscape design change
4 - New kerb line and area of planting extended
5 - Kerb to be laid at an angle to achieve level change

Revision	Date	Description	Drawn	Apprvd.
C04	07/04/25	Stage 5 updates. See revision note	VE	RM
C03	04/12/24	Key updates	VE	RM
C02	19/09/24	Update based on detailed levels review, key updates	VE	RM
C01	08/08/24	Construction coordination	VE	RM

PLANIT
Manchester | London | Liverpool | Leeds | Standish
Manchester
2 Back Grafton Street,
Altrincham,
Cheshire,
WA14 1DY,
W: planit-ie.com
E: info@planit-ie.com
T: 0151 363 1230

Client Bruntwood

Project No 3 Circle Square, Manchester

Drg Title Kerbs & Edges GA
Symphony Gardens

Created on	Created by	Approved by
08-08-24	VE	RM

Scale	Size	Workstage	Status
1:100	A1	Constr.	Information

Drg No. L014-PIE-94-ZZ.00-D-L-000010
Suitability S1
Revision C04

© Planit I.E. Limited