

DO NOT SCALE FROM THIS DRAWING.
ALL DIMENSIONS TO BE CHECKED ON SITE.
(DRAWINGS MAYBE SCALED FOR LOCAL AUTHORITY & PLANNING PURPOSE ONLY)
COPYRIGHT PROTECTED.


FOR PLANNING
DO NOT USE FOR CONSTRUCTION

CONSULTANT REFERENCES IN DRAWING:


STRUCTURAL - REF/REVISION

POWDERCOATED MATT BLACK (RAL 9005) METAL VERTICAL FINS TO ENHANCE VERTICALITY AND PROVIDE RHYTHM TO THE INSTALLATION. SPACING DETERMINED BY SIZE OF ESCAPE DOOR LEAF REQUIRED FOR SAFE MEANS OF ESCAPE.


01 NEW ESCAPE DOOR PLAN SECTION
140 SCALE - 1:20 @ A1

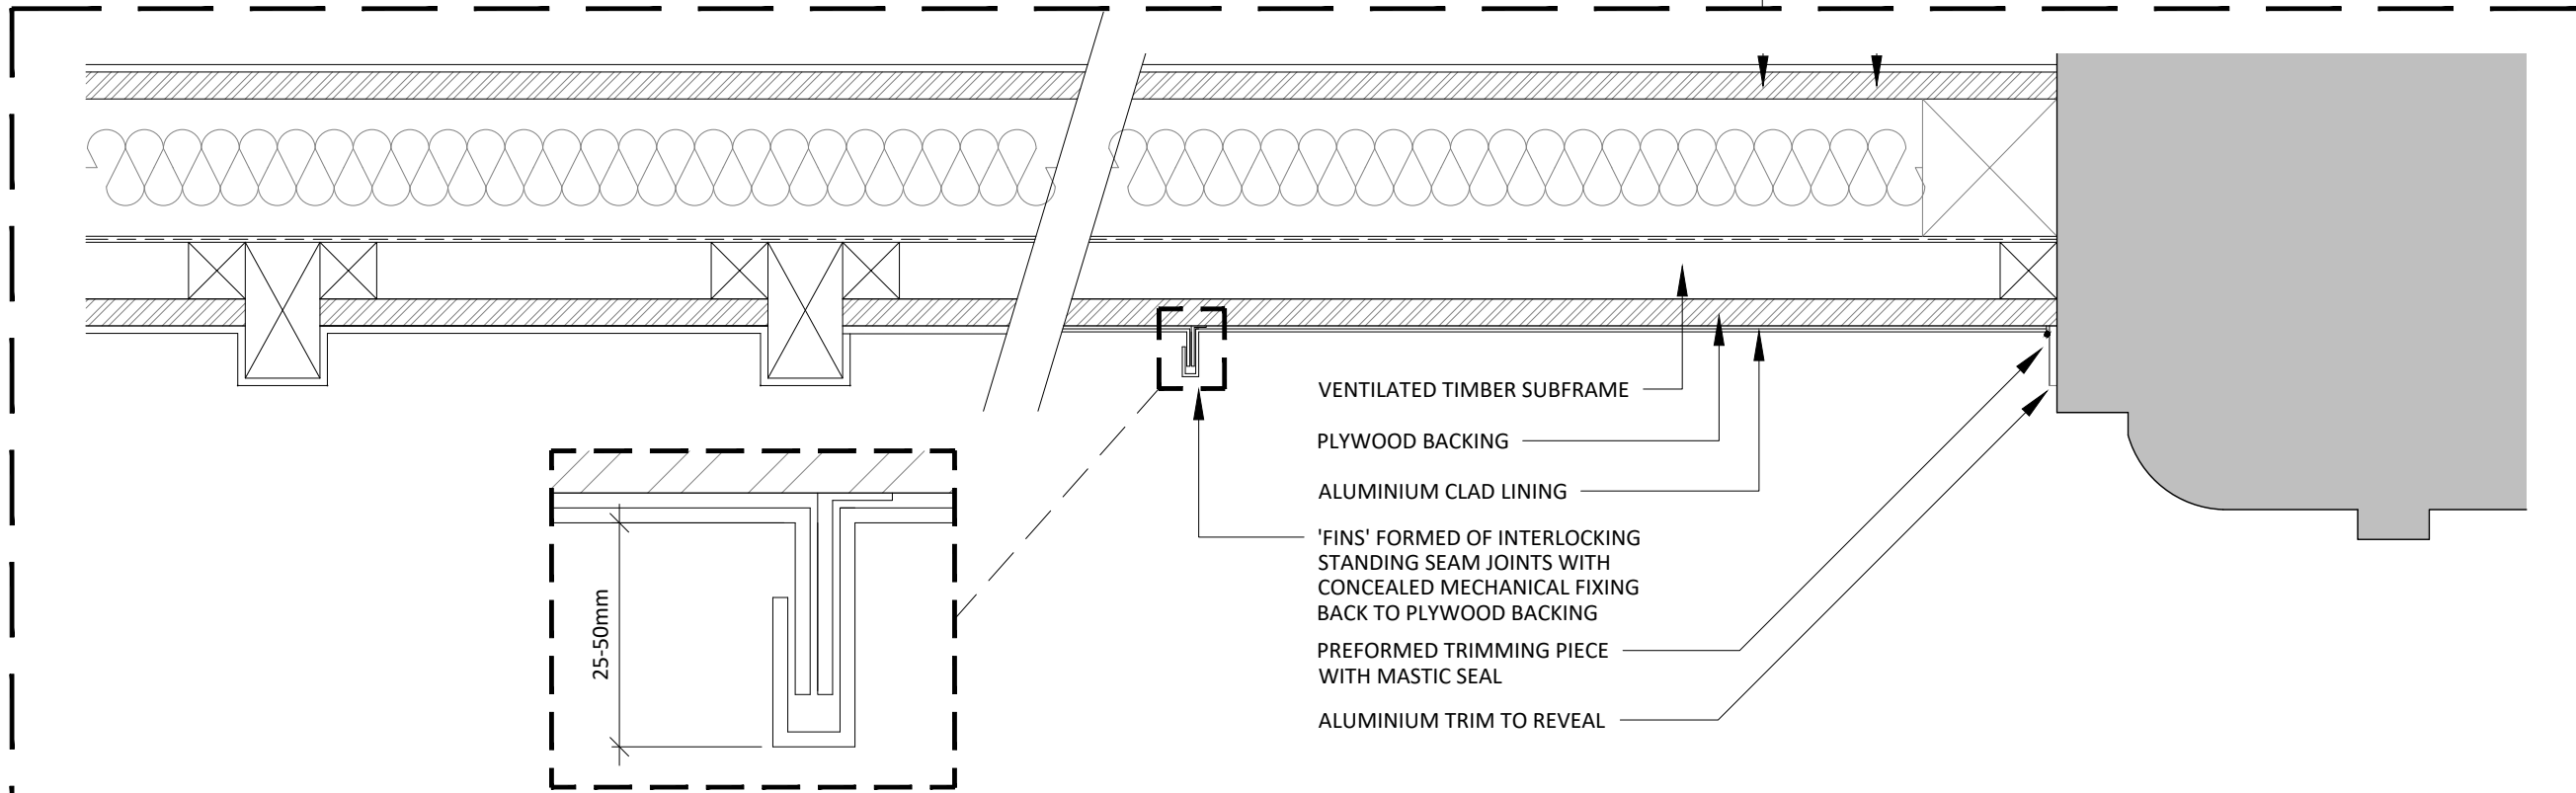

02 NEW ESCAPE DOOR PLAN SECTION - UPPER FRAME AND CLADDING
140 SCALE - 1:5 @ A1

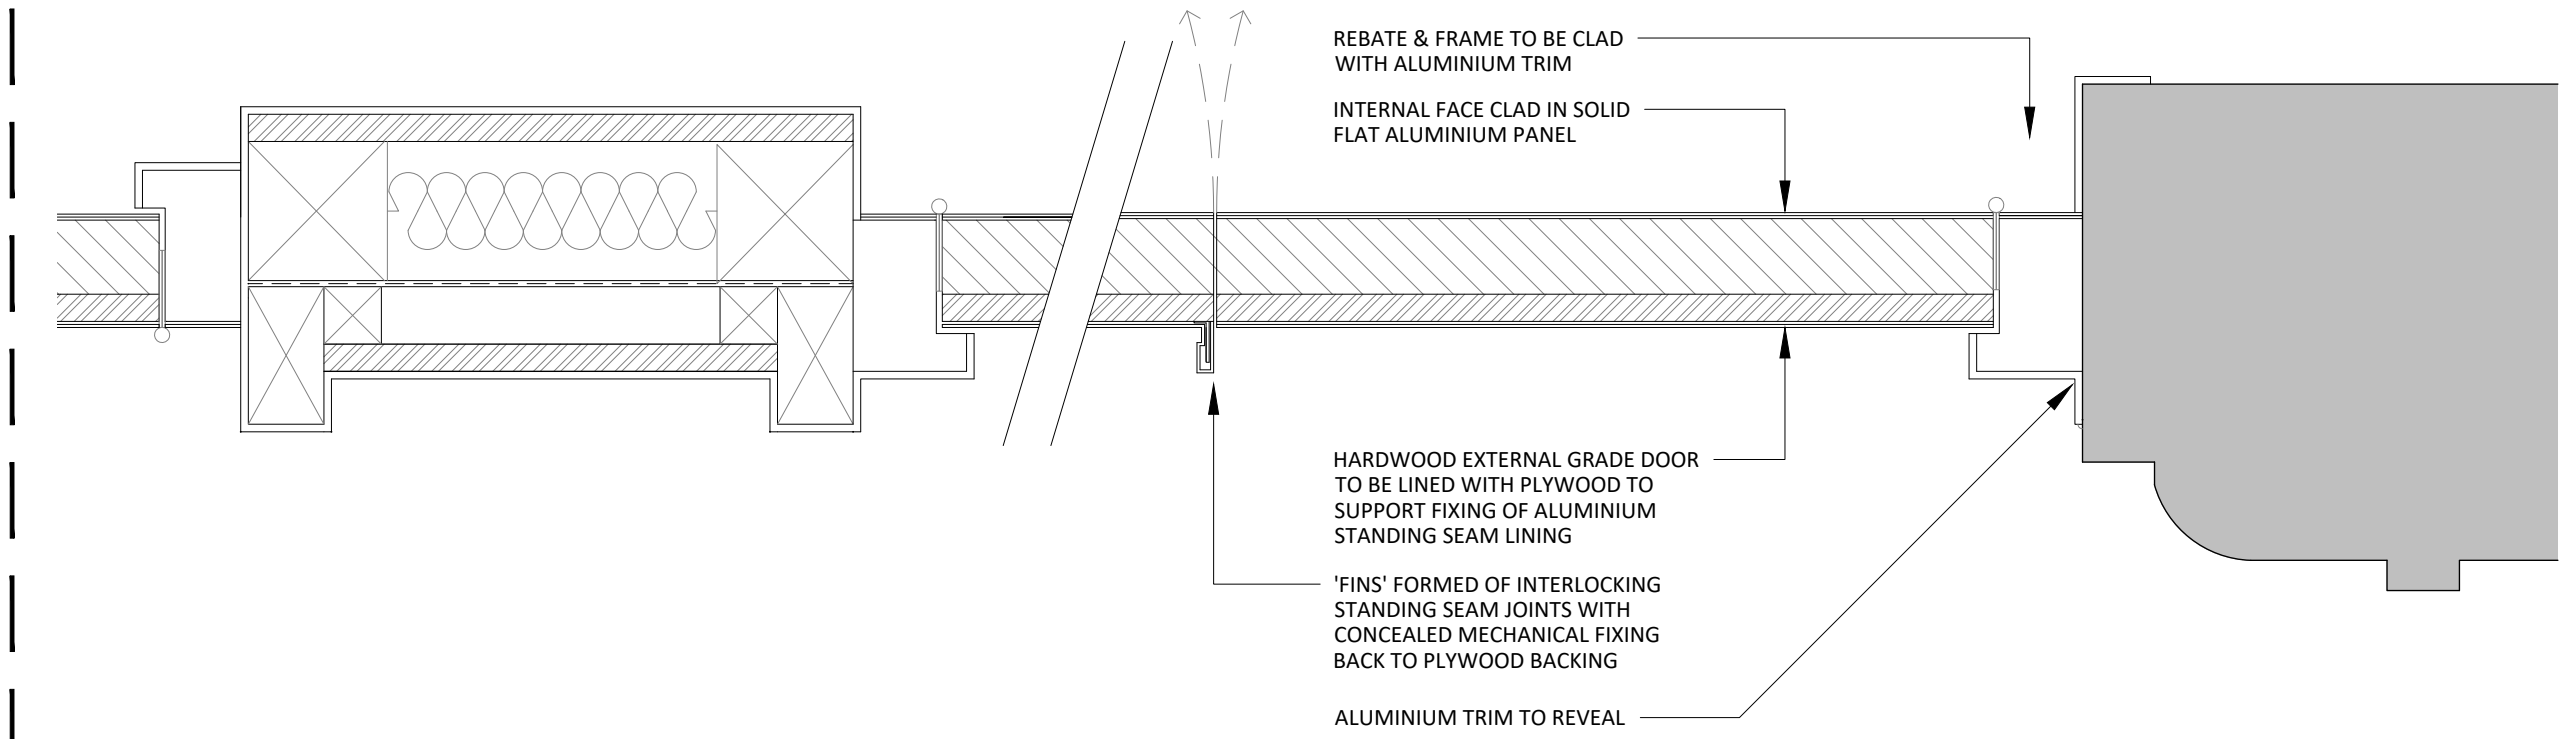

03 NEW ESCAPE DOOR PLAN SECTION - DOOR SECTION
140 SCALE - 1:20 @ A1

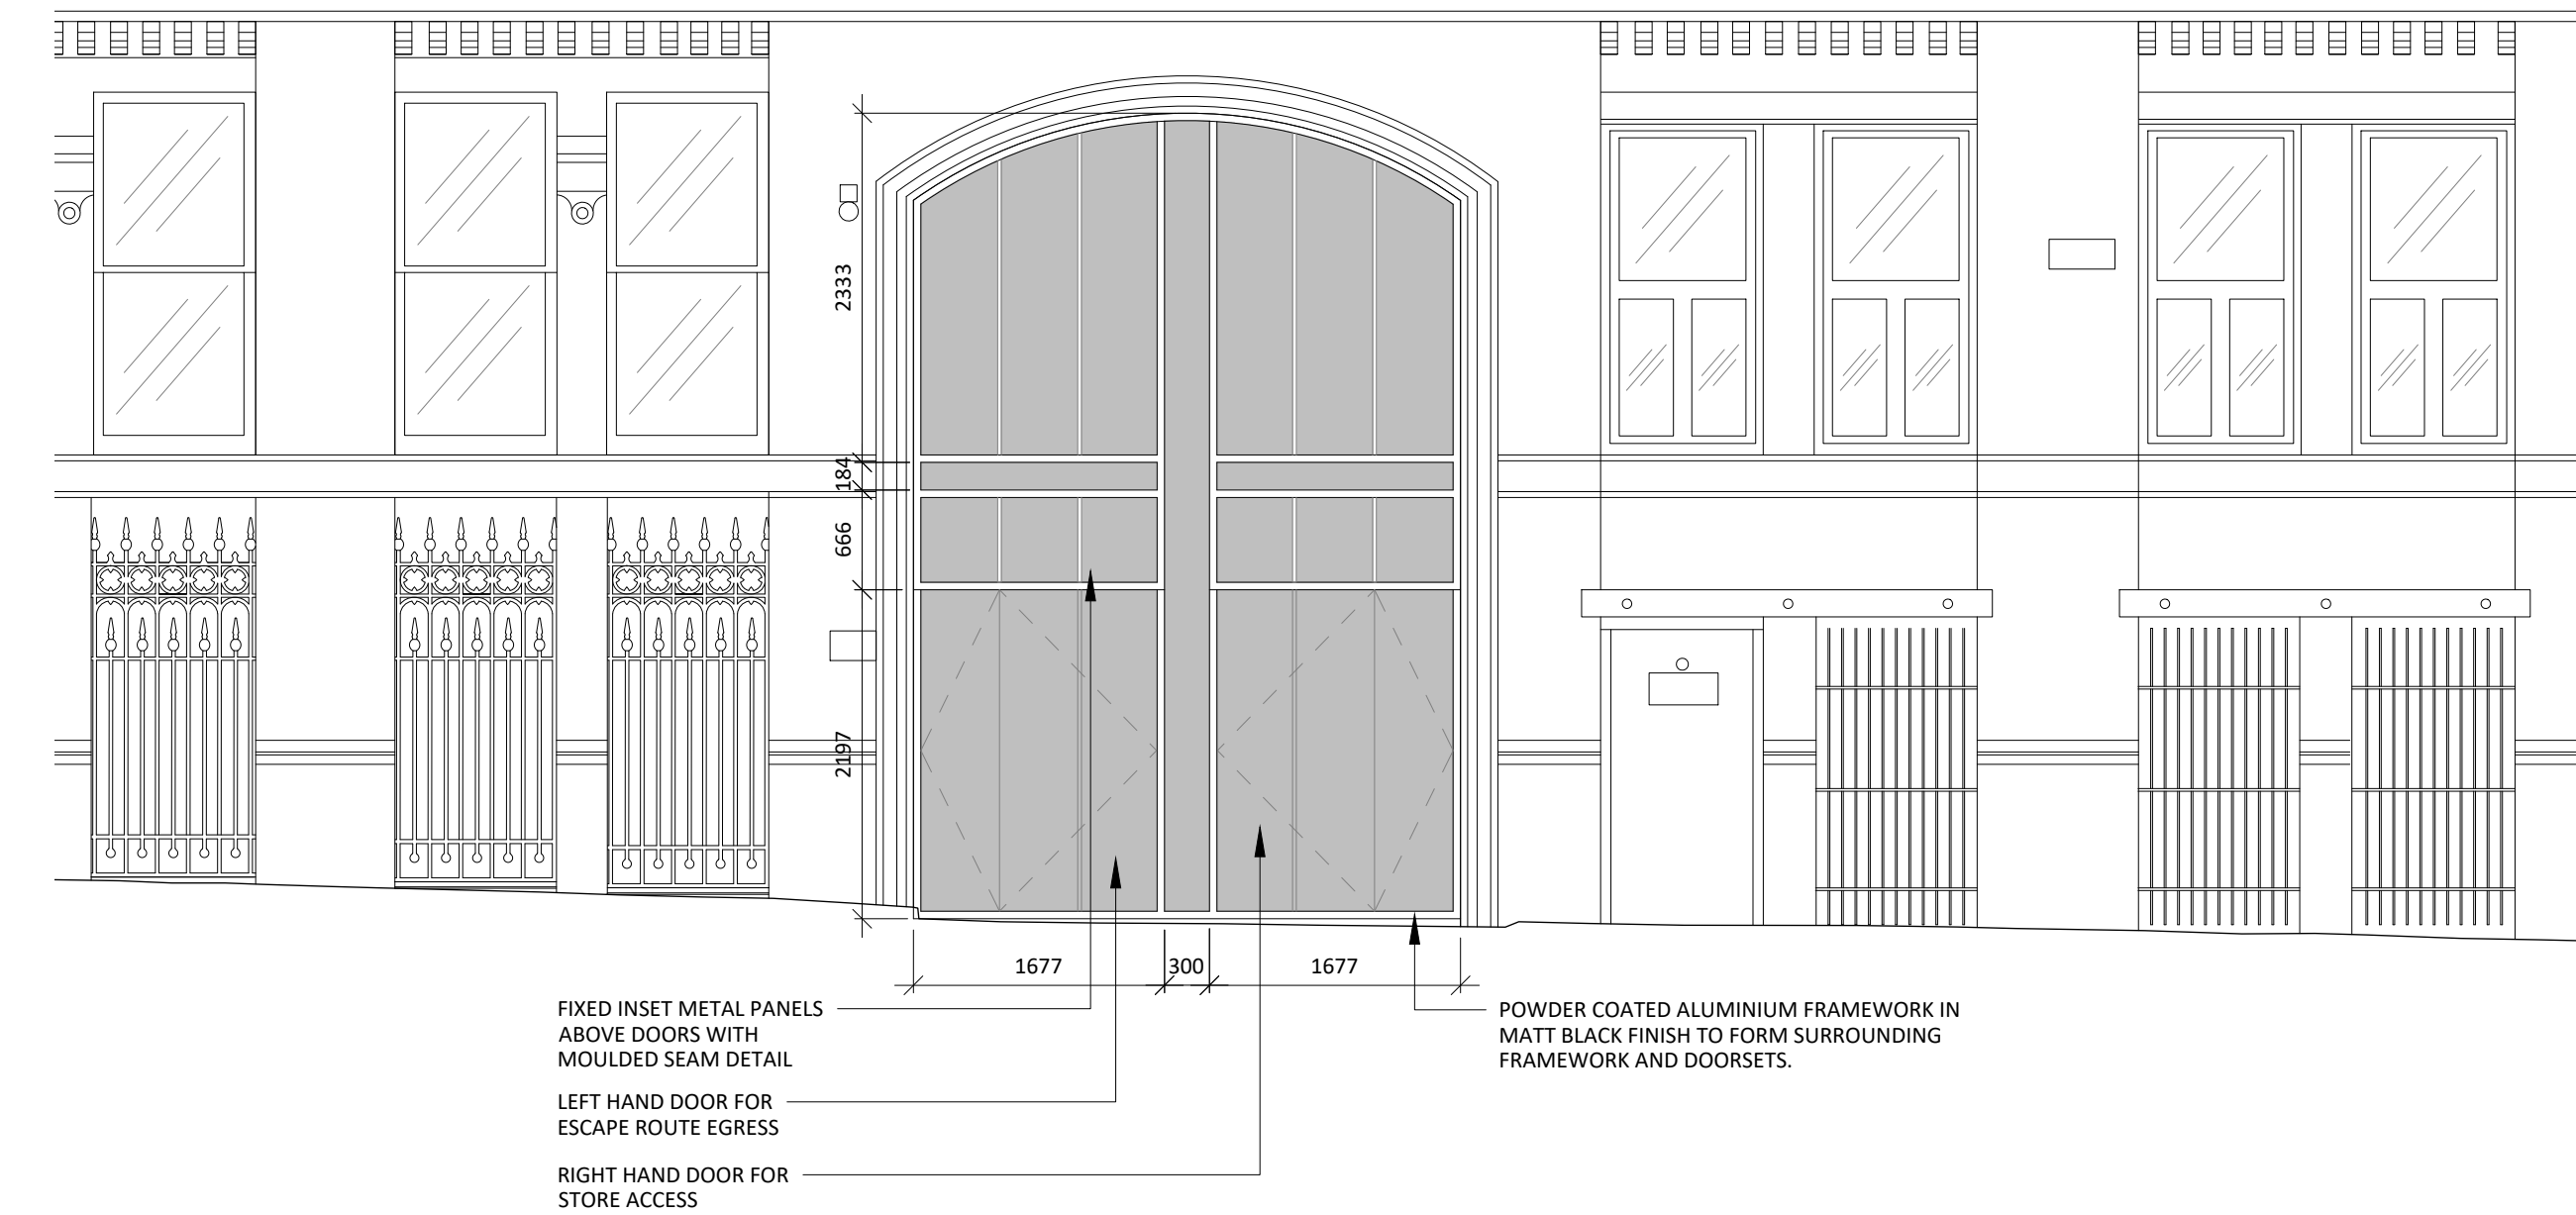

04 NEW ESCAPE DOOR ELEVATION
140 SCALE - 1:50 @ A1

ELEVATION

05 NEW ESCAPE DOOR SECTION
140 SCALE - 1:10 @ A1

SECTION

POWDERCOATED MATT BLACK (RAL 9005) METAL FRAMEWORK SURROUND MECHANICALLY FIXED INTO STONE OPENING TO REAR FACE TO MAINTAIN DEPTH AND ENSURE THE INSTALLATION SETS BACK FROM THE SURROUNDING FACADE.

POWDERCOATED MATT BLACK METAL PANELS AFFIXED TO REAR FACE - COLOUR RAL 9005

ALUMINIUM STANDING SEAM LINING TO EXTERNAL FACE, TO BE INSTALLED TO MANUFACTURER'S DETAILS

'FINS' FORMED OF INTERLOCKING STANDING SEAM JOINTS WITH CONCEALED MECHANICAL FIXING BACK TO PLYWOOD BACKING

PLYWOOD BACKING

VENTILATED TIMBER SUBFRAME

SUPPORTING FRAMEWORK BUILT UP IN JUMBO STUDWORK

INTERNAL FACE CLAD IN SOLID FLAT ALUMINIUM PANEL

HORIZONTAL DETAIL FORMED FROM ADDITIONAL TIMBER BATTENS

STANDING SEAM TRIM TO LAP OVER HEAD OF DOOR

HARDWOOD EXTERNAL GRADE DOOR TO BE LINED WITH PLYWOOD TO SUPPORT FIXING OF ALUMINIUM STANDING SEAM LINING

'FINS' FORMED OF INTERLOCKING STANDING SEAM JOINTS WITH CONCEALED MECHANICAL FIXING BACK TO PLYWOOD BACKING




06 STANDING SEAM CLADDING EXAMPLES
140 SCALE - 1:20 @ A1



07 NEW ESCAPE DOOR ELEVATION
140 SCALE - 1:20 @ A1

ELEVATION

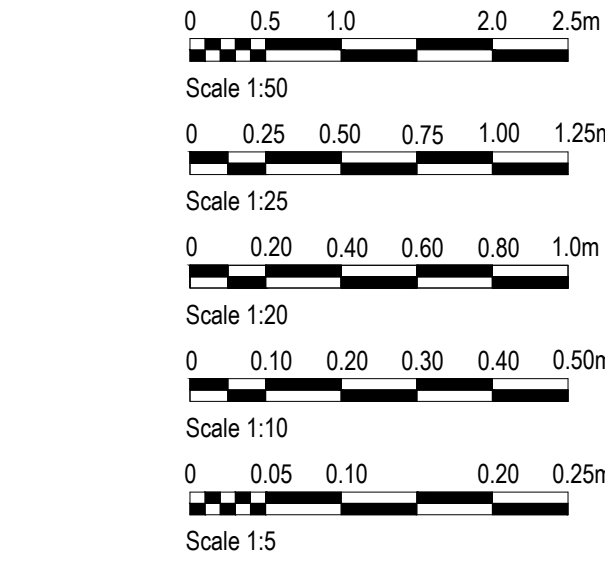

4.01	02/12/24	REVISED FOR PLANNING	SO	ARB
4.01	05/09/24	REVISED FOR TENDER	SO	ARB
4.00	04/09/24	ISSUED FOR TENDER	SO	ARB
REV	DATE	DESCRIPTION	DRAWN	CHECKED

A

X

I

bruntwood
SciTech

ADDRESS : 4th FLOOR CALICO 55-55 MOSLEY STREET, MANCHESTER, M2 3HQ

TELEPHONE : +44 (0)161 879 7357

EMAIL : www.axi.studio

COMPANY NO : 11847325

CLIENT

PROJECT

117 - 119
PORTLAND STREET
MANCHESTER

DRAWING REFERENCE

PROPOSED EXTERNAL ESCAPE
DOOR ADDITIONAL DETAILS

JOB REFERENCE

DRAWING SCALE

DATE

DRAWN

CHECKED

23 - 192 varies@A1 13.03.24 ARB FWE

DRAWING REFERENCE

STAGE

REV

AXI - 143 4 02

POWDER COATED ALUMINIUM FRAMEWORK IN MATT BLACK FINISH TO FORM SURROUNDING FRAMEWORK AND DOORSETS.
ALUMINIUM STANDING SEAM CLADDING TO EXTERNAL DOORS
ALUMINIUM STANDING SEAM CLADDING TO PANELLLED INFILL FRAME ABOVE DOORS WITHIN EXISTING OPENING
CLADDING & FRAMEWORK TO BE POWDERCOATED RAL 9005 MATT BLACK