
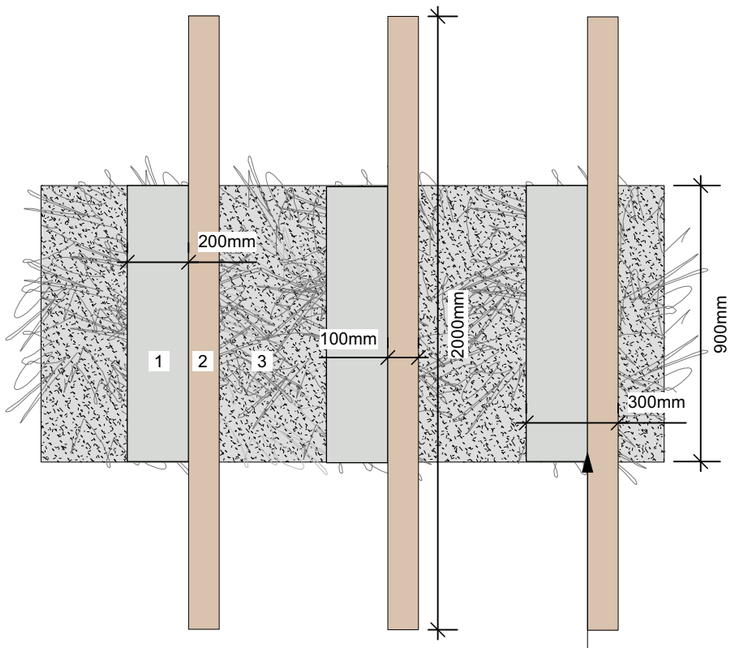



01 Typical Section: Granite Stepping Stones Steps & Nosing [REF S6]
5005 Scale: 1:20

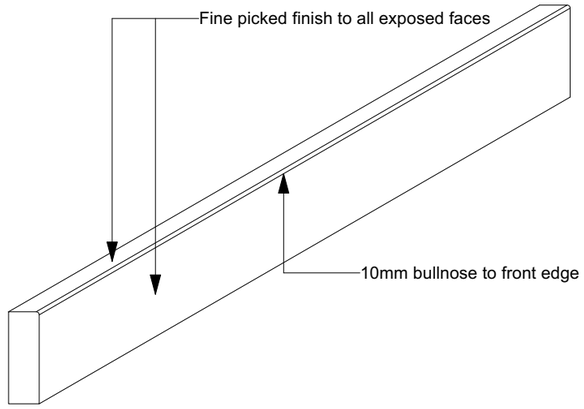

LEGEND S5

1. S5: GRANITE STEPPING STONES
Location: Symphony Gardens
Size: L:900mm x W:200mm x D:75mm
Laying: Concrete haunching
Type / Colour: Hardscape Kobra Granite
Finish: Fine Picked
Notes: To include artwork granite inlay (TBC)
2. S6: GRANITE STEPS NOSING
Location: Symphony Gardens
Size: 2000mm(l) x 100mm(w) x 300mm(d)
Laying: Concrete haunching
Type / Colour: Hardscape Royal White Granite
Finish: Fine Picked
All units with 10mm nosing to front face.
3. Groundcover planting - see planting plans & schedules for details.
4. Concrete footings to Engineers design & specification

NOTES:
This is a typical section. Step tread widths and riser heights vary in different locations.

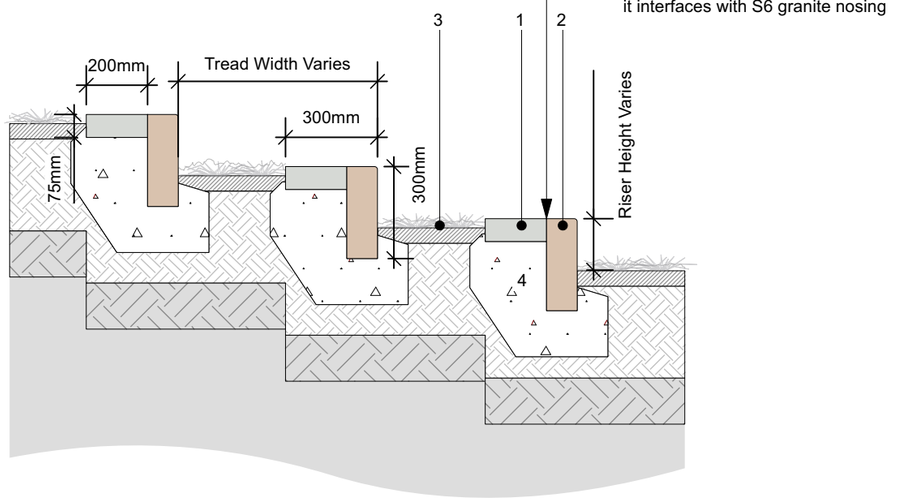

NOTES:
1. Do not scale from this drawing.
2. Always work to noted dimensions.
3. All dimensions are in millimetres unless otherwise stated.
4. All setting out, levels and dimensions to be agreed on site.
5. The dimensions of all materials must be checked on site before being laid out.
6. This drawing must be read with the relevant specification clauses and detail drawings.
7. Order of construction and setting out to be agreed on site.

© This drawing is copyright protected and may not be reproduced in whole or part without written authority from the owner.

Revision	Date	Description	Drawn	Apprvd.
C01	08-08-24	Construction coordination	VE	RM

PLANIT
Manchester | London | Liverpool | Leeds | Standish
Manchester
2 Back Grafton Street,
Altrincham,
Cheshire,
WA14 1DY,
W: planit-ie.com
E: info@planit-ie.com
T: 0151 363 1230

Client Bruntwood

Project No.3 Circle Square, Manchester

Drg Title Typical Step Details
Steps to Symphony Gardens

Created on	Created by	Approved by
22-06-22	BM	RM

Scale	Size	Workstage	Status
1:20	A3	Stage 05	Coordination

Drg No.	Suitability	Revision
L014-PIE-94-ZZ.00-D-L-005005	S3	C01

© Planit I.E. Limited