


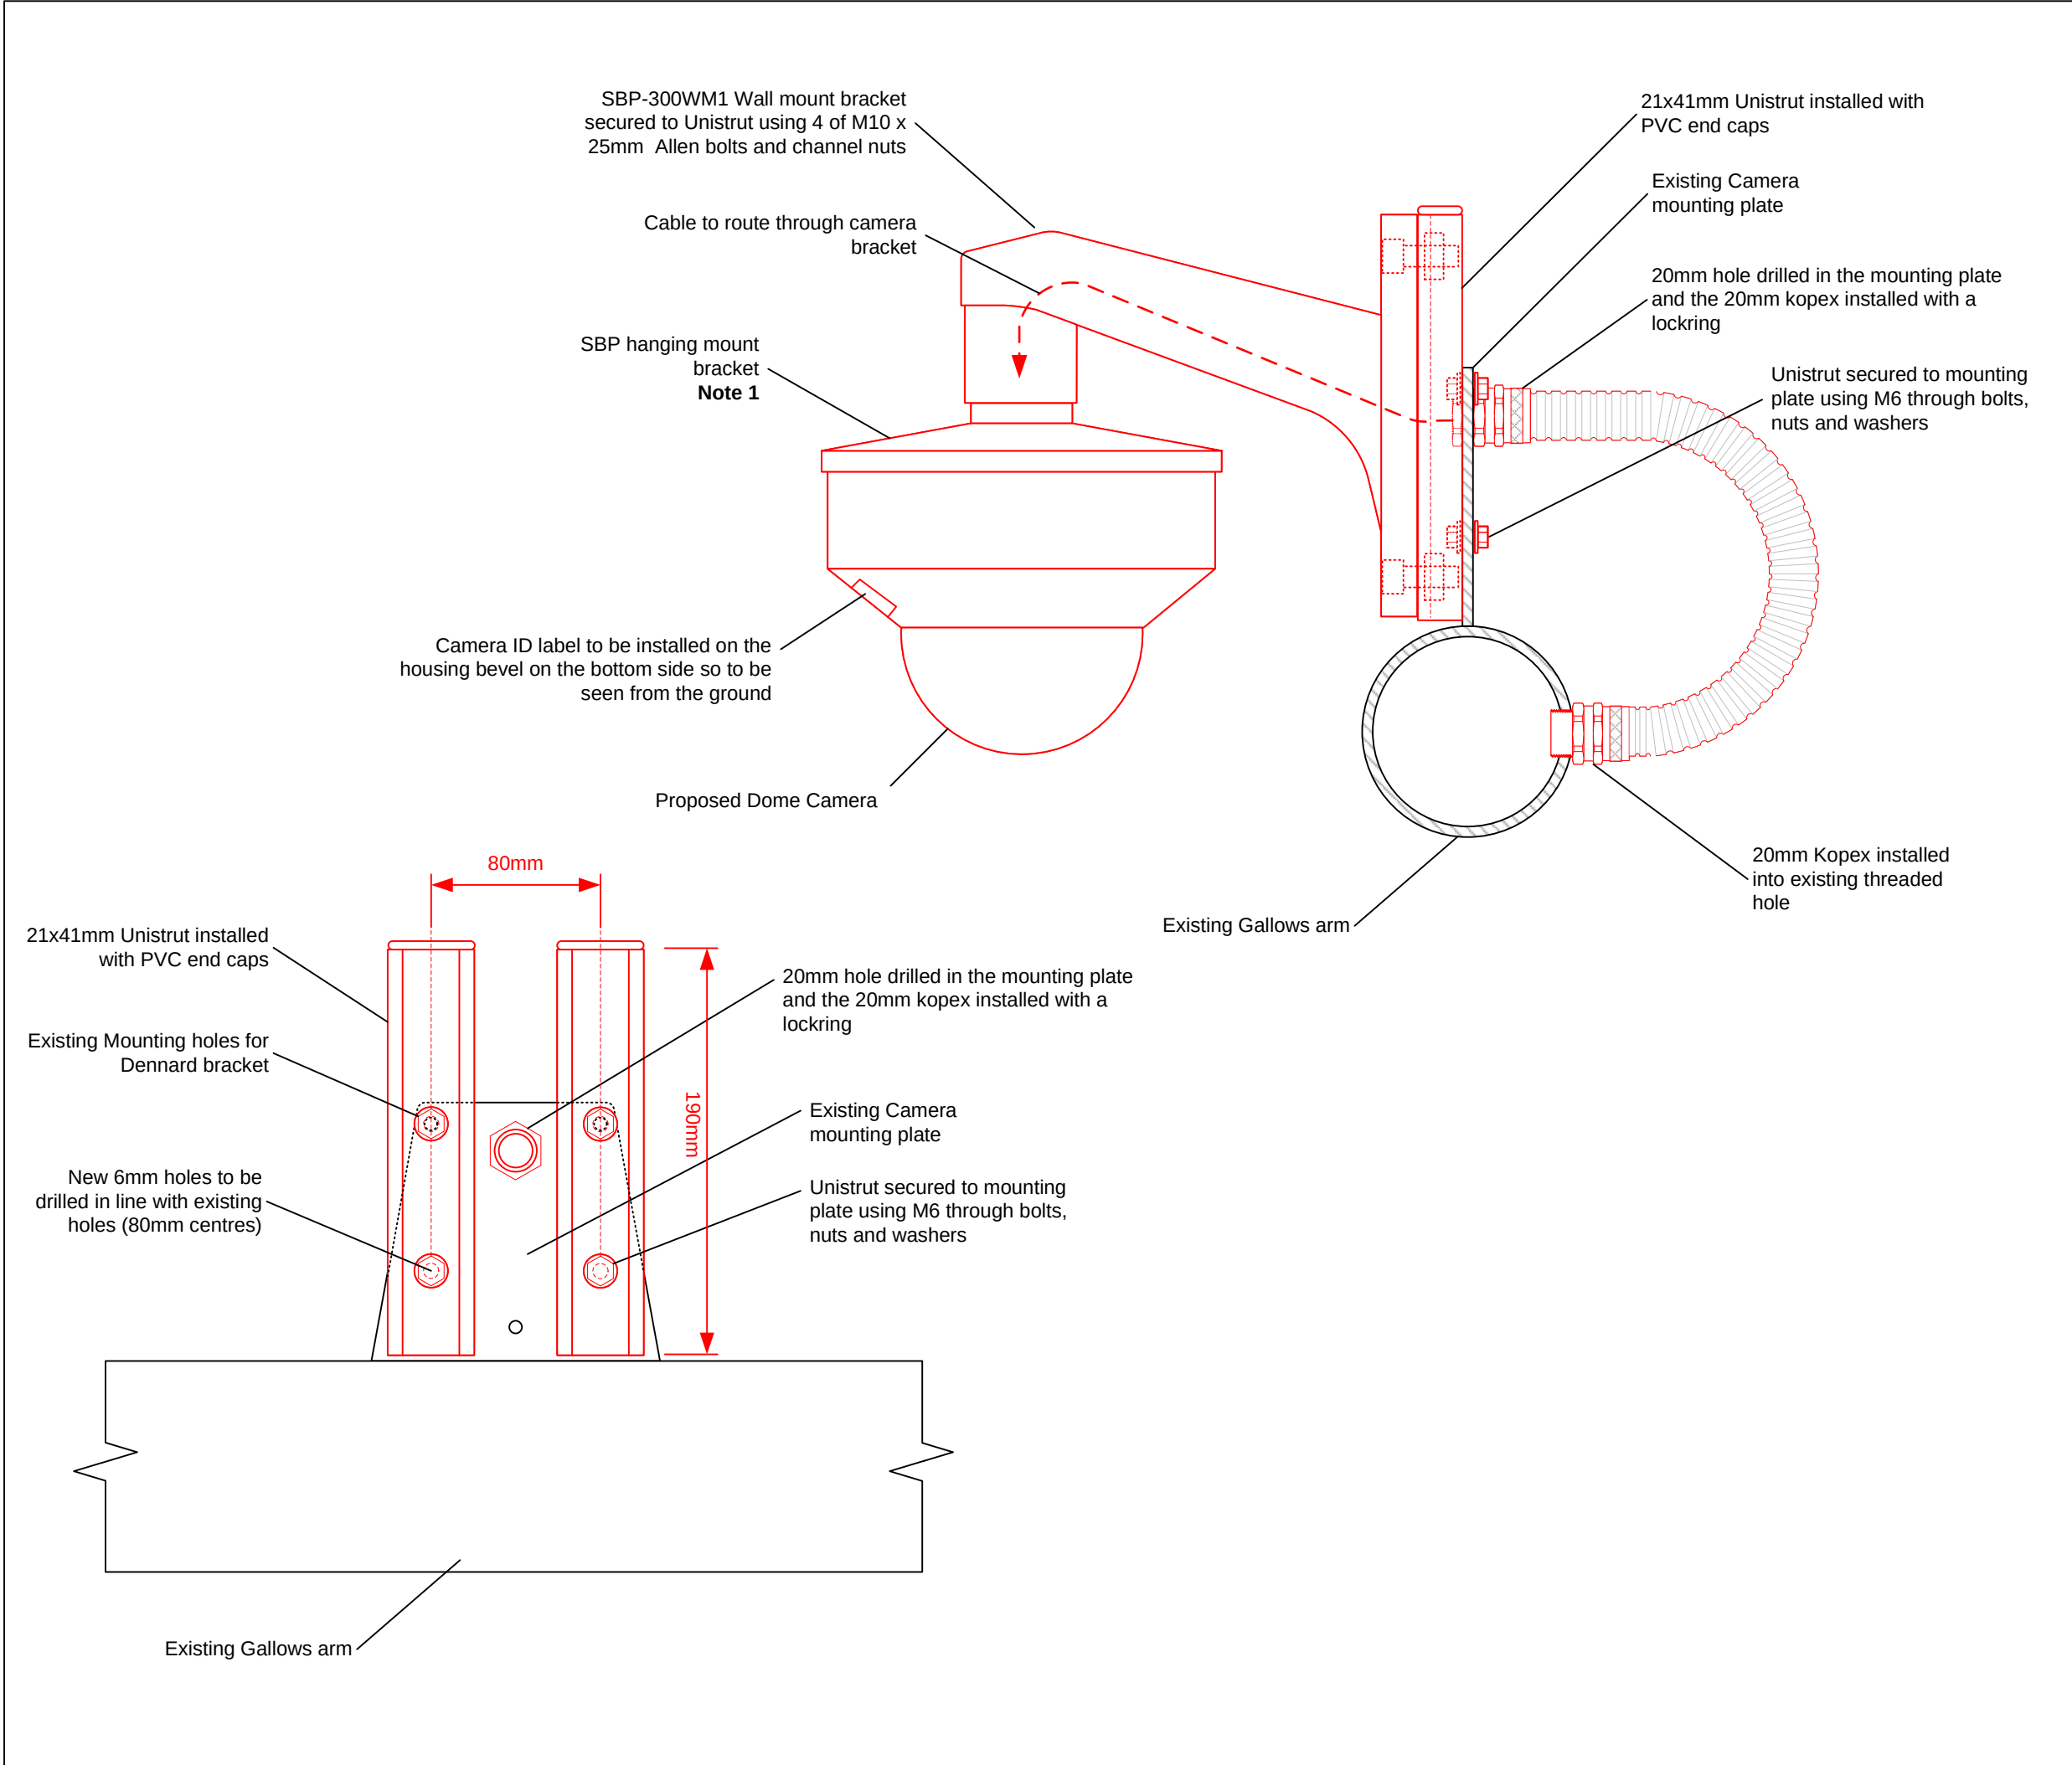

Notes:

1. SBP hanging mount camera brackets will be finished in white to match the proposed CCTV cameras. The hanging mount bracket is to be specific to camera type refer to table 1.

Table 1	
Camera	Bracket
XNV-6081Z	SBP-187HMMW
XNP-6120H	SBP-168HM
XNV-6120	SBP-300HM6
XNV-8080	

P01	13/11/19	For Information		JAG	DGF MS
Rev	Date	Description of Revisions	Drawn	Chkd	Appr

Status

FOR INFORMATION

Contractor

**Linbrooke**
People • Technology • Connectivity

Address

Unit 2,3 & 4 Churchill Way
Chapelton
Sheffield
S35 2PY

Project

LINBROOKE GENERIC DRAWINGS

Drawing Title

GENERIC DOME CAMERA
CONCOURSE GALLOWS MOUNT
(SBP-300WM)

Designed	J. GATLEY	Sig	Date	13/11/19
Drawn	J. GATLEY	Sig	Date	13/11/19
Checked	D. FERGUSON	Sig	Date	13/11/19
Approved	M. SIDDALL	Sig	Date	13/11/19
Scale	ELR & Mileage			
	N.T.S. N/A			
Alternative Reference				Sheet
				1 of 1
Drawing Number				Revision
LBR-GEN-CCTV-022				P01