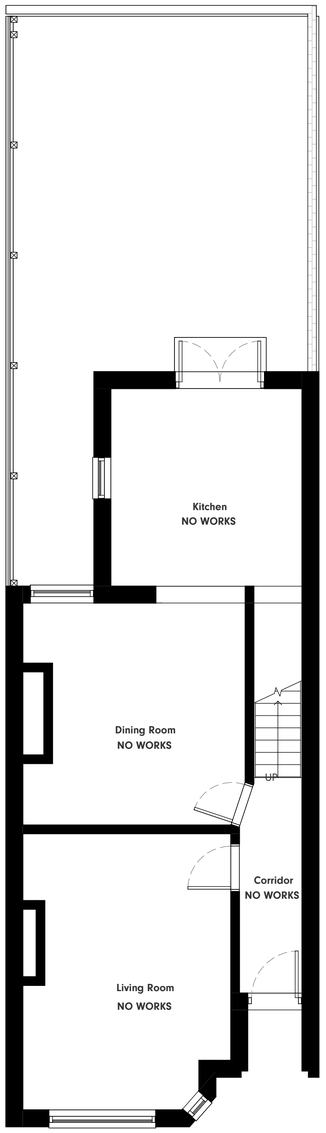

Proposed Ground Floor Plan

1 : 50

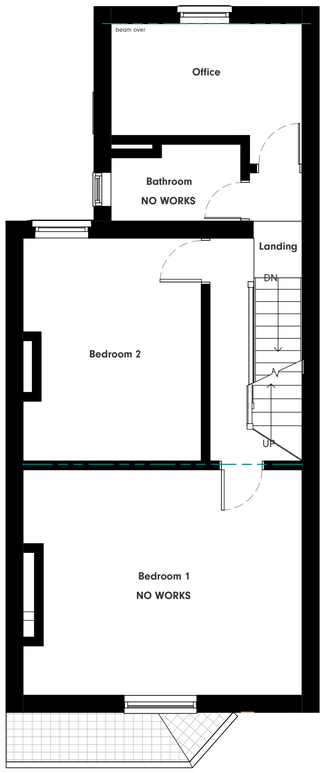

Proposed First Floor Plan

1 : 50

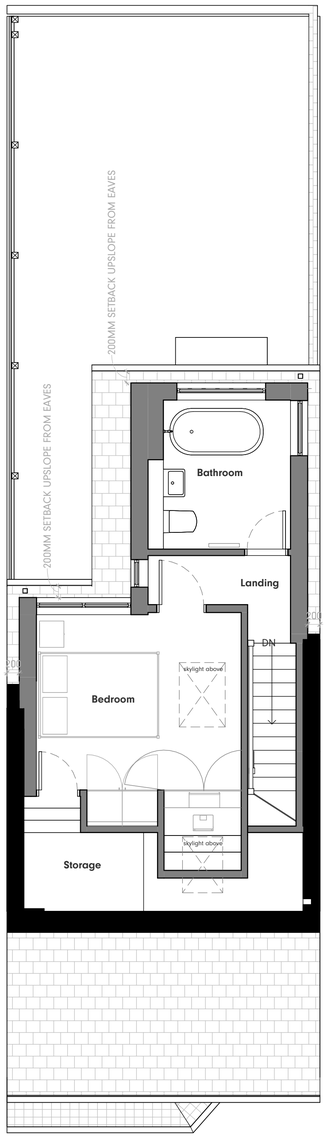

Proposed Attic Plan

1 : 50

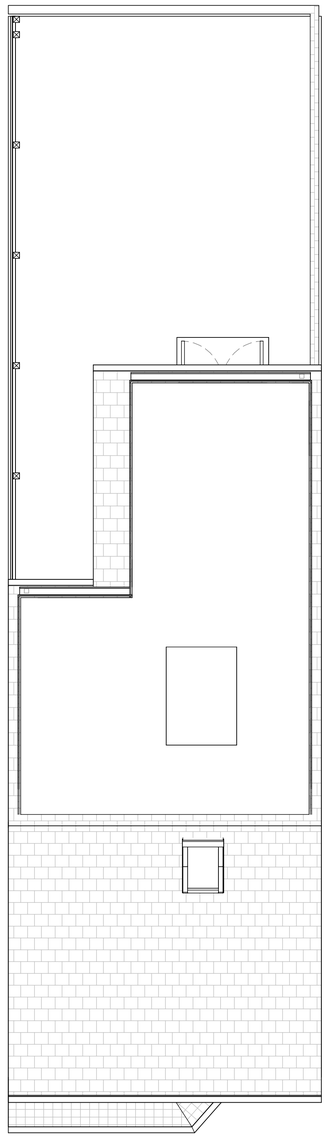

Proposed Roof Plan

1 : 50

0 1 2 3

SCALE 1 : 50

Status:
PLANNING

Ref	Hazard Identification	Date

Ref	Revision	By	Date
P3	PLANNING_REV C	PS	12.09.2024
P2	PLANNING_REV B	PS	12.09.2024
P1	PLANNING	PS	06.08.2024

This drawing is © Architecture Unknown Limited and is not to be copied, reproduced or re-distributed either in whole or in part without the prior written permission of the originator.

The originator shall have no responsibility for any liability, loss, cost, damage or expense arising from or relating to any use of this document other than for its intended purpose on this project.

This drawing shall be read in conjunction with all other relevant drawings, specifications and associated documentation. Any discrepencies, errors or omissions are to be reported to the originator before proceeding with work.

All dimensions are to be checked on site by the contractor prior to proceeding with any work.

AU?
The Courtyard, Royal Mill 17 Redhill St
Manchester, M4 5BA
architectureunknown.co.uk
info@architectureunknown.co.uk
0789 401 2780

Sheet:
PROPOSED FLOOR PLANS

Client:
DAVID LEIBERMAN

Project:
23 MATLOCK AVENUE

Drawn by:	Date:	Size:
PS	JAN 2024	A1
Checked by: AU	Date: AUG 2024	
Scale: 1 : 50	Drawing no. 24.159.302	Rev: P3