ALL BOARDS TO BE SECURED DOWN

LEGEND

- Structural Steel
- Scaffold Beams
- Timber Products / Scaffold Boards
- Building Line
- Facade Brace (Plan, Section)
- Torsional Brace (Plan, Elevation
- Torsional Brace (Section)
- Kentledge Hatch
- Ledger Brace (Plan, Elevation)
- Plan Brace (Plan, Section, Elevation)
- Scaffold Centre Line (Plan)
- 48.3mm Diameter Scaffold Tube
- Cladding Material (Sheeting / Netting)
- Splice Detail
- Supplementary Coupler / Check Fitting
- Tie Location (Plan, Section, Elevation)
- Puncheon
- Upright Cut Off
- Residual Risk
- Ledger Brace (Elevation, Section)
- Facade Brace (Elevation, Section)
- Double Coupler (Plan, Elevation, Section)
- Prefabricated transom, readylock (Plan, Elevation, Section)

* Some of the above 'key' items may not be present in design but are indicated on all designs for conformity.

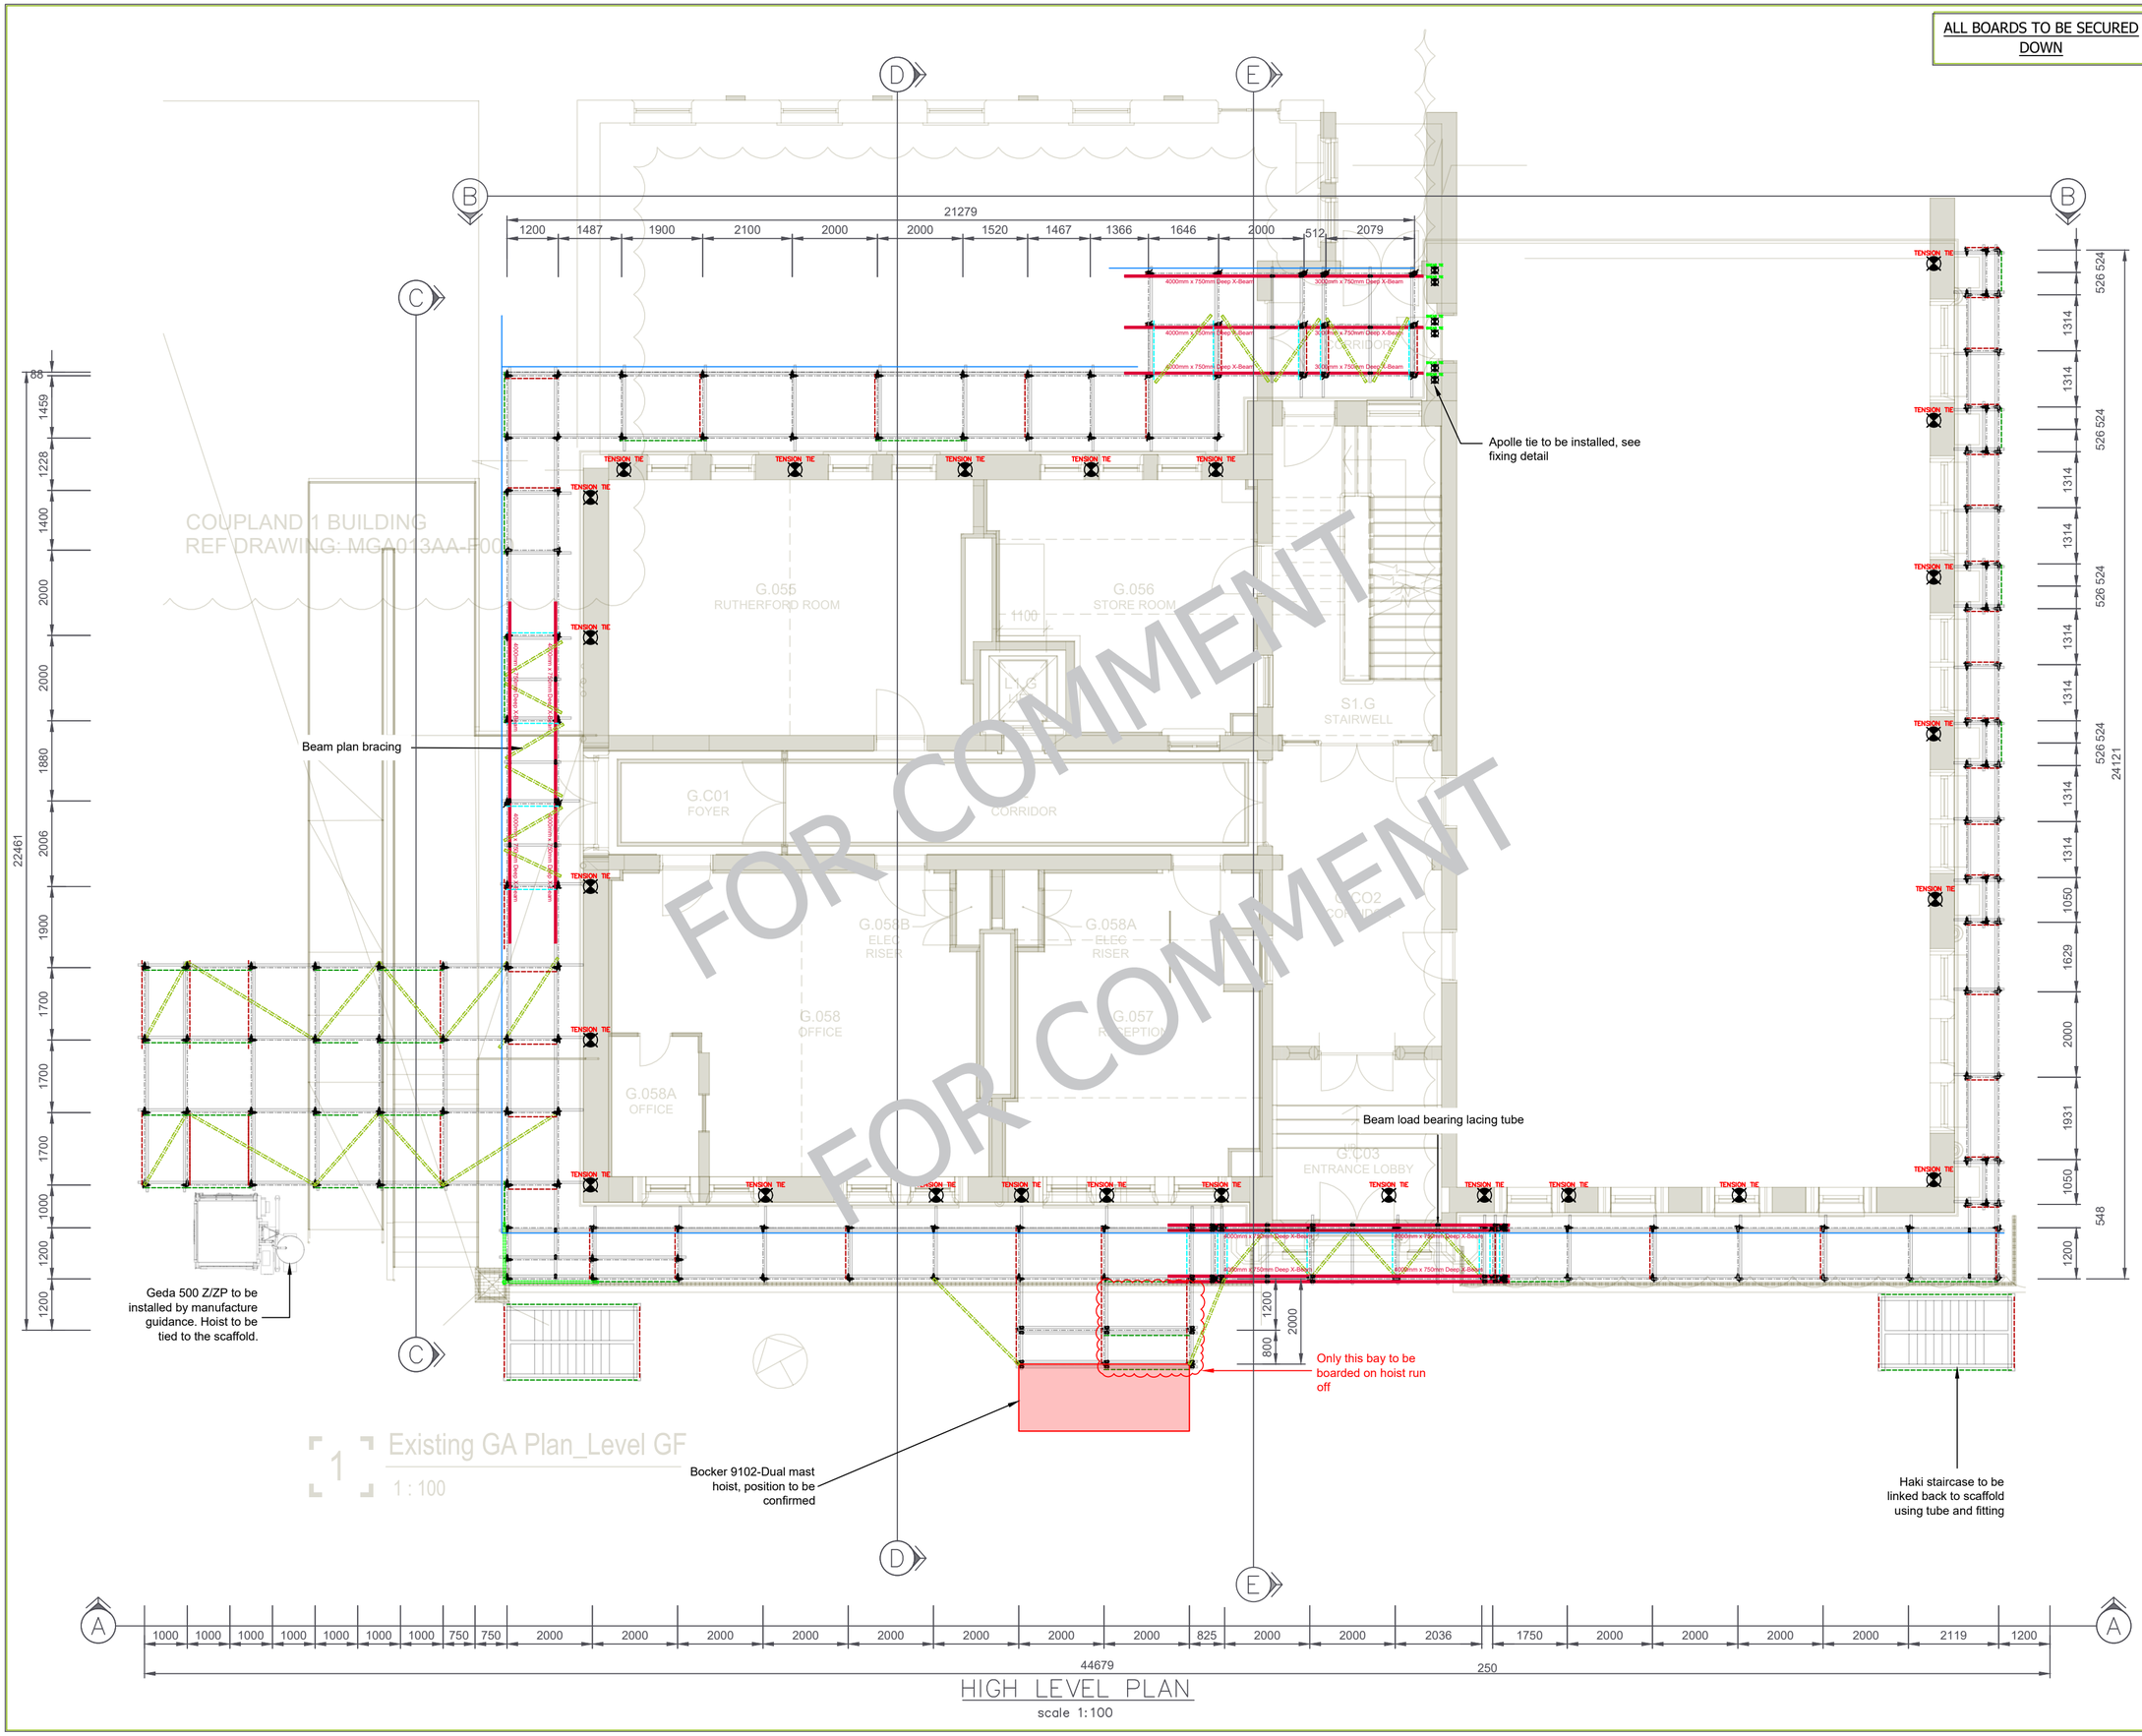

COUPLAND 1 BUILDING
REF DRAWING: MGA013AA-F00

FOR COMMENT
FOR COMMENT

1 Existing GA Plan_Level GF
1 : 100

HIGH LEVEL PLAN
scale 1:100

ALL 2M LIFTS MAY BE ERECTED AT 2.1M AS REQUIRED TO ENSURE TOP WORKING LIFT IS LESS THAN 450MM DOWN FROM EAVES LEVEL

FOR FULL RISKS SEE PAGE 11

HAKI STAIRCASE TO BE POSITION WHERE REQUIRED

HOARDING AT BASE IF REQUIRED

ALL COUPLERS TO BE CLASS B

DOCUMENT REFERENCES

This design is to be read in conjunction with the following design drawings and/or documents:

CRE-SEDD001-012-005B_REPORT
APPENDIX A -
CRE-SEDD001-012-005B_1,2,3,4,5,6,7,8,9,10,11.dwg

AMENDMENTS / REVISIONS

REV	BY	DATE	CHECK	DATE	APP'D	DATE
B	AJB	15.03.24				
A	AJB	11.03.24				
-	AJB	28.02.24				

Prepared For:

Seddon

Drawing Status:

FOR COMMENT

Project Number:	Page Number:	Scale:	Size:
CRE-SEDD001-012-005B	3	1 : 50,25	A2

Project Title/Description:

ACCESS SCAFFOLD
RUTHERFORD BUILDING
MANCHESTER
M13

Principal Contractor:

SEE QUOTE

CREATOR SCAFFOLD DESIGNS & TEMPORARY WORKS CONSULTANTS LTD

Company Address:
Fullerton House, Fullerton Road, Rotherham, S60 1DH
Contact Details:
Email:
enquiries@creator-scaffolddesigns.co.uk
Tel: 0114 3610060
www.creator-scaffolddesigns.co.uk