



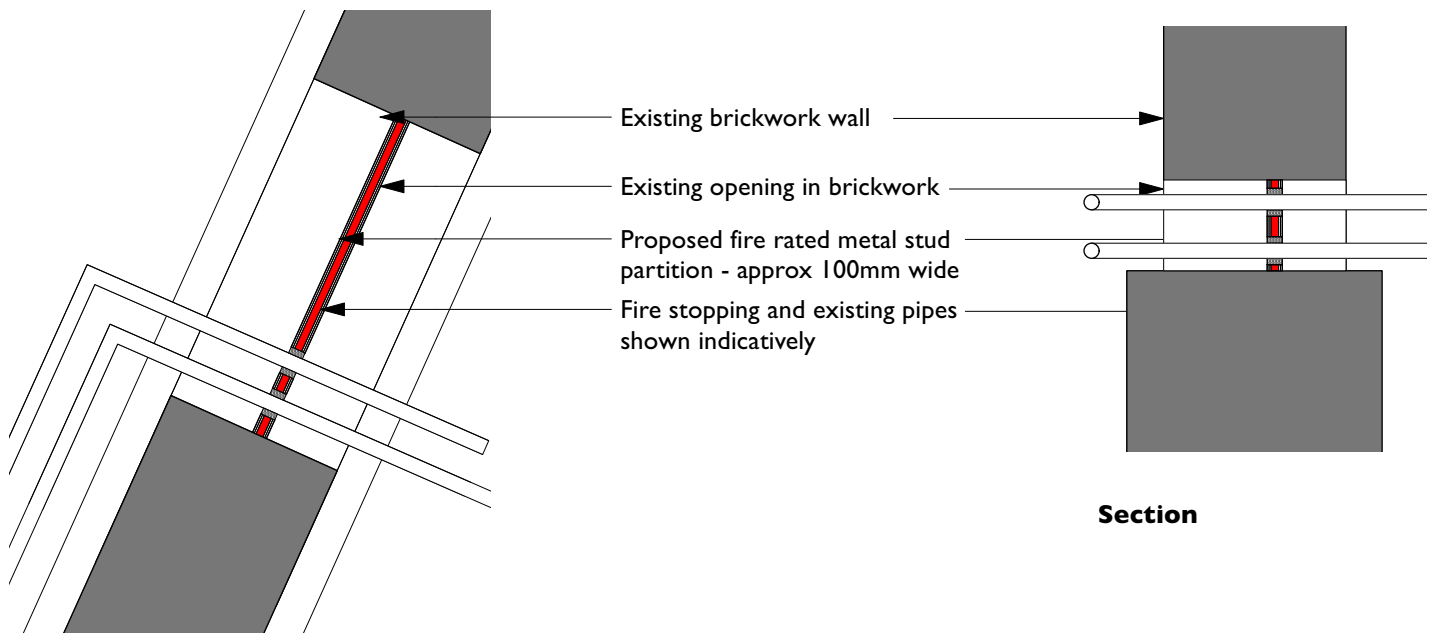


Plan

Section

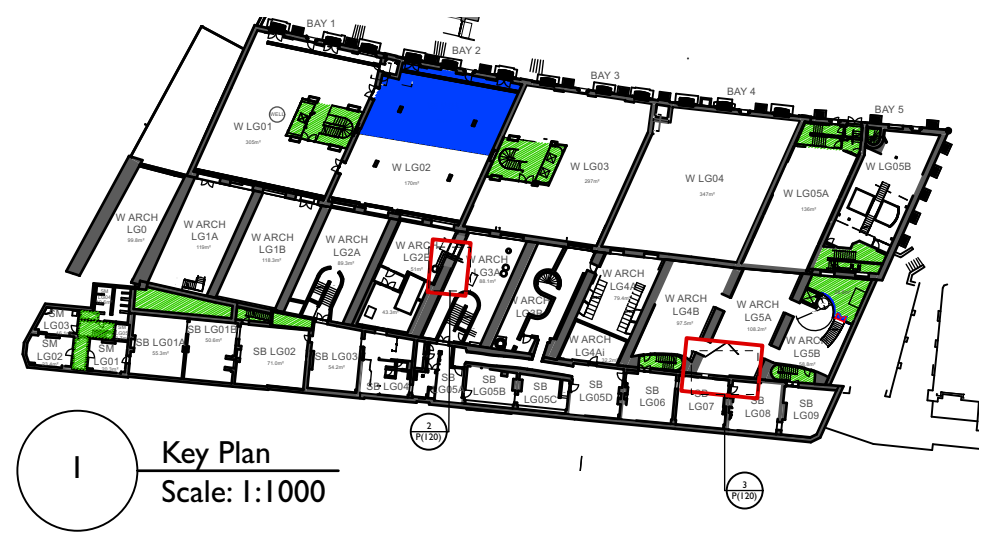


Key Plan
Scale: 1:1000


2 Pin 0078:38
Scale: 1:50

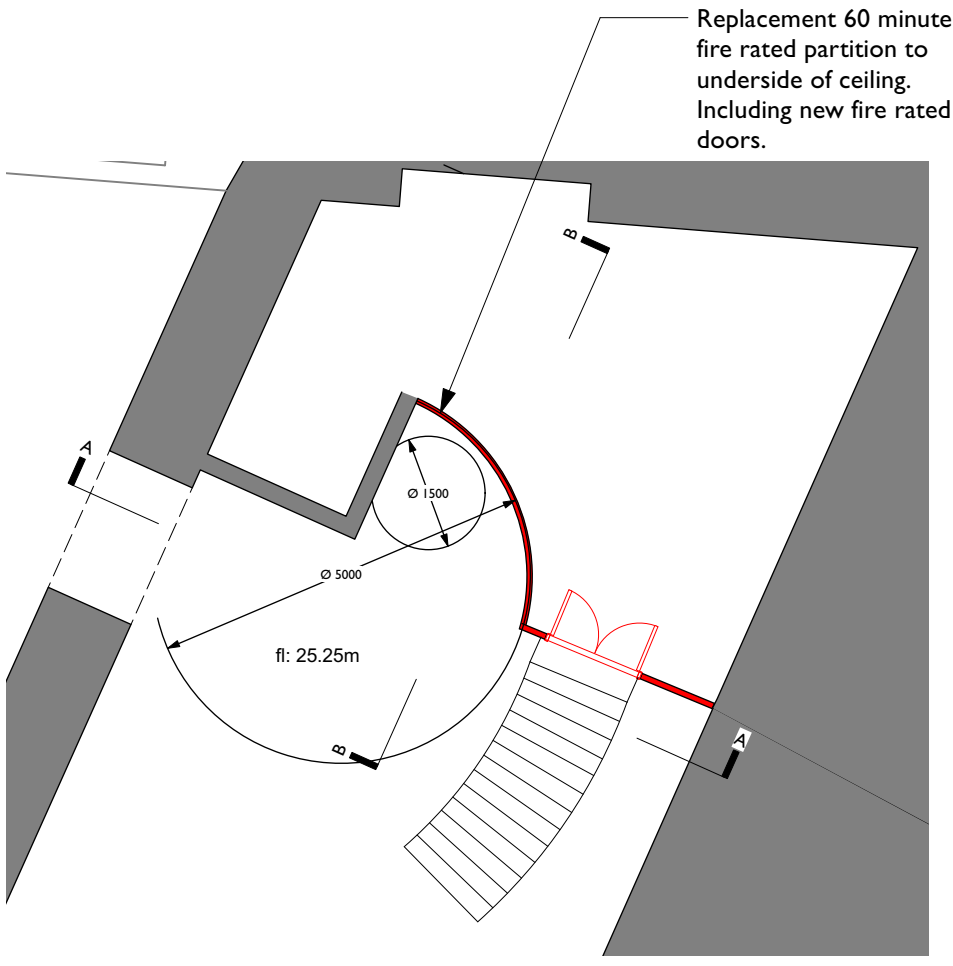

3 PP033 - Pin 0068-38
Scale: 1:100

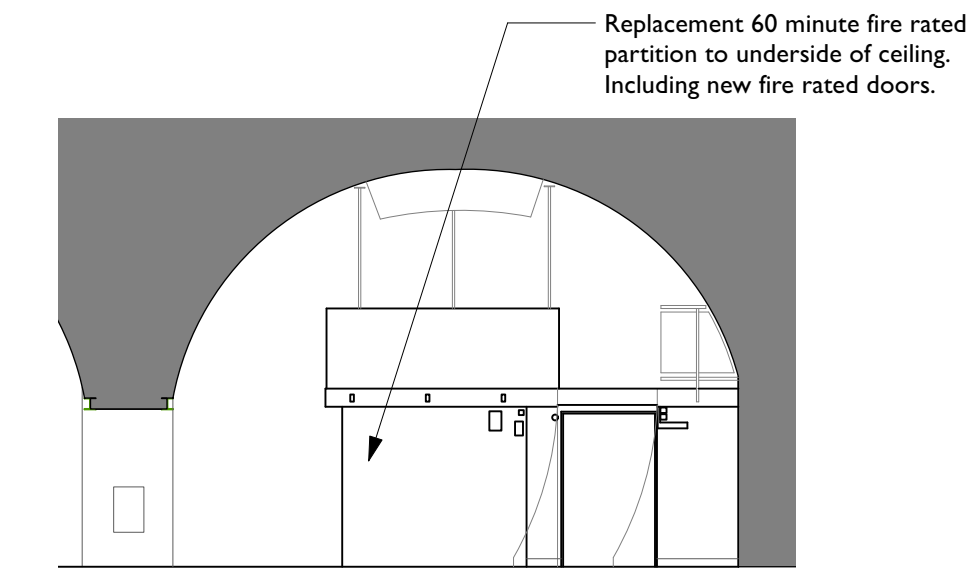

5 Section AA
Scale: 1:100

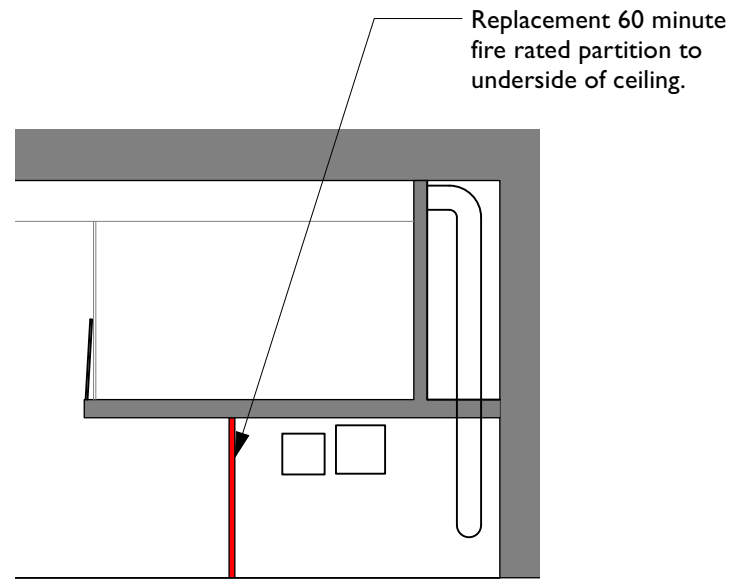

6 Section BB
Scale: 1:100

COPYRIGHT OF ATELIER MB LTD
DO NOT SCALE FROM THIS DRAWING
DIMENSIONS TO BE CHECKED ON SITE

NOTES

All dimensions and layouts are indicative pending survey data and S.E. input

KEY

- Existing to be removed - non-historic fabric
- New 60 minute fire rated fabric

Rev	Note	HW	H
1	Sections added.	HW	H
2		W	W
3		DRN	CHK

Science and Industry Museum	
Fire Works	
1830s Warehouse - LG Proposed Plan 1	
scheme	2002
drwg no.	P(120)
revision	A
scale	AS NOTED
date first drawn	March 23
drawn	HW
SK sketch E existing P proposed T tender C construction FI final issue www.ateliermb.co.uk t 0161 236 0051 e architect@ateliermb.co.uk	