


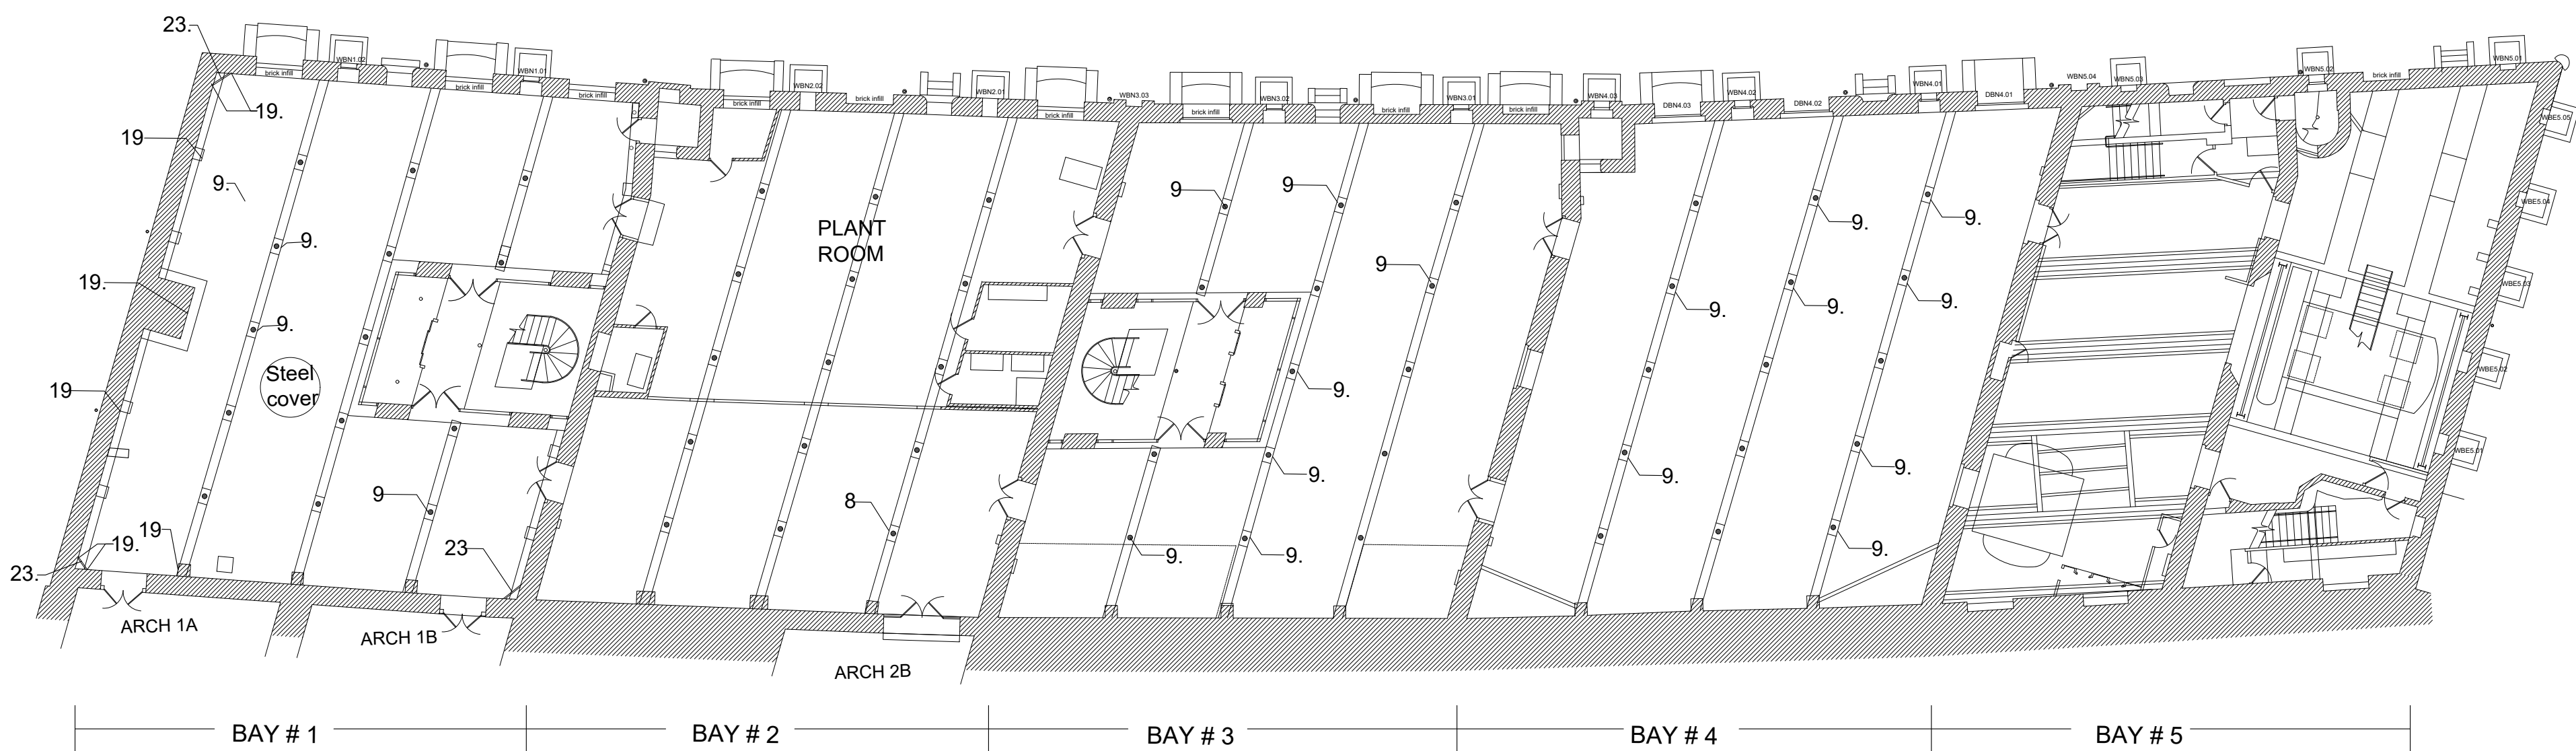

PROPOSED WORKS TO EXISTING BUILDING: BASEMENT 1:400 @ A3 1:200 @ A1

- SCHEDULE OF WORKS**
- INTERNAL TIMBER REPAIRS:**
8. Timber repair (ref SE).
9. New strengthening details (ref SE).
- INTERNAL BRICK REPAIRS**
19. Brick repair or replacement & repoint with lime mortar where repairs undertaken (ref SE).
- INTERNAL METALWORK REPAIRS**
23. Carefully clean corroded metalwork (ref SE).

INDICATIVE NORTH

NORTH

EAST

WEST

SOUTH

BASED ON MEASURED SURVEY BY GREEN HATCH, 2018

JOB TITLE
Essential Repairs 1830 Warehouse.
Science & Industry Museum
M3 4FP

JOB NO.
275

DRWG. TITLE
Proposed works to Existing
Building: Basement

STATUS
Planning

DRWG. NO.
275/ PD / 710
(A1 ORIGINAL FORMAT)

REV:
1:400@A3
1:200@A1

SCALE:

Studiodownie

TEL: +44 (0) 20 7299 7766
info@studiodownie.com

All dimensions to be checked on
site by the Contractor and
confirmed with the Architect prior
to construction. Do not scale off
this drawing.

Drawn
by:
JP

DATE:
03/02/23