


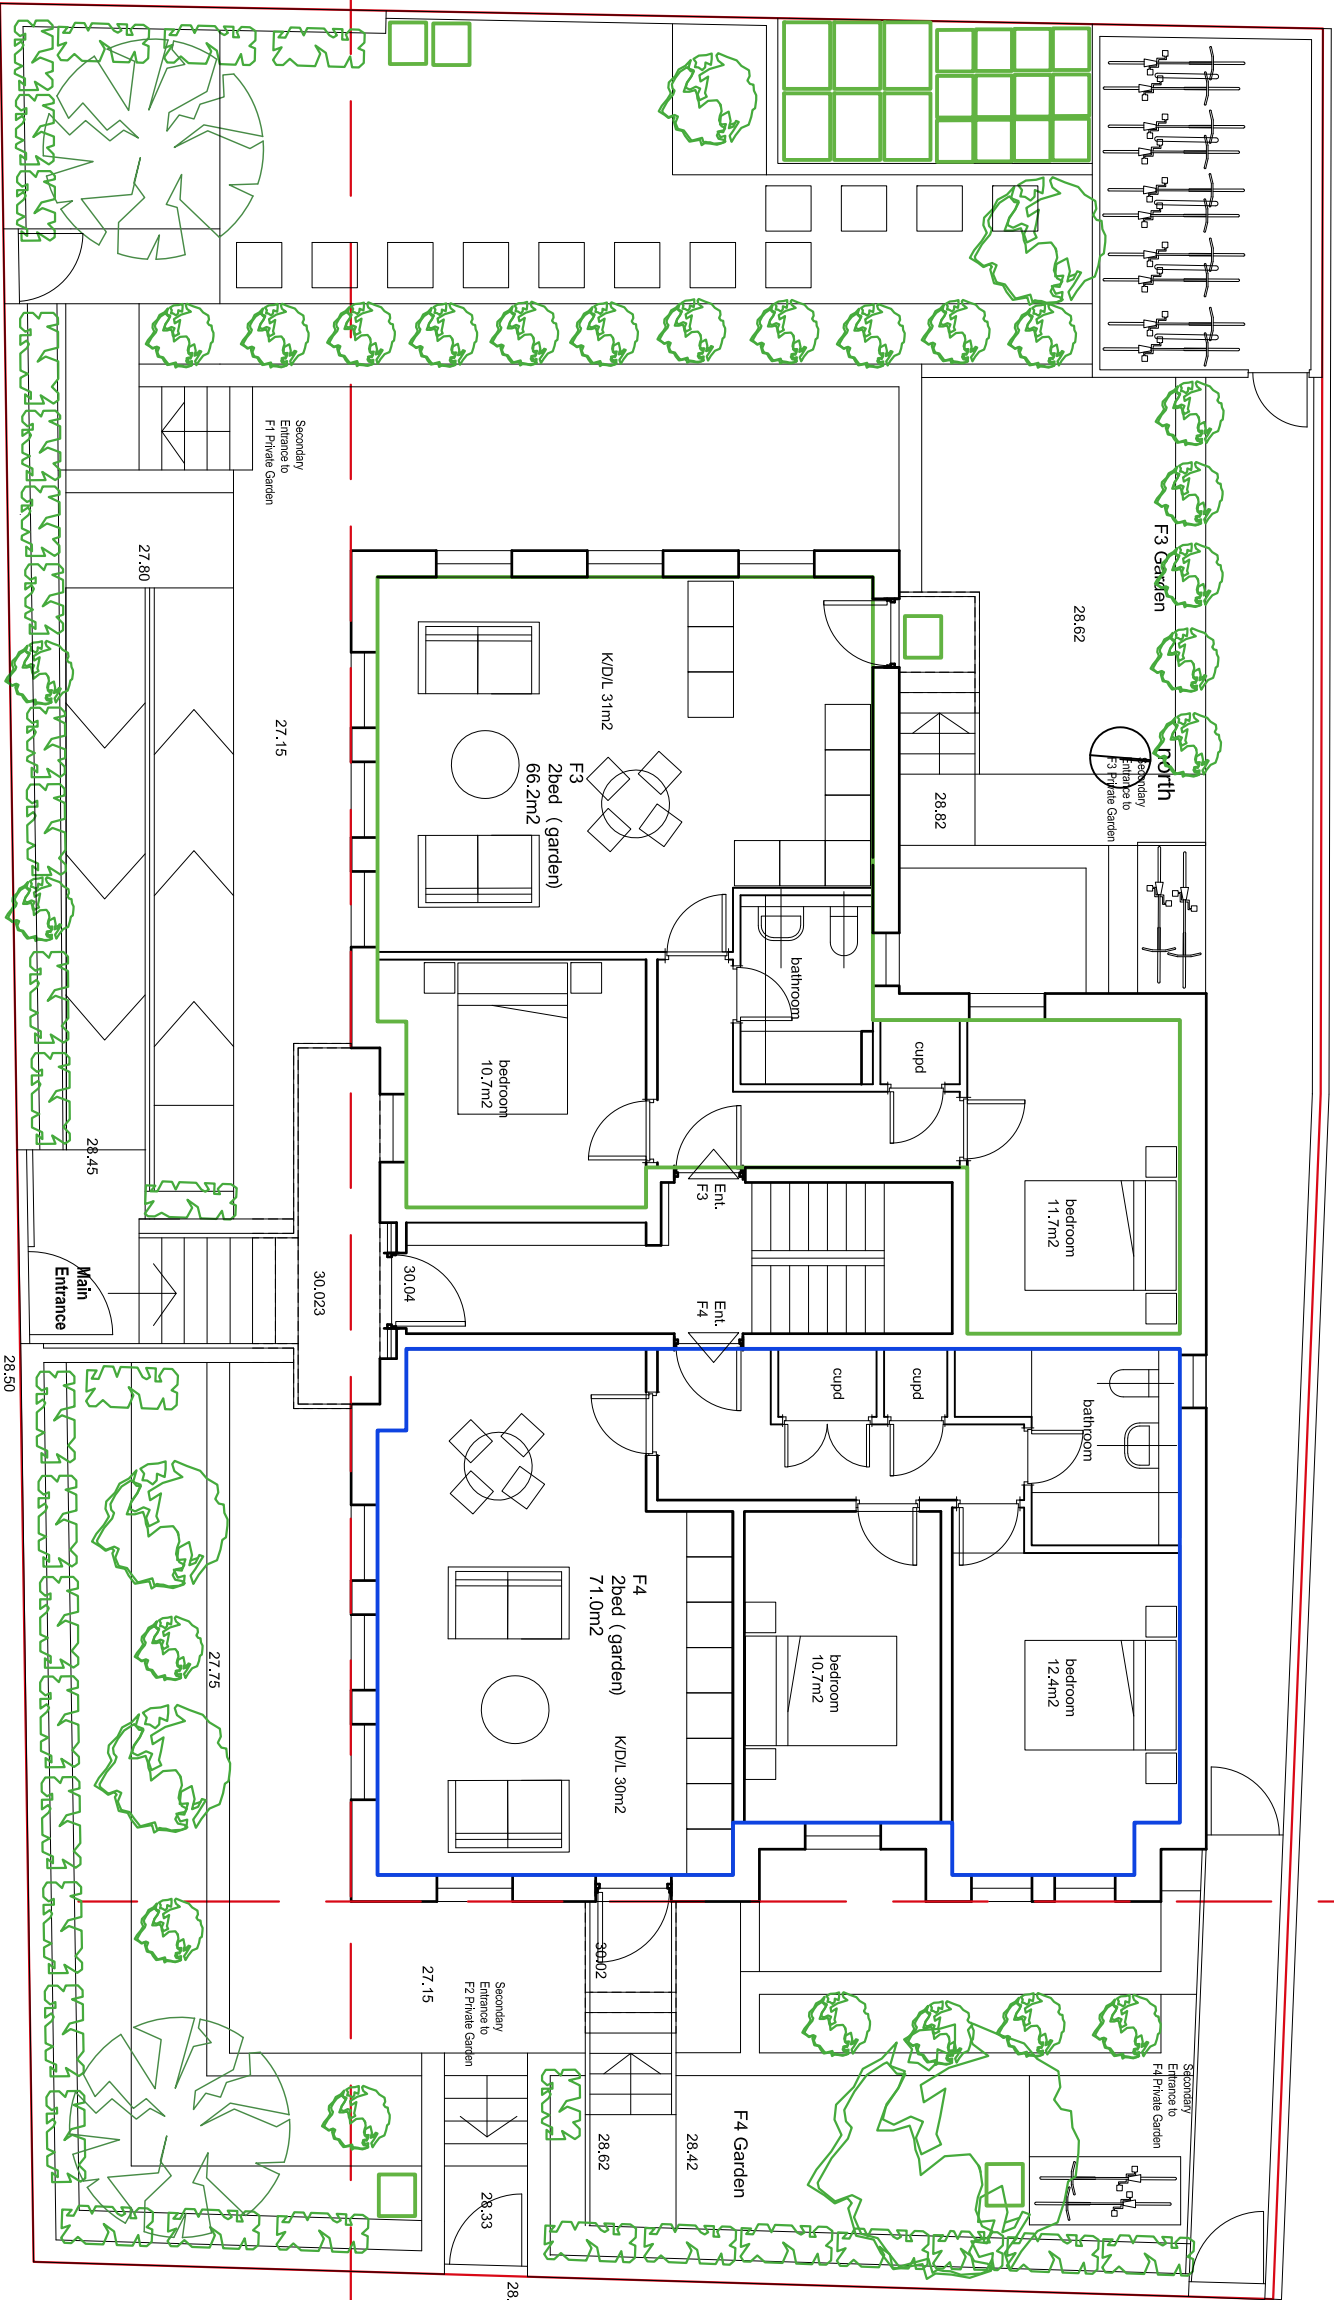

| PROJECT               |        | CLIENT |        | PHASE         |                              | DATE     | REV      | DATE | REV |
|-----------------------|--------|--------|--------|---------------|------------------------------|----------|----------|------|-----|
| 404W                  |        | APL    |        | Planning - PL |                              | 26/02/26 |          |      |     |
| PROJECT NO            | SITE   | PHASE  | DWG NO | REV           | SCALE                        | SHEET    |          |      |     |
| 177 -                 | 404W - | PL -   | GA2    | A             | 1 : 100                      | A3       | 01/04/26 | a    |     |
| DRAWING TITLE         |        |        |        |               |                              |          |          |      |     |
| Proposed Ground Floor |        |        |        |               |                              |          |          |      |     |
|                       |        |        |        |               | sj<br>simon james /architect |          |          |      |     |