

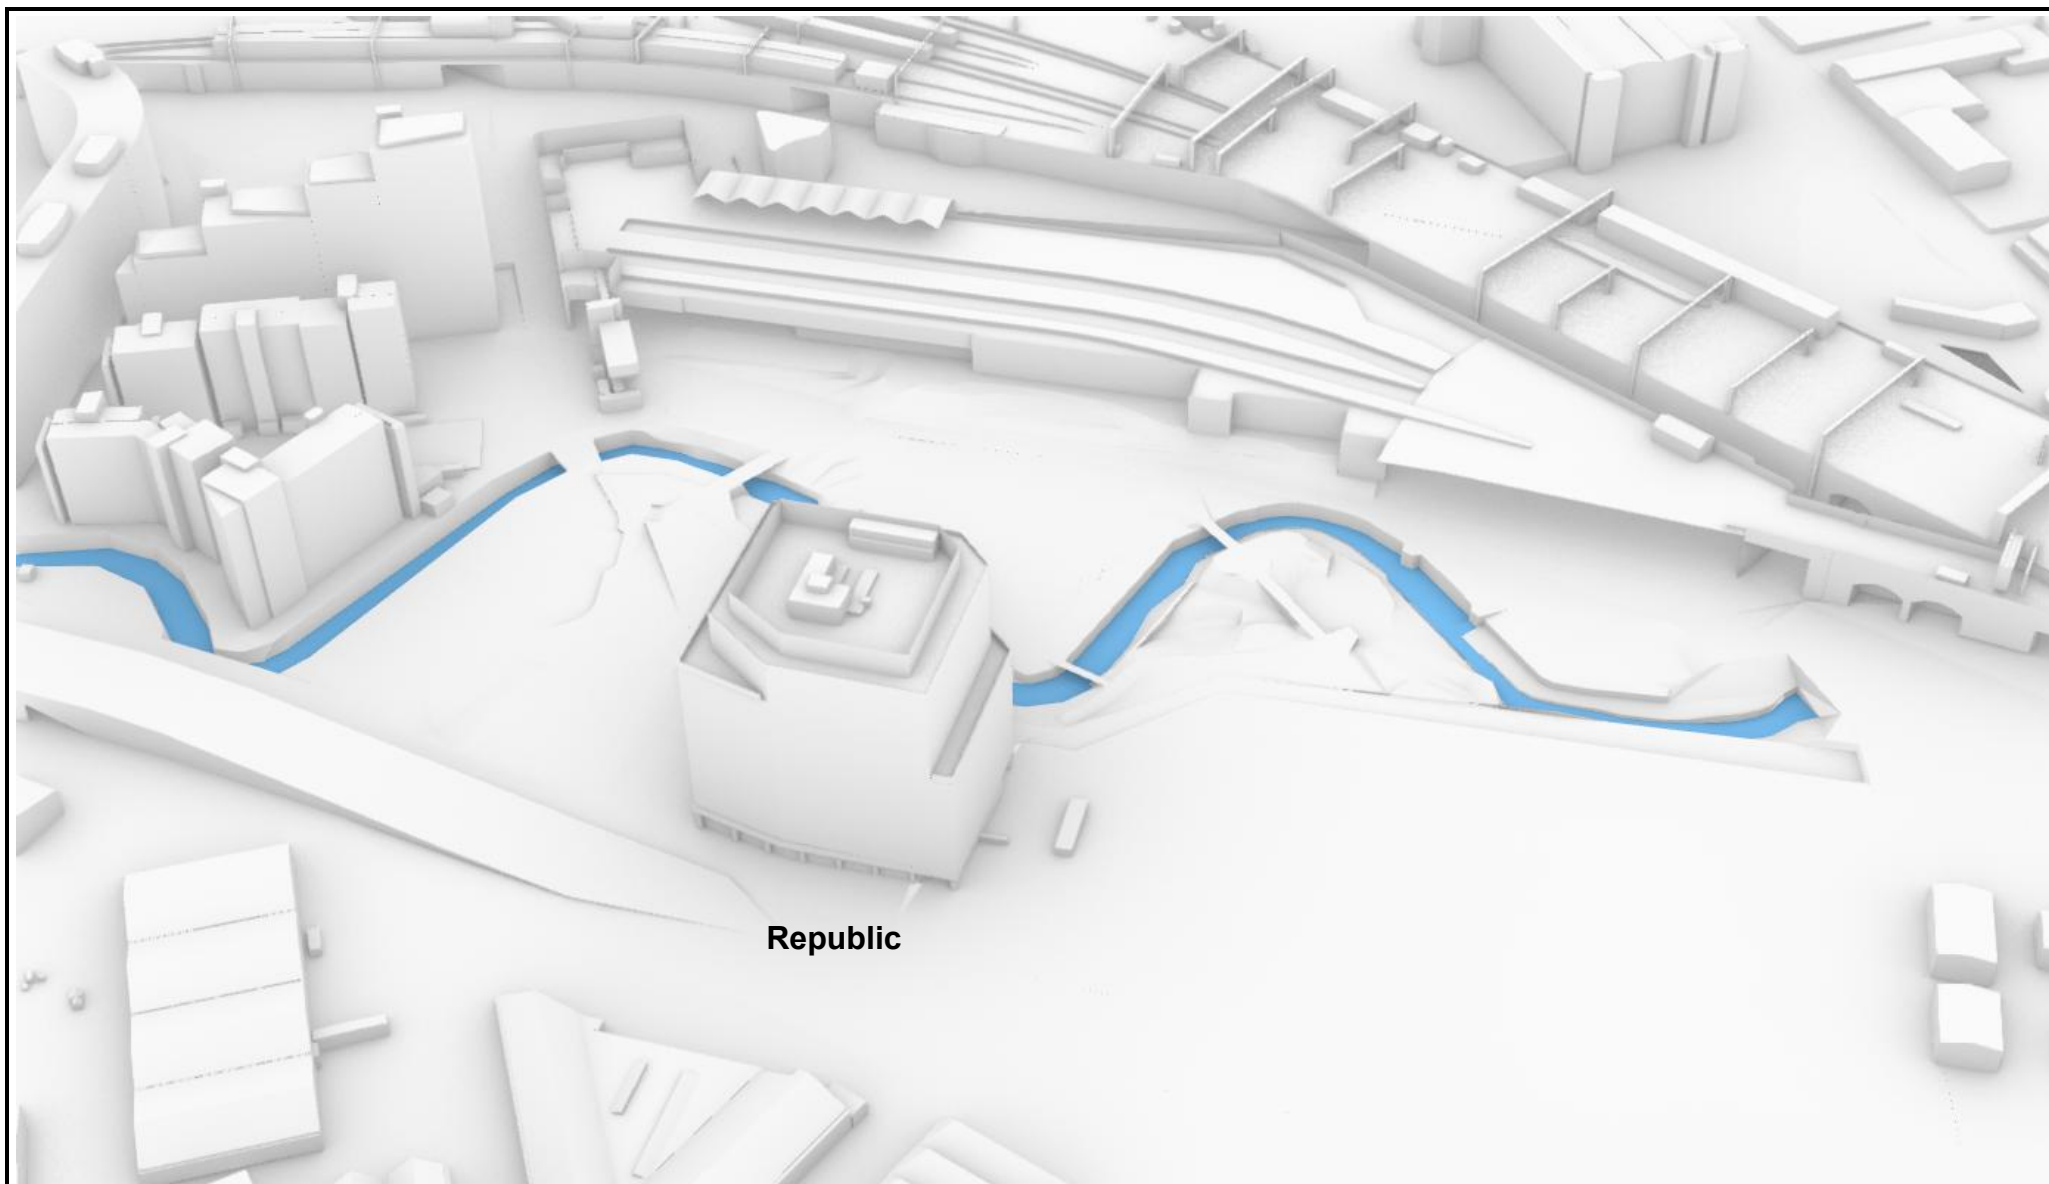


	Figure:	13.1		
	Title:	Baseline model geometry		
	Project:	Mayfield Phase 1a, Manchester		
	Date:	20 March 2025	Scale:	NTS

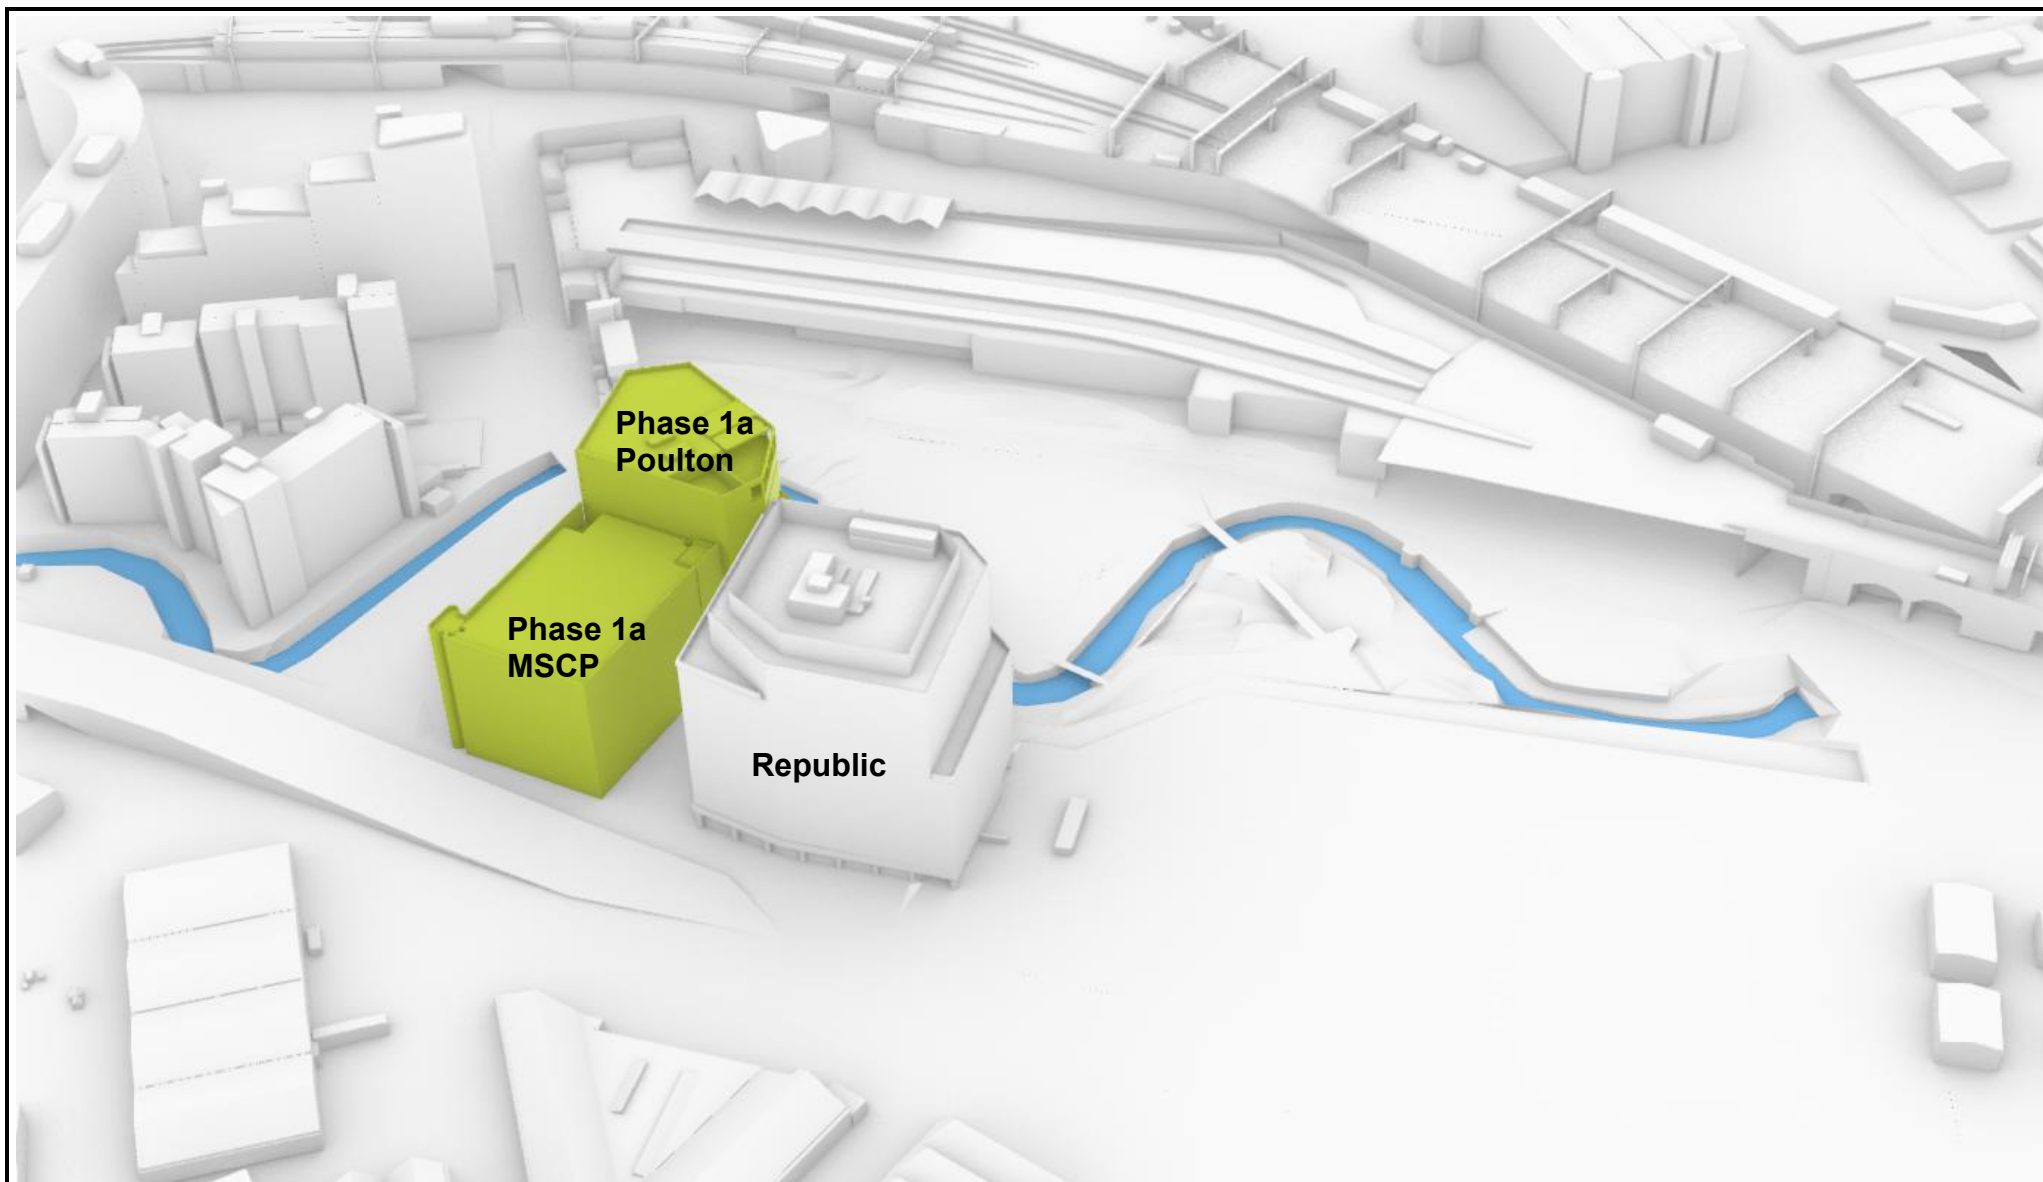


Figure:	13.2		
Title:	Proposed model geometry		
Project:	Mayfield Phase 1a, Manchester		
Date:	20 March 2025	Scale:	NTS

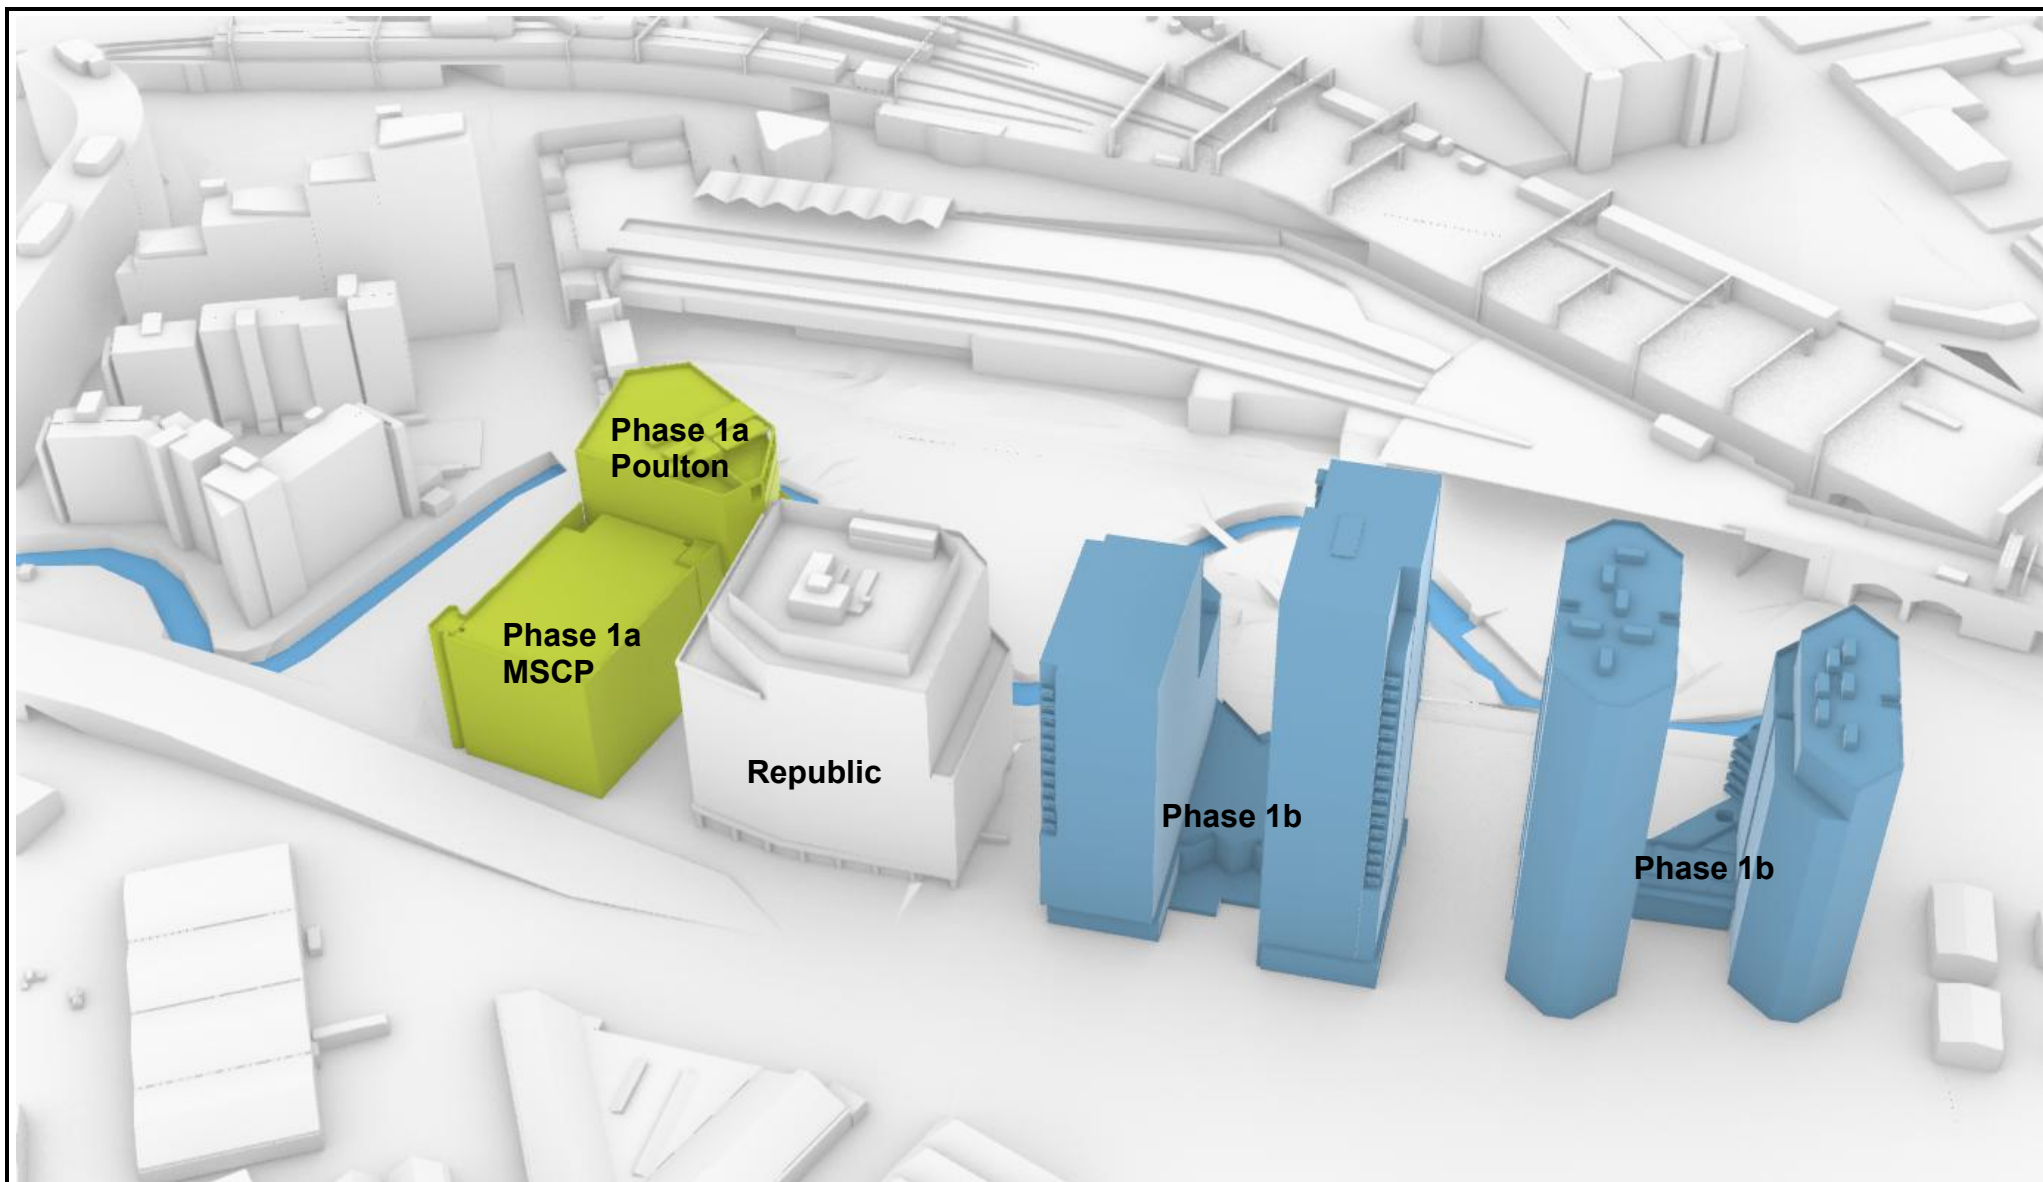


	Figure:	13.3		
	Title:	Cumulative model geometry		
	Project:	Mayfield Phase 1a, Manchester		
	Date:	20 March 2025	Scale:	NTS

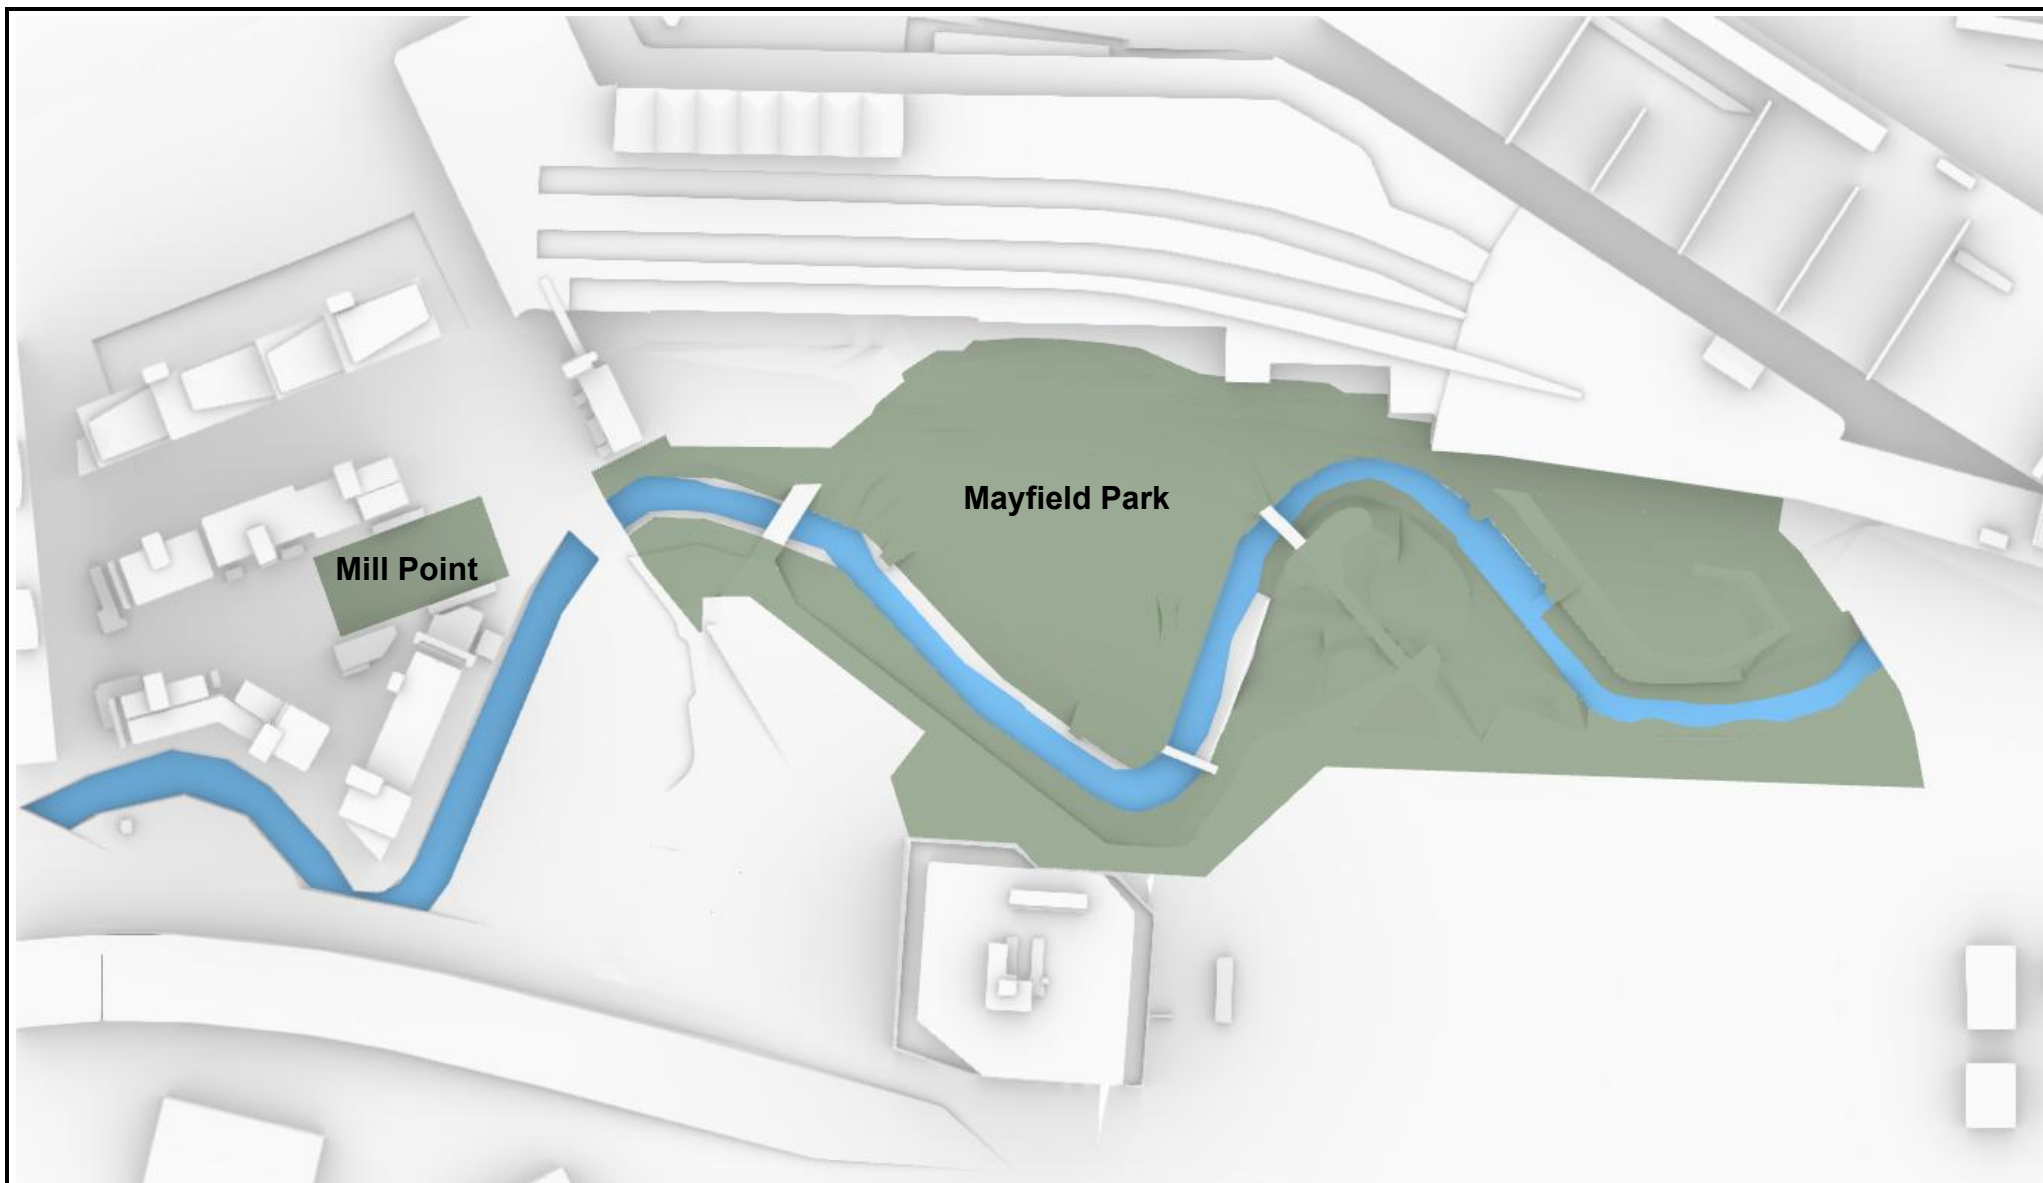


	Figure:	13.4		
	Title:	Assessed amenity spaces		
	Project:	Mayfield Phase 1a, Manchester		
	Date:	20 March 2025	Scale:	NTS

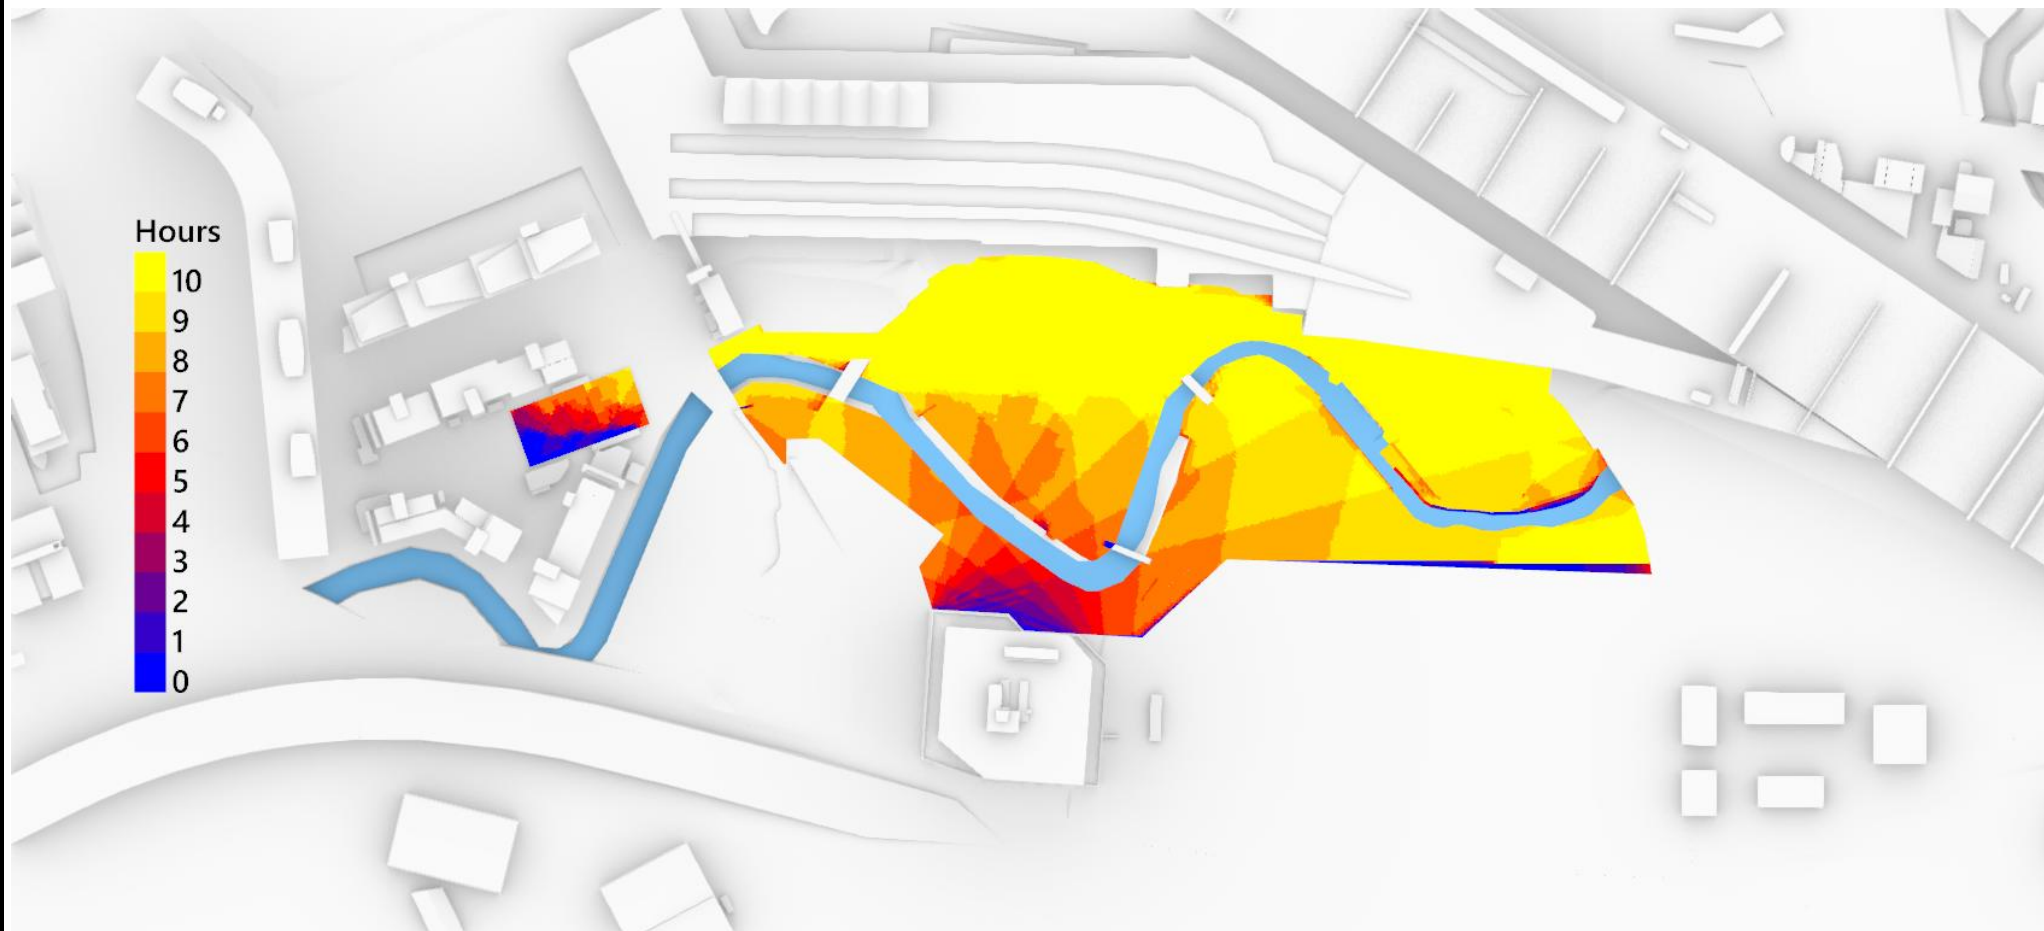


	Figure:	13.5		
	Title:	Baseline scenario amenity spaces solar exposure		
	Project:	Mayfield Phase 1a, Manchester		
	Date:	20 March 2025	Scale:	NTS

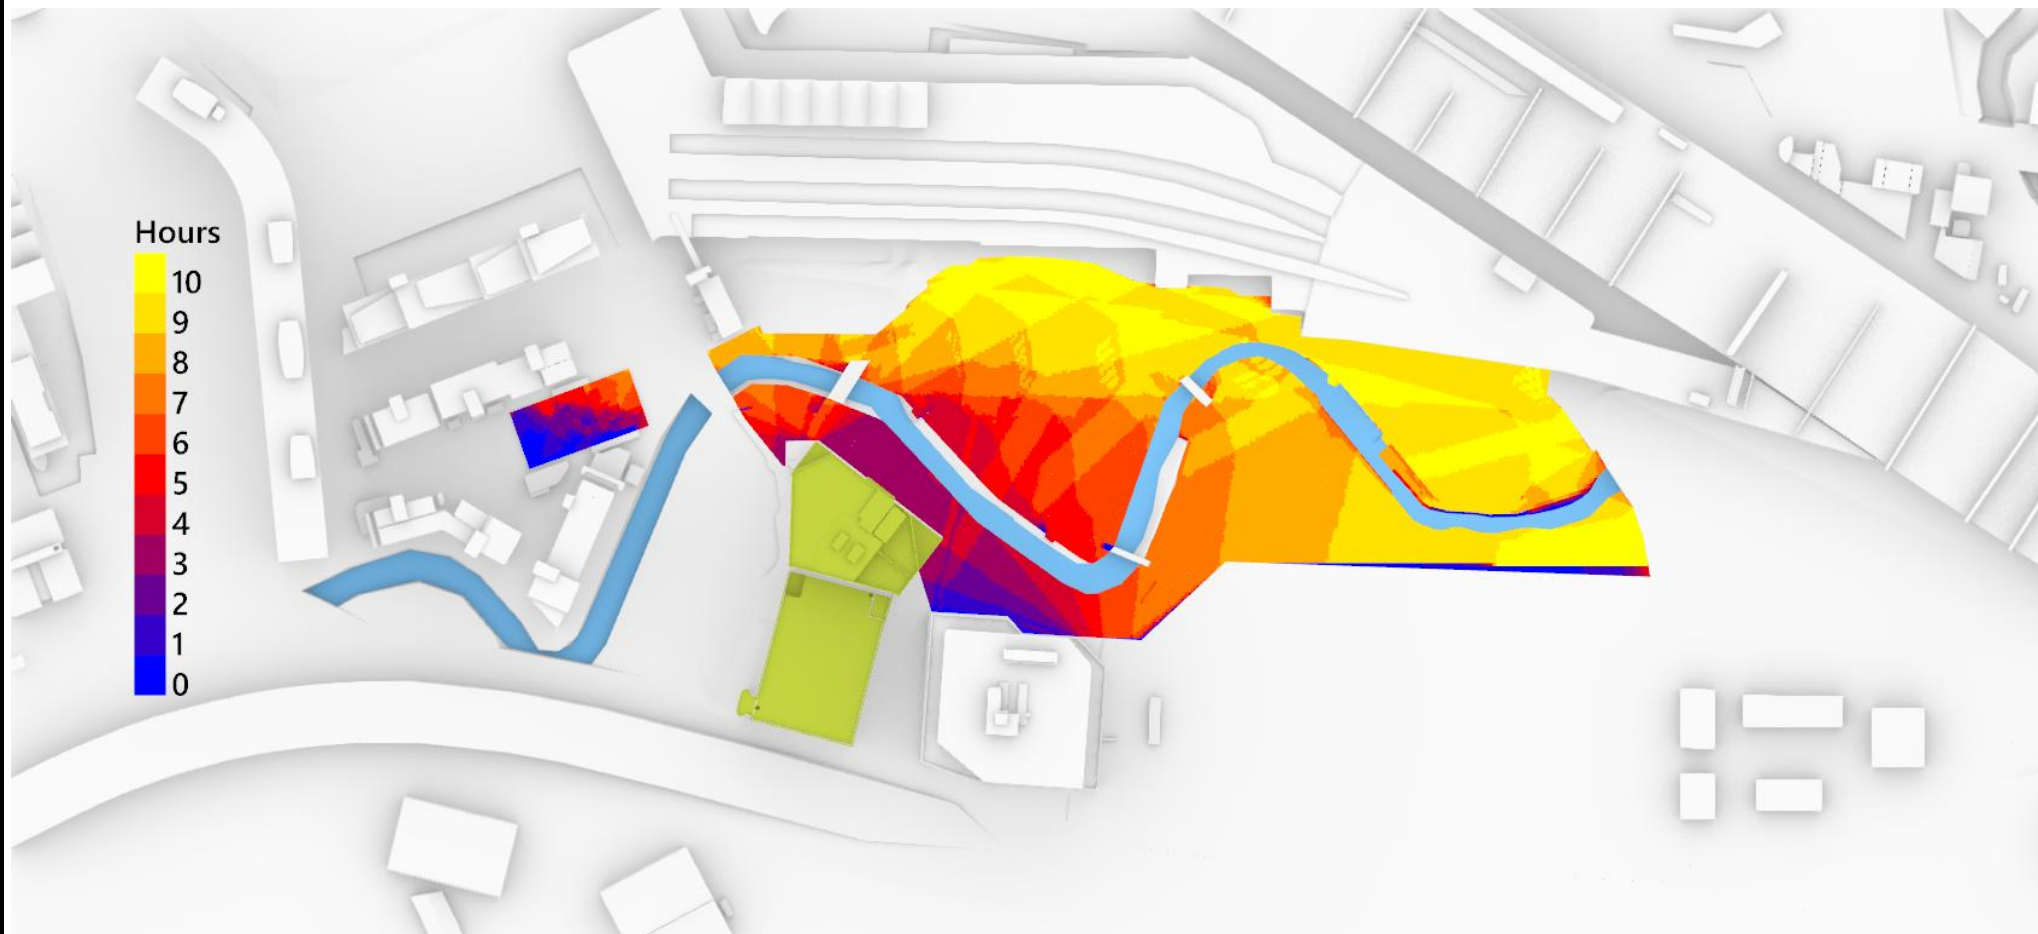


Figure:	13.6		
Title:	Proposed scenario amenity spaces solar exposure		
Project:	Mayfield Phase 1a, Manchester		
Date:	20 March 2025	Scale:	NTS

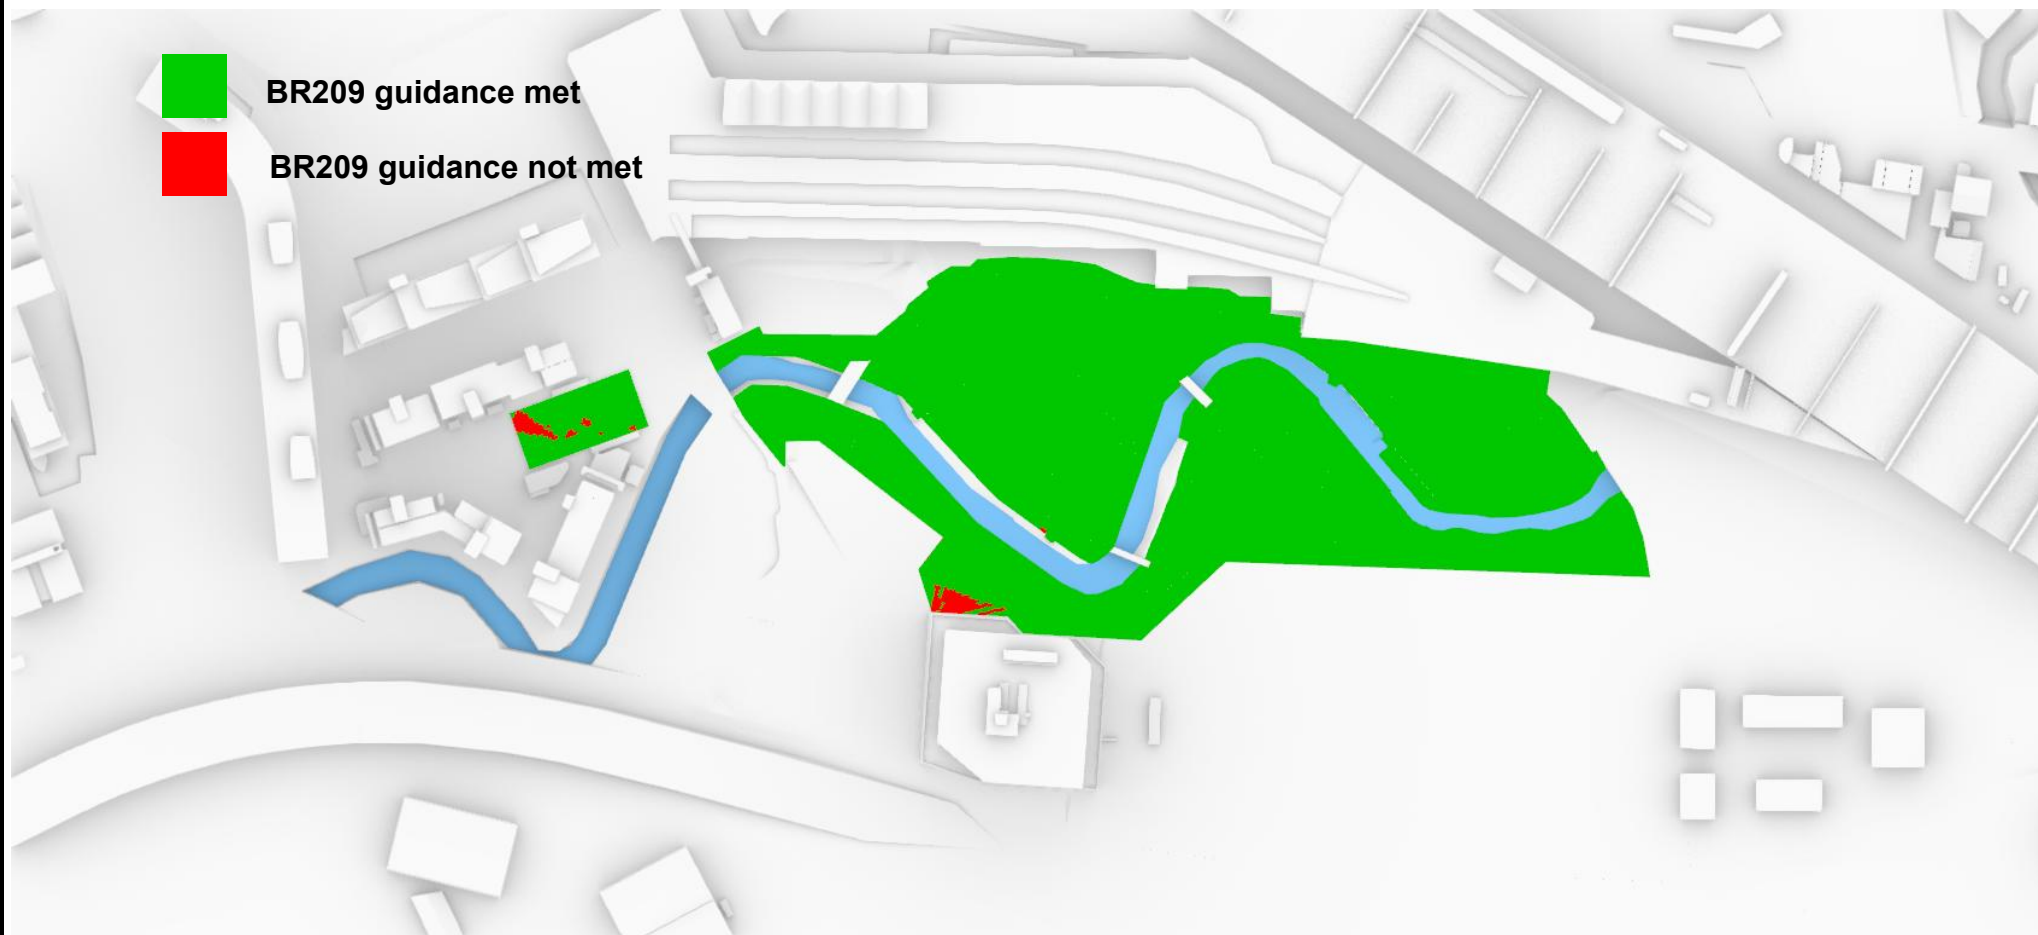


Figure:	13.7		
Title:	Proposed scenario amenity spaces BRE criteria		
Project:	Mayfield Phase 1a, Manchester		
Date:	20 March 2025	Scale:	NTS

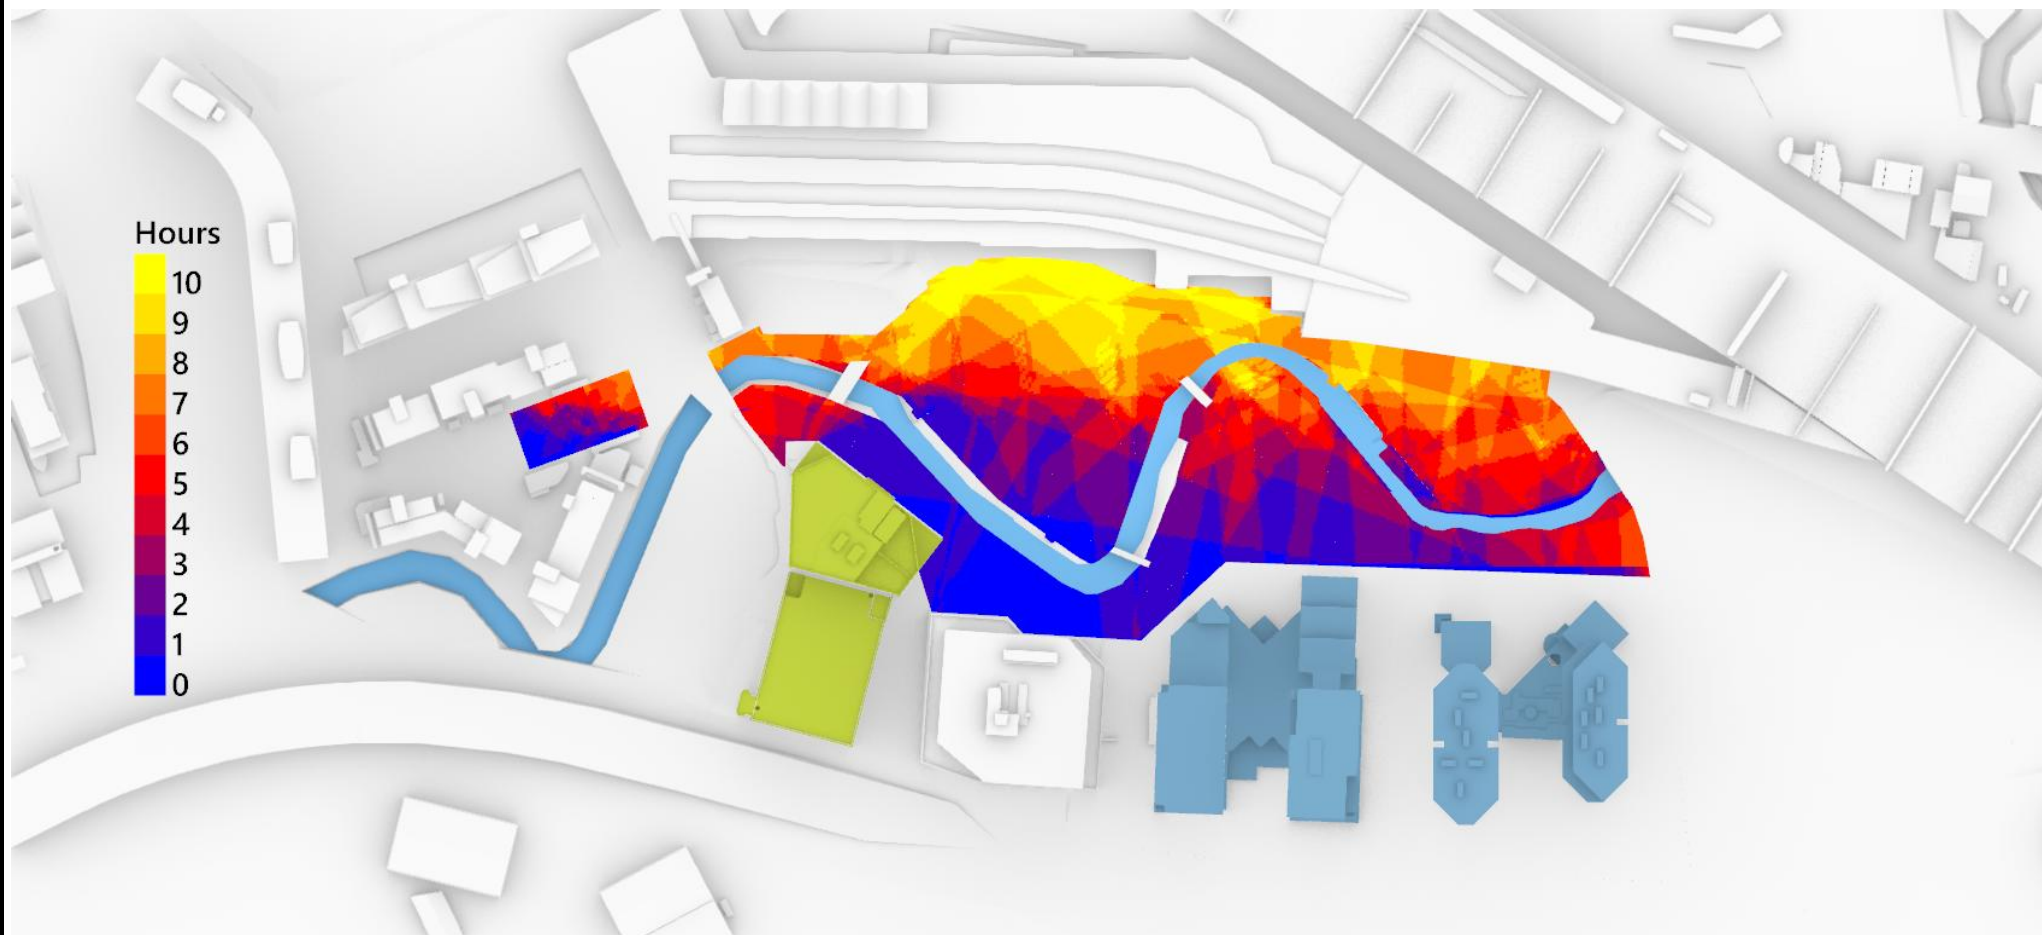


	Figure:	13.8		
	Title:	Cumulative scenario amenity spaces solar exposure		
	Project:	Mayfield Phase 1a, Manchester		
	Date:	20 March 2025	Scale:	NTS

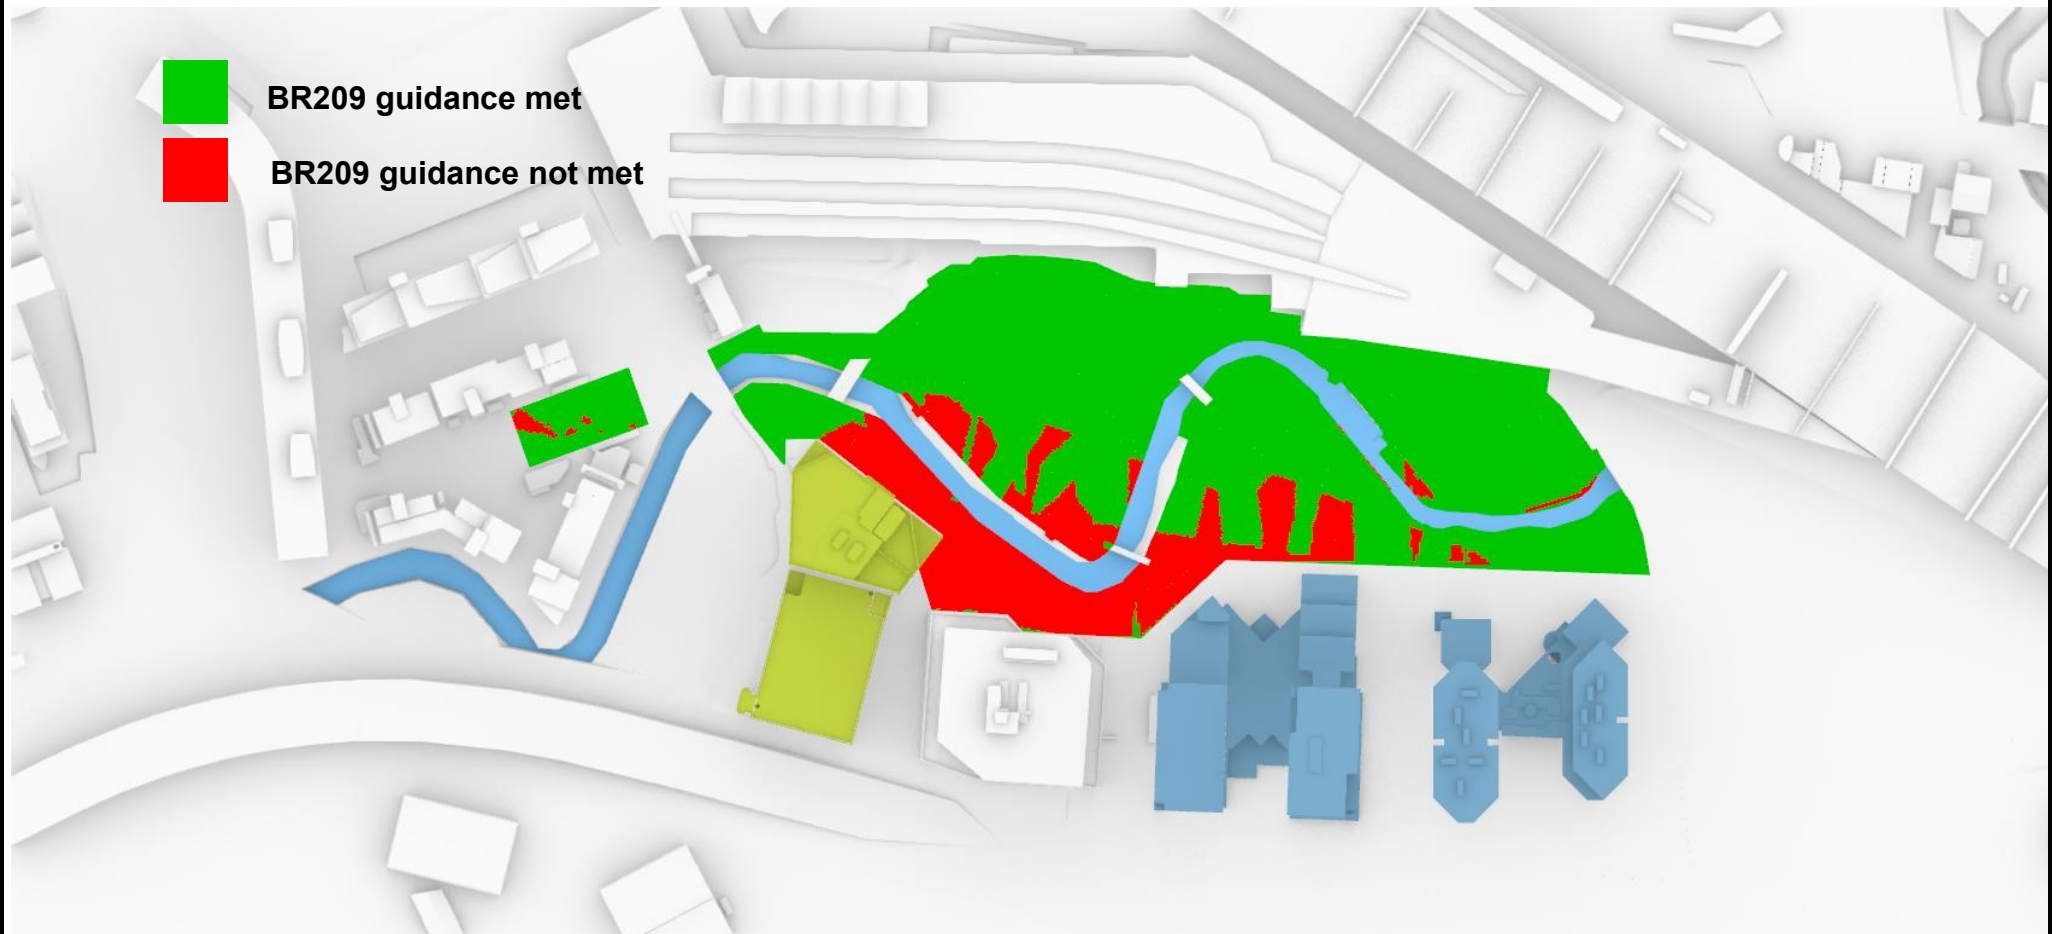


Figure:	13.9		
Title:	Cumulative scenario amenity spaces BRE criteria		
Project:	Mayfield Phase 1a, Manchester		
Date:	20 March 2025	Scale:	NTS