


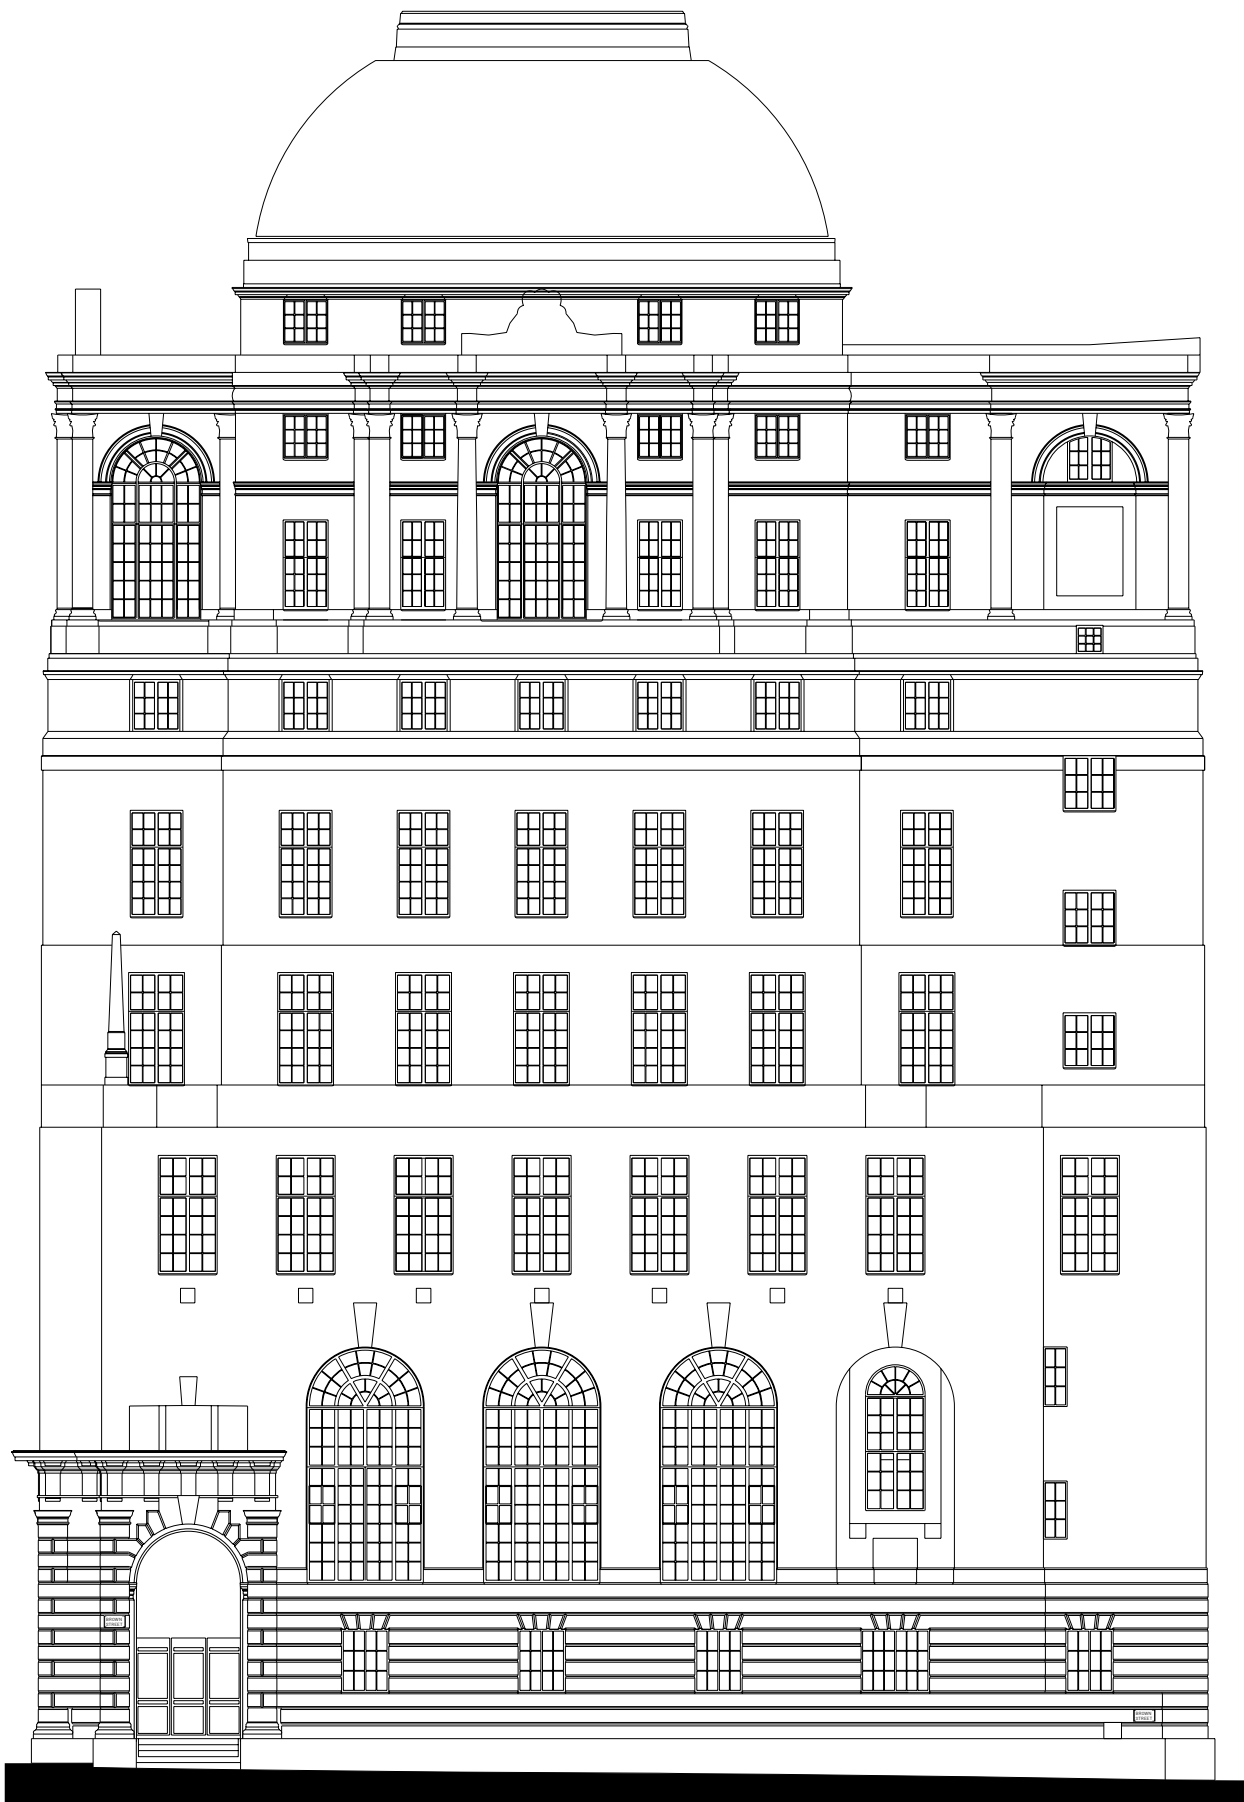

1 Existing Elevation
Scale: 1:200

REV	NOTE	DRN/CHK
-----	------	---------

HOTEL GOTHAM SECONDARY GLAZING		
-----------------------------------	--	--

Existing Elevation
Brown Street

PROJECT REF.	2112
DRWG NO.	E(200)
REVISION	
SCALE	1:100 @ A3
DATE 1st	Mar 26
DRAWN	GS

SK sketch E existing P proposed T tender C construction FI final issue

+44 161 236 0051
ARCHITECT@ATELIERMB.CO.UK

ATELIER.MB