Level 7 - Sunlight House

Number	Programme	Area
7.01	Offices	33 m²
7.02	Offices	16 m²
7.03	Offices	24 m²
7.04	Collaboration Area	23 m²
7.05	Amenity	49 m²
7.06	Amenity	23 m²
7.07	Meeting Rooms	22 m²
7.08	Meeting Rooms	24 m²
7.09	Collaboration Area	18 m²
7.10	Collaboration Area	37 m²
7.11	Open Plan Office Areas	71 m²
7.12	Open Plan Office Areas	158 m²
7.13	Meeting Rooms	39 m²
7.14	Open Plan Office Areas	59 m²
7.15	Collaboration Area	30 m²
7.16	Amenity	46 m²
7.17	MEP Services	7 m²
7.18	MEP Services	2 m²
7.19	Do Not Disturb Area	20 m²
7.20	Meeting Rooms	57 m²
7.21	Meeting Rooms	54 m²
7.22	Open Plan Office Areas	143 m²
7.23	Collaboration Area	19 m²
7.24	Open Plan Office Areas	37 m²
7.25	Collaboration Area	18 m²
7.26	Circulation	24 m²
7.27	Circulation	59 m²
7.28	Circulation	37 m²
7.29	Circulation	38 m²
7.30	Circulation	44 m²
7.31	Circulation	68 m²

CCTV Types:

CCTV Camera Fixed View of Door

Security Door Lock Types:

Access Control - Proximity Entry / Proximity Exit

Access Control - Proximity Entry / Push Button Exit

Access Control - Proximity and PIN Entry / Push Button Exit

Door Hold Open Alarm (Separate unit or Alarm of ACS)


Key Entry / Thumb-turn Exit

Digital Door Lock

Other Accessories:

Video Intercom

Video Intercom Receiver

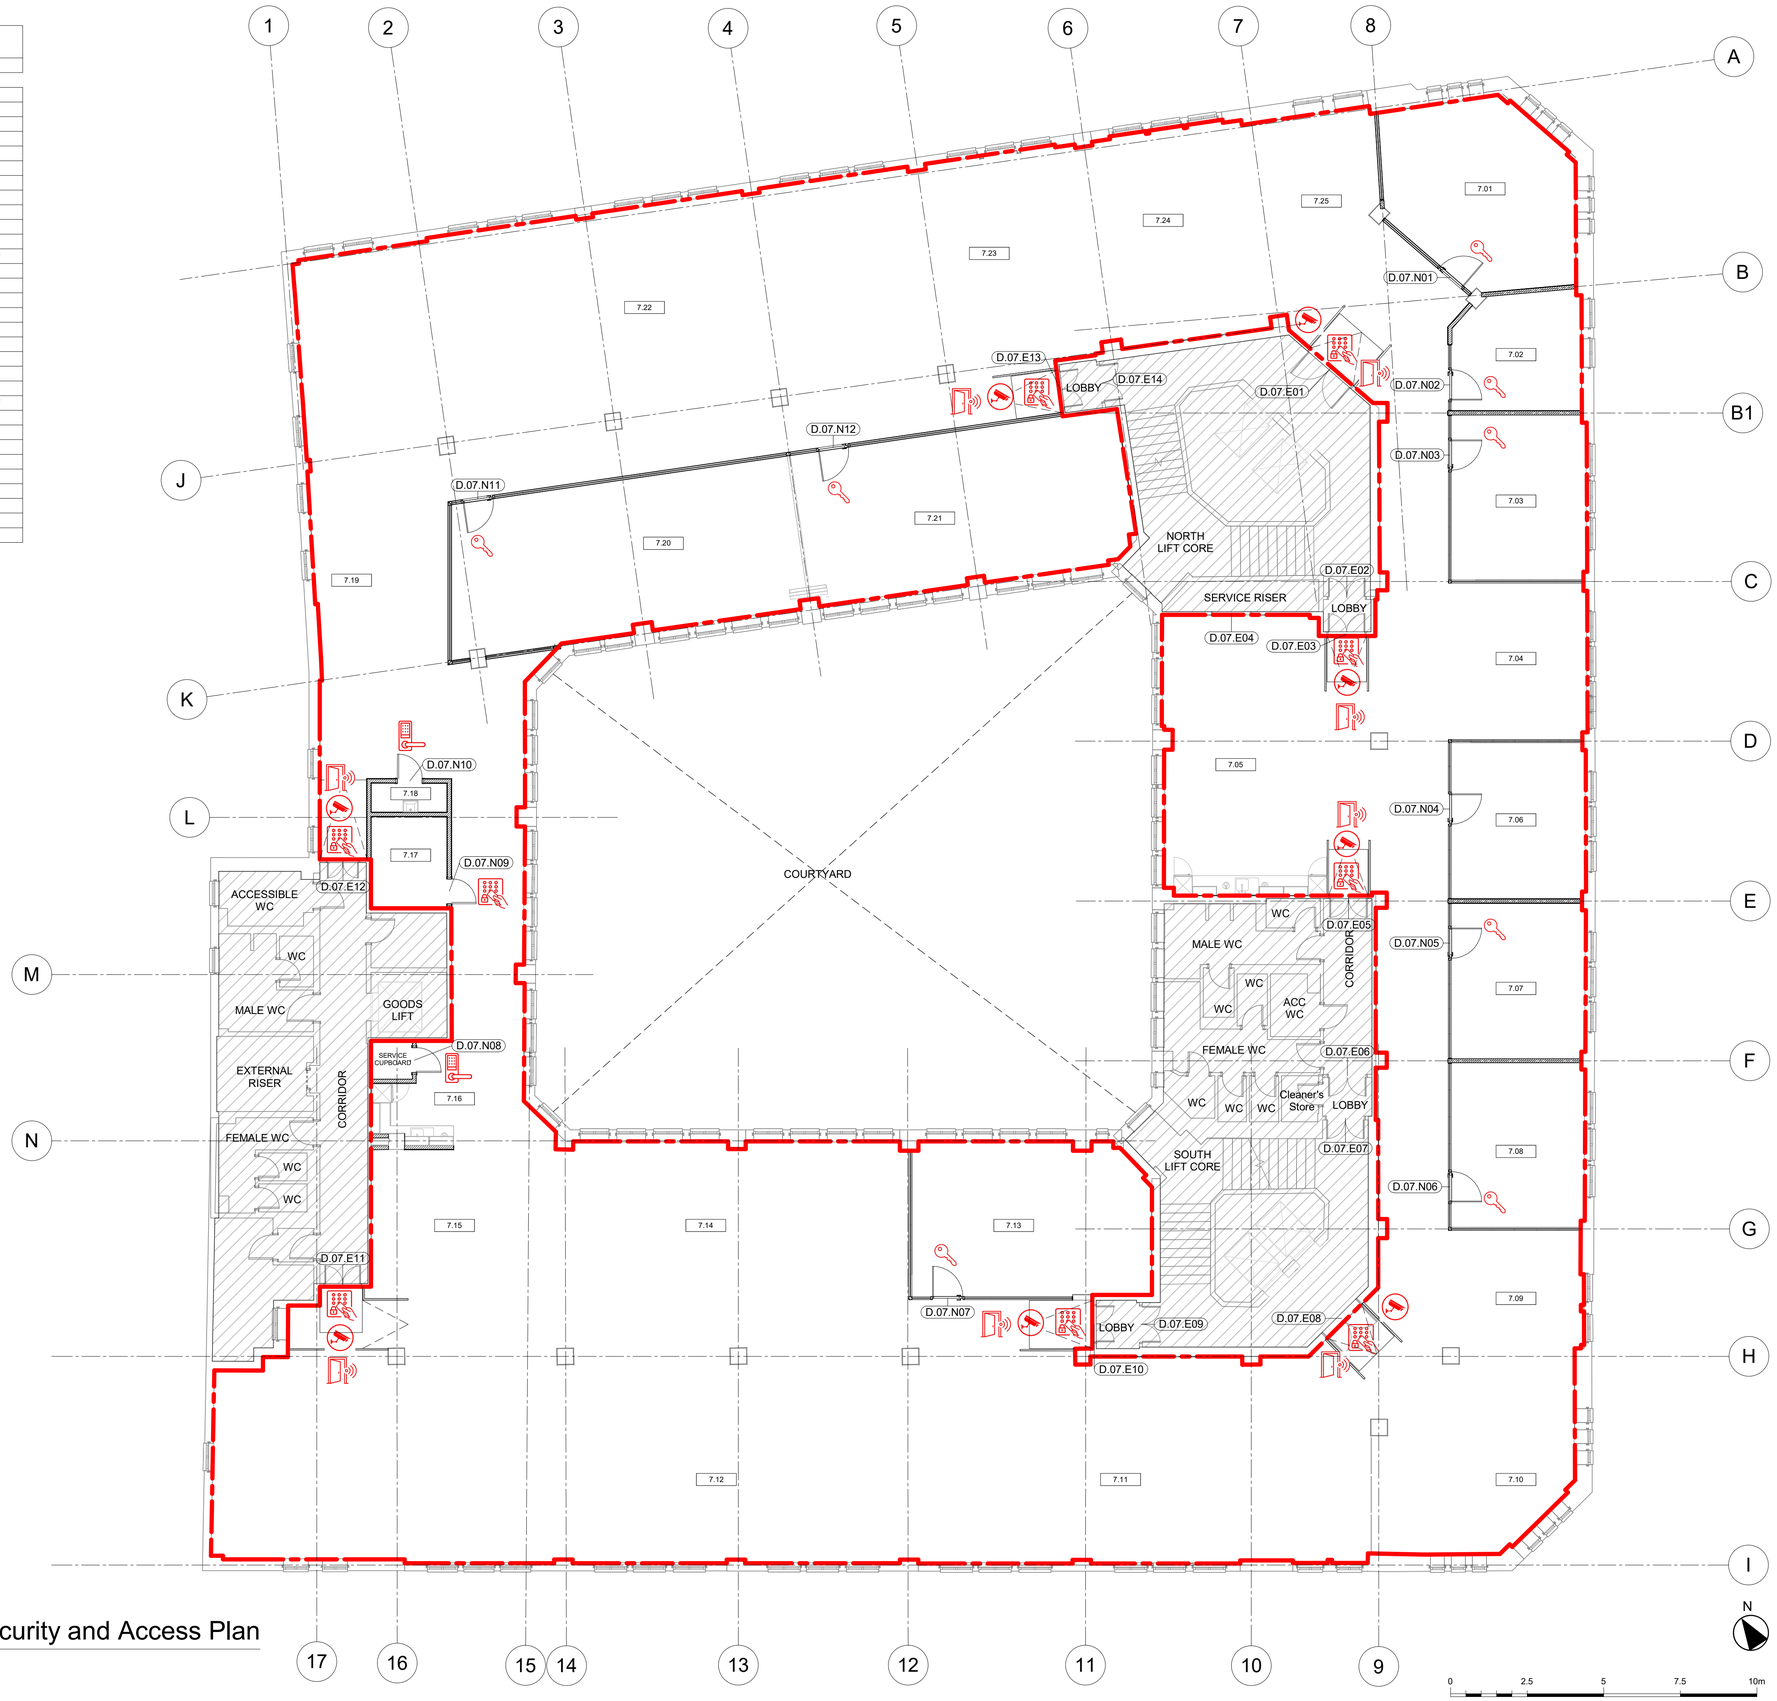

1 Level 07 - Proposed Security and Access Plan
1 : 100

NOTES:

This drawing is produced for use in this project only and may not be used for any other purpose. Arcadis (UK) accept no liability for the use of this drawing other than the purpose for which it was intended in connection with this project as recorded on the title block fields 'Purpose of Issue' and 'File Status Code'.
This drawing may not be reproduced in any form without prior written agreement.

RESPONSIBILITY IS NOT ACCEPTED FOR OTHERS SCALING DIRECTLY FROM THIS DRAWING. DO NOT SCALE FROM THIS DRAWING, USE WRITTEN DIMENSIONS ONLY.

Existing building information based on measured survey data which is included within the Appendices of end of Stage Reports – Contractor to undertaken localised checks following strip-out for technical design and coordination, in conjunction with review of Landlord O&M Information.

Note: Access Control updated to align with door positions

Rev	Date	Description	Prod.	Chk.	Rvd.	App.
L02	13/03/26	LBC Submission	CC/MD	GR	JO	LC
L01	03/12/25	LBC Submission	SC/JB	JO	LC	GH/KP

Client:
Government Property Agency

ARCADIS
Registered office: 80 Fenchurch Street, London EC3M 4BT
Coordinating office: 80 Fenchurch Street, London EC3M 4BT
www.arcadis.com

Project:
Sunlight House - Floors 7 and 8

Site
Sunlight House, Little Quay Street, Manchester M3 3HP

Drawing Title:
Level 07 - Proposed Security and Access Plan

Designed: ARCADIS	Signed: ARCADIS	Date: 13MAR26
Drawn: CC/MD	Signed: CC/MD	Date: 13MAR26
Checked: GR	Signed: GR	Date: 13MAR26
Reviewed: JO	Signed: JO	Date: 13MAR26
Approved: LC	Signed: LC	Date: 13MAR26

Design Stage: Listed Building Consent

Original Size: A1	Grid:	Datum:
Suitability Code: A3	Scale: As indicated	Project Number: 30279810

Suitability Description: **OFFICIAL-SENSITIVE**

Listed Building Consent Submission

Drawing Number: 30279810-ARC-MAN-07-DR-AR-O8001
Revision: L02

100mm on Original

Print Date: 13/03/2026 2:25:39 pm

© Copyright reserved