

General Notes


The Architect shall have no responsibility for any use made of this document other than for that which it was prepared and issued.

All dimensions should be checked on site. Do not scale from this drawing

To be read in conjunction with all other Consultant's drawings.

The Architect to be immediately notified of any discrepancies.

Copyright on this drawing retained by the Architect.

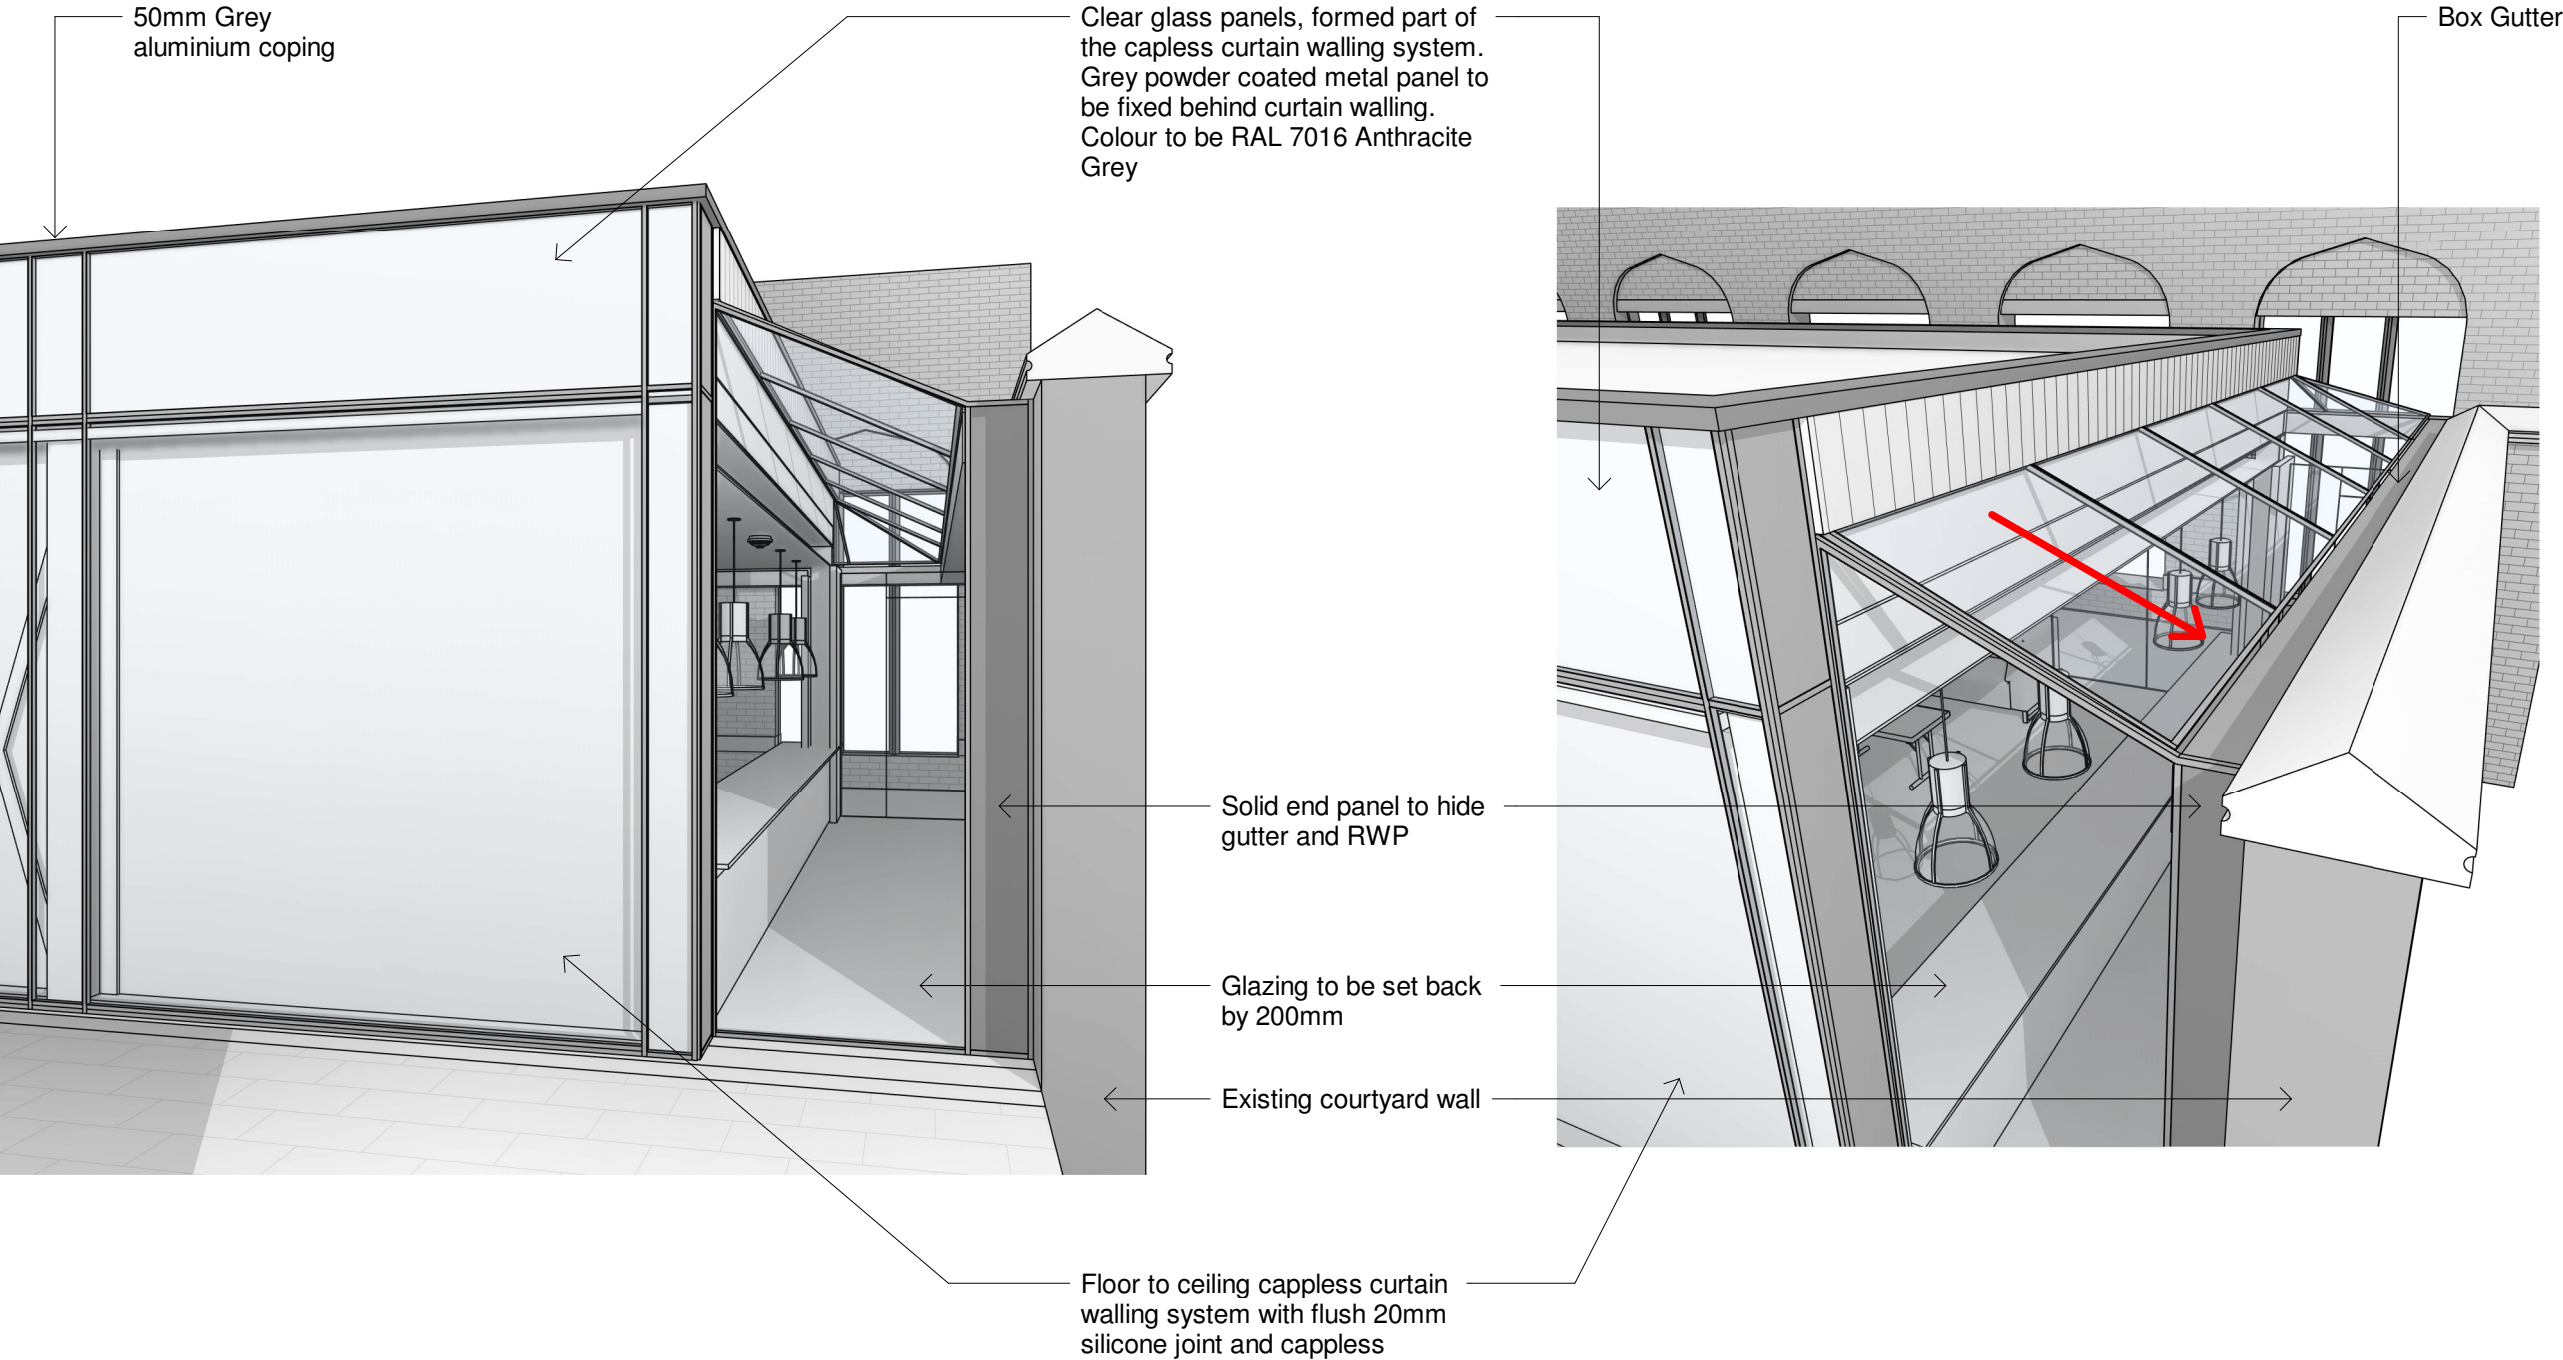

1 East Glass Roof - Front View

2 East Glass Roof - Top View

P2 02/04/26 AK SH Amended Elevation
P1 10/09/25 SA SH Initial Issue
No. Date Dwn Chk App Revision or reason for issue

Client
BRITISH MUSLIM HERITAGE
CENTRE

createitstudios
... leave an impression
Create It Studios (NW) Ltd
3 Stevenson Square,
Manchester
M1 1DN
info@createitstudios.co.uk

Project Title
British Muslim Heritage Centre

Scale / North Point

Drawing Title
3D Views - East Side

Drawing Number	A1299(02)AP012	Revision	P2
Drawing Status	Preliminary		