

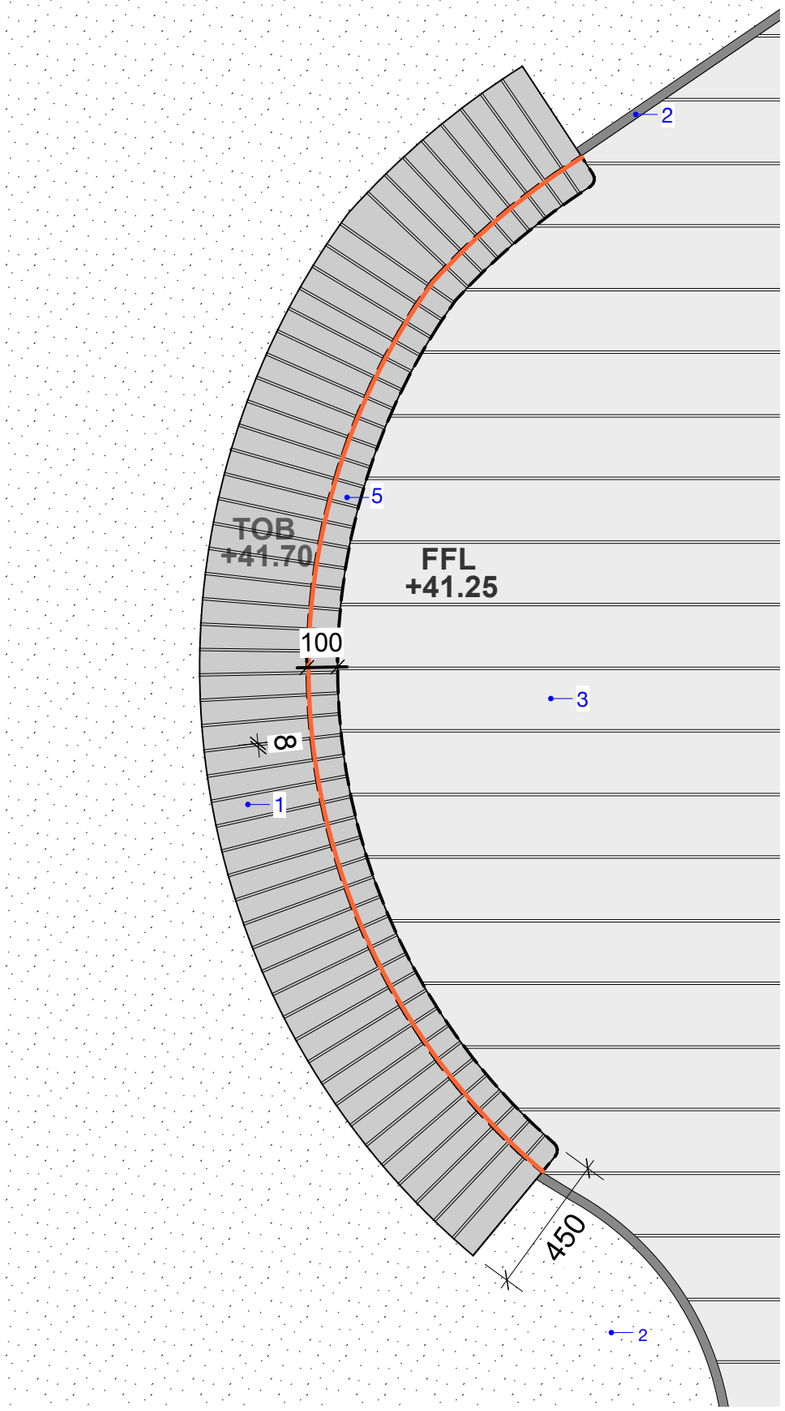



Bespoke Typical Bench Detail B1.a Plan 1:20 @ A3

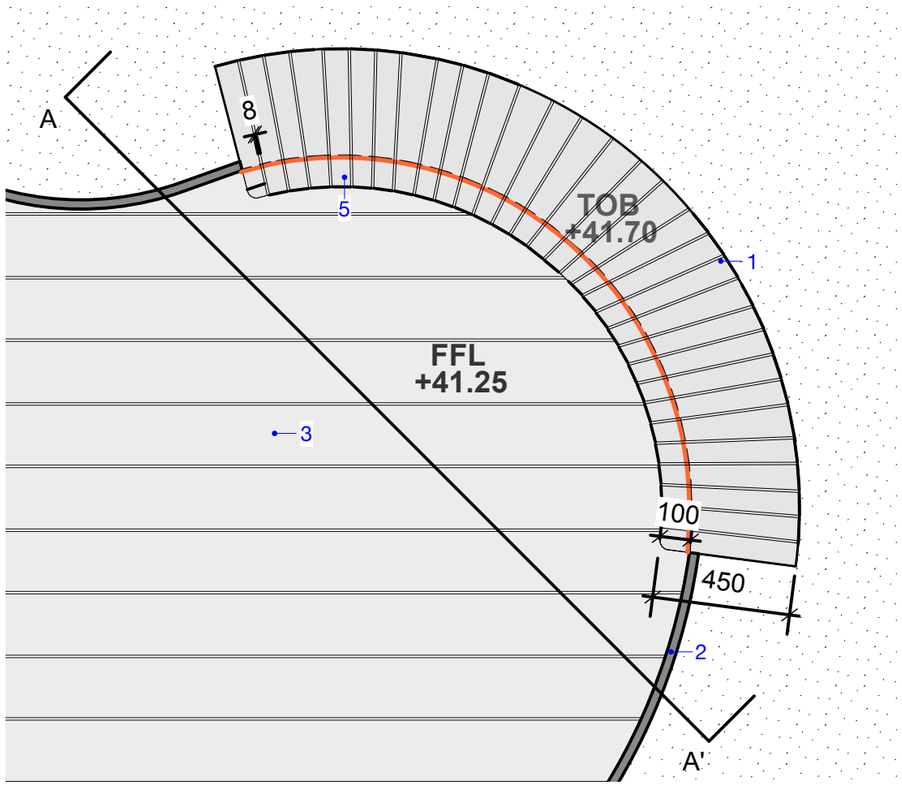

Bespoke Bench Detail B1.b Plan 1:20 @ A3

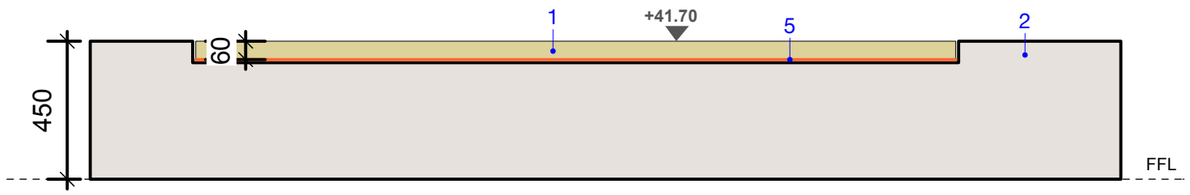

Bespoke Bench Detail B1.b Section A 1:20 @ A3

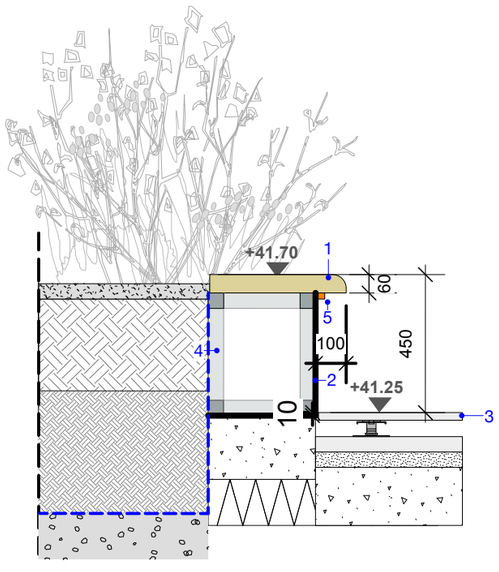

Bespoke Bench B1.a/B1.b Detail Section 1:20 @ A3

KEY

1.Timber FSC hardwood seat. Slatted timber top tapered with consistent 8m joint between slats. Size: Varies as per drawing (L) x 450mm (D) Seat frame: Aluminium steel. Refer to specification clause Q50/221A.

2. Staple Planter Edge with Velox System by Logic Ltd or equal and approved. Size: H 450mm above FFL x W varies x L varies; Galvanised steel and powder coated; Colour: RAL 7016 with 30% gloss. Refer to specification Q50/122 for details.


3. Enhanced Grain non-combustible composite decking by Millboard or equal and approved; Size: 176 x 3600 x 32mm; Colour: Limed oak. Refer to specification clause Q55/110 for details.

4. Metal frame support to seat. Metal to metal fixing to manufactures details. Refer to specification clause Q50/221.

5. Aluminium recesssed led channel stripe lights. Aluminium material, recessed fixed to seating overhang. To be fully waterproofed. Power supply required. Electricity connection to engineers details. Refer to specification clause Q50/221A.

© THIS DRAWING IS COPYRIGHT PROTECTED AND MAY NOT BE REPRODUCED IN WHOLE OR PART WITHOUT WRITTEN AUTHORITY FROM THE OWNER.

NOTES:
1. Do not scale from this drawing.
2. Always work to noted dimensions.
3. All dimensions are in millimetres unless otherwise stated.
4. All setting out, levels and dimensions to be agreed on site.
5. The dimensions of all materials must be checked on site before being laid out.
6. This drawing must be read with the relevant specification clauses and detail drawings.
7. Order of construction and setting out to be agreed on site.

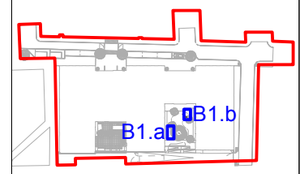

Design Intent Only

Foundations and loading requirement to engineers details. Subject to aproval of manufactures drawings, all measurements to be checked on site prior to ordering and fabrication.

Revision	Date	Description	Drawn	Apprvd.
C01	26/02/26	Full Construction Issue	EK	RM
P02	04/02/26	Updated to comments	EK	YH
P01	02/02/26	First Issue	EK	YH

Planit I.E. Limited
Manchester | London | Liverpool | Leeds | Standish
E: info@planit-ie.com W: planit-ie.com

MANCHESTER
2 Back Grafton St
Altrincham
WA14 1DY
T:0161 928 9281

Client	IQ Student Accommodation
Project	Chandos House, Manchester
Drg Title	B1a and B1b Bespoke Seat Details

Created on	Created by	Approved by
07-11-25	SY	RM

Scale	Size	Workstage
1:20	A3	STAGE 5

Drg No.	Suitability	Revision
63073-PLA-ZZ-ZZ-DR-L-7019	S4	C01

© Planit I.E. Limited