




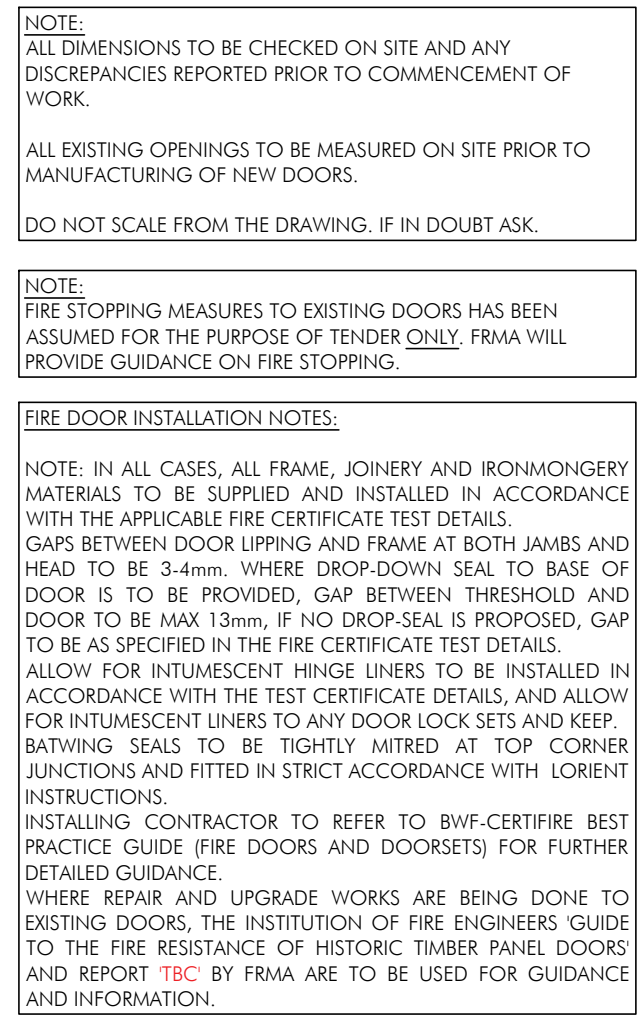

DOOR TYPE A: BEDROOM 101
DOOR No. 1D.01 / TOTAL No. OF DOORS = 1

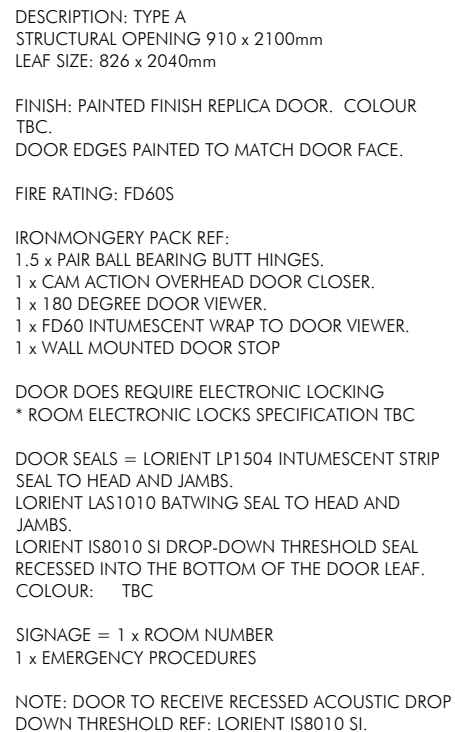

DOOR TYPE A
BEDROOM DOOR CORRIDOR SIDE
SCALE 1:20

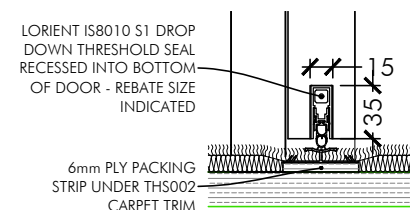

DOOR TYPE A
THRESHOLD DETAIL

MAX GAP BETWEEN
BOTTOM OF DOOR AND
FLOOR FINISHES 6mm

RSB DRAWN	DRAWN REVISION	DEC 25 DATE	PC VER
TENDER ISSUE	 <p>ALLISON PIKE</p> <p>ARCHITECTS & DESIGNERS</p>		
	<p>7 Buxton Road West, Disley, Stockport, Cheshire, SK12 2AE. Website: www.allisonpike.com</p> <p>Telephone: 01663 762000 Facsimile: 01663 766772 Email: studio@allisonpike.com</p>		
	© Allison Pike Partnership Limited.		
	<p>PROJECT</p> <p>INNKEEPERS COLLECTION 1-3 YORK STREET (BROWNS) MANCHESTER</p>		
	<p>TITLE</p> <p>DOOR TYPE A SCHEDULE AND DETAILS</p>		
<p>SCALE</p> <p>1:20, AND 1:5 @ A3</p>			
JOB No	DRAWING No	REV	
MAB46	AZ61	/	