



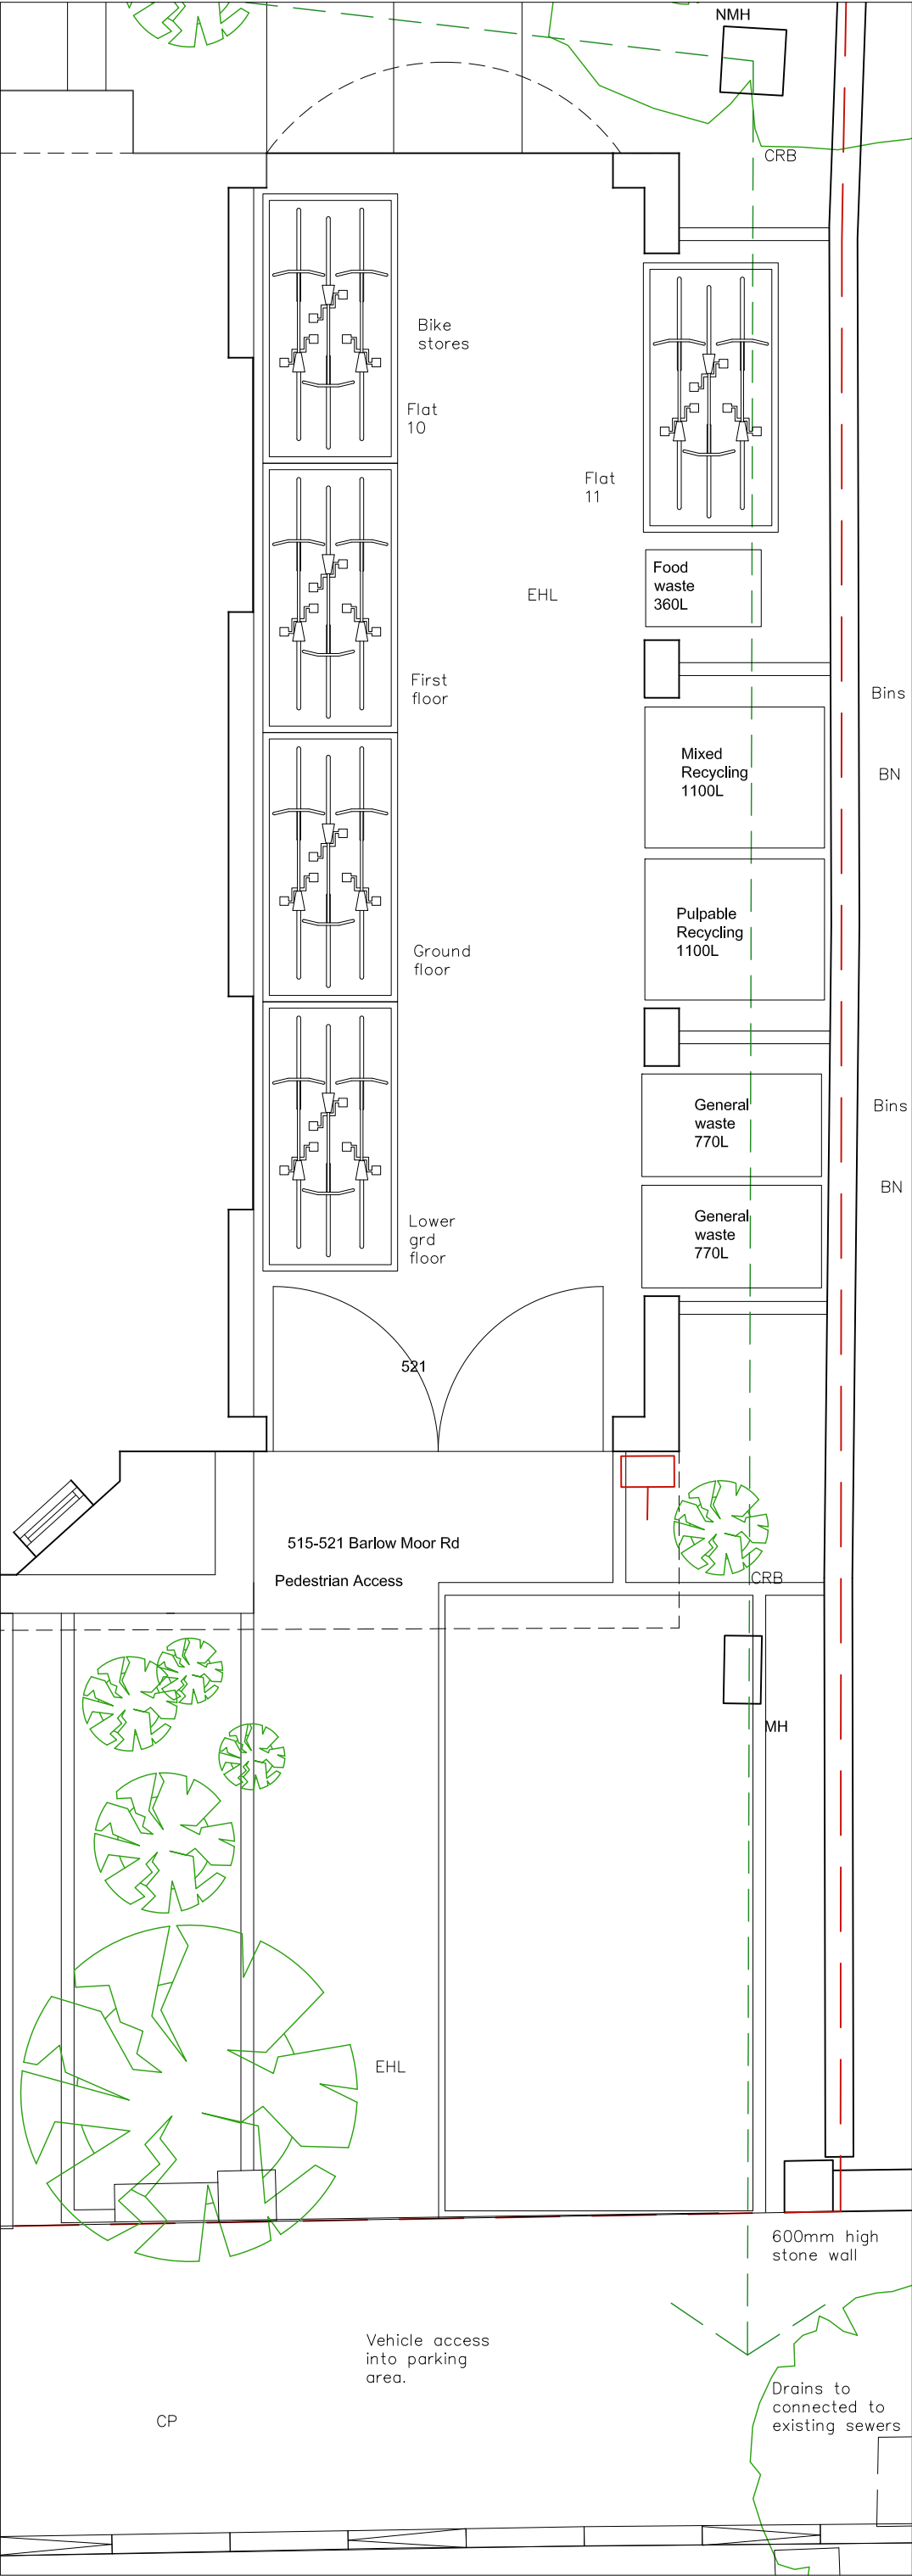

Proposed bin store details for the apartments. 1 : 50

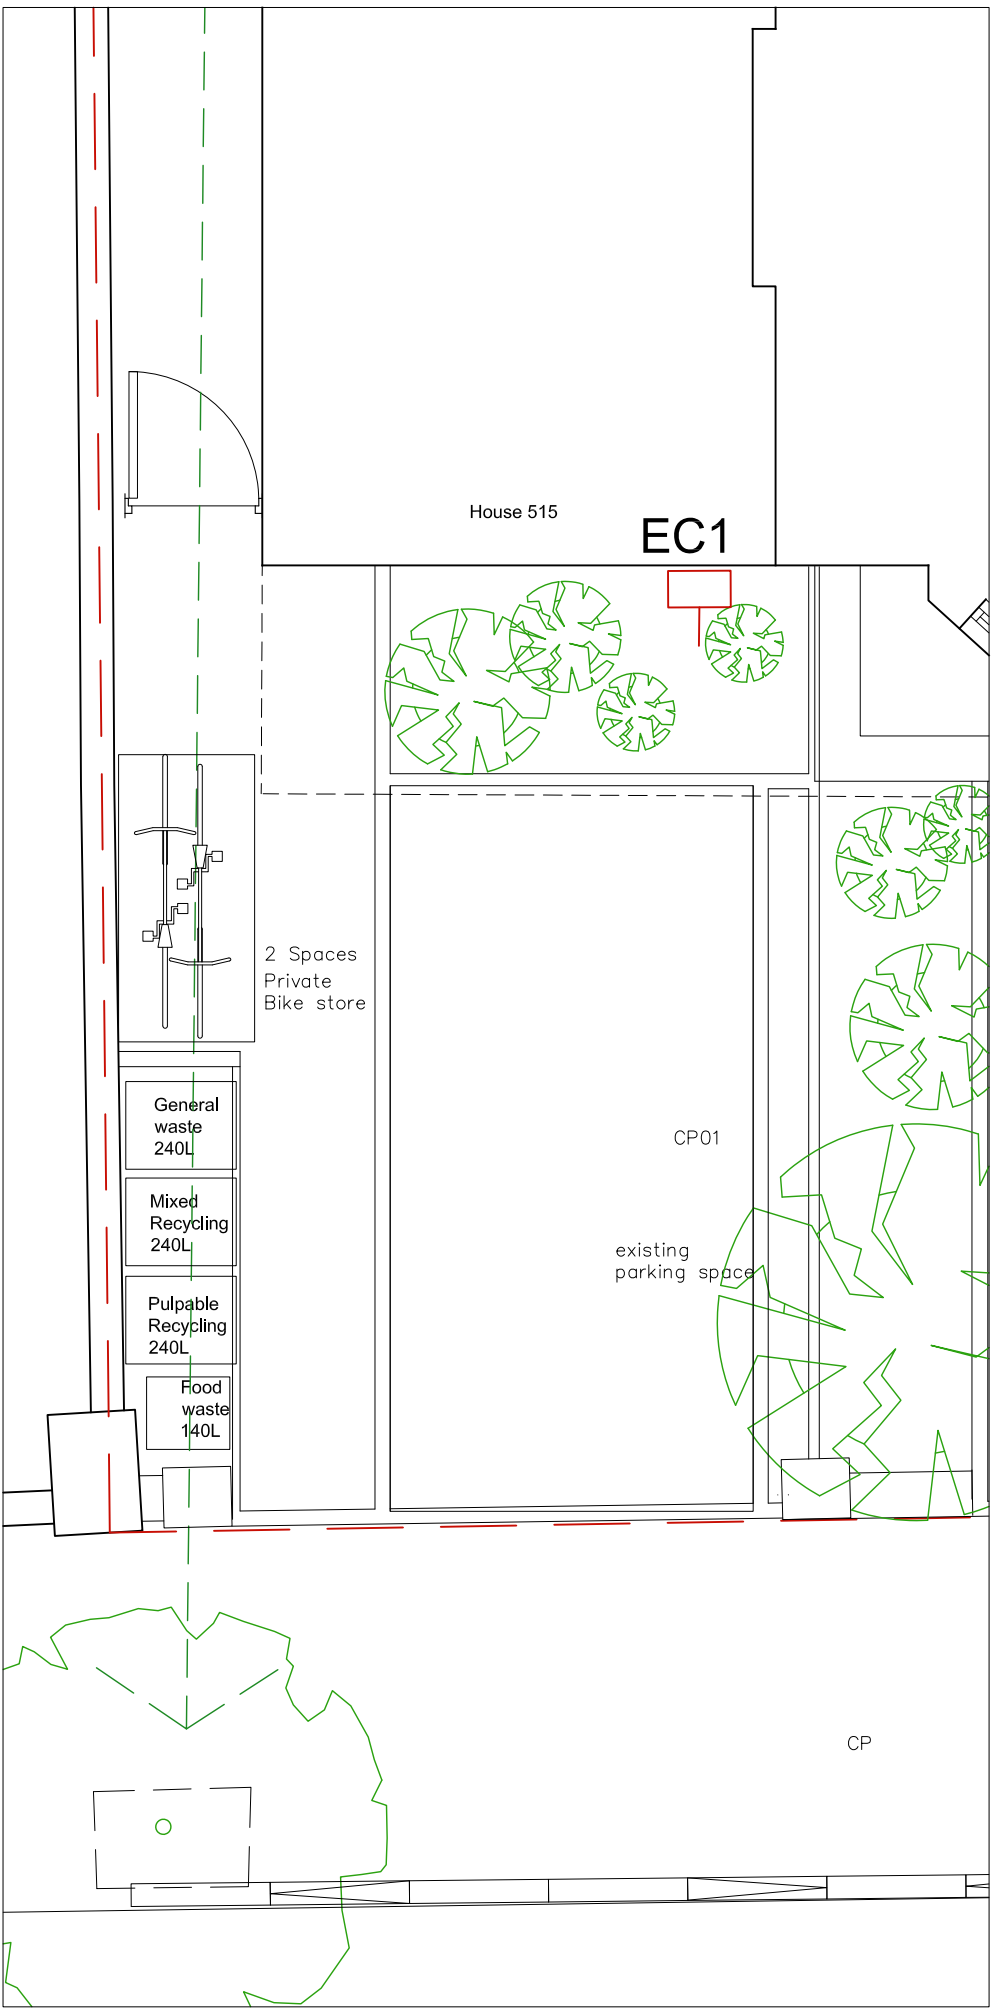

House 515 - Proposed bike and bin store details. 1 : 50

PROJECT				515 to 521 Barlow Moor rd. Chorlton			
SCALE				1 : 50 @ A3			
DWG No.				CLIENT			
149-PL- AD1 revE				David Woolf			
CONTRACT NO:				DRAWING TITLE			
149				Bike shed and Bin store details.			
ISSUED	08/06/20		-	sj simon james arq ltd/architects UK: 120 Grosvenor st, All Saints, Manchester, M1 7HL Spain: Enrique Larreta 1, 4b, Chamartin, Madrid, 28036			
	11/11/20		a				
	28/11/20		b				
	14/12/20		c				
	12/05/21		d				
	28/05/21		e				