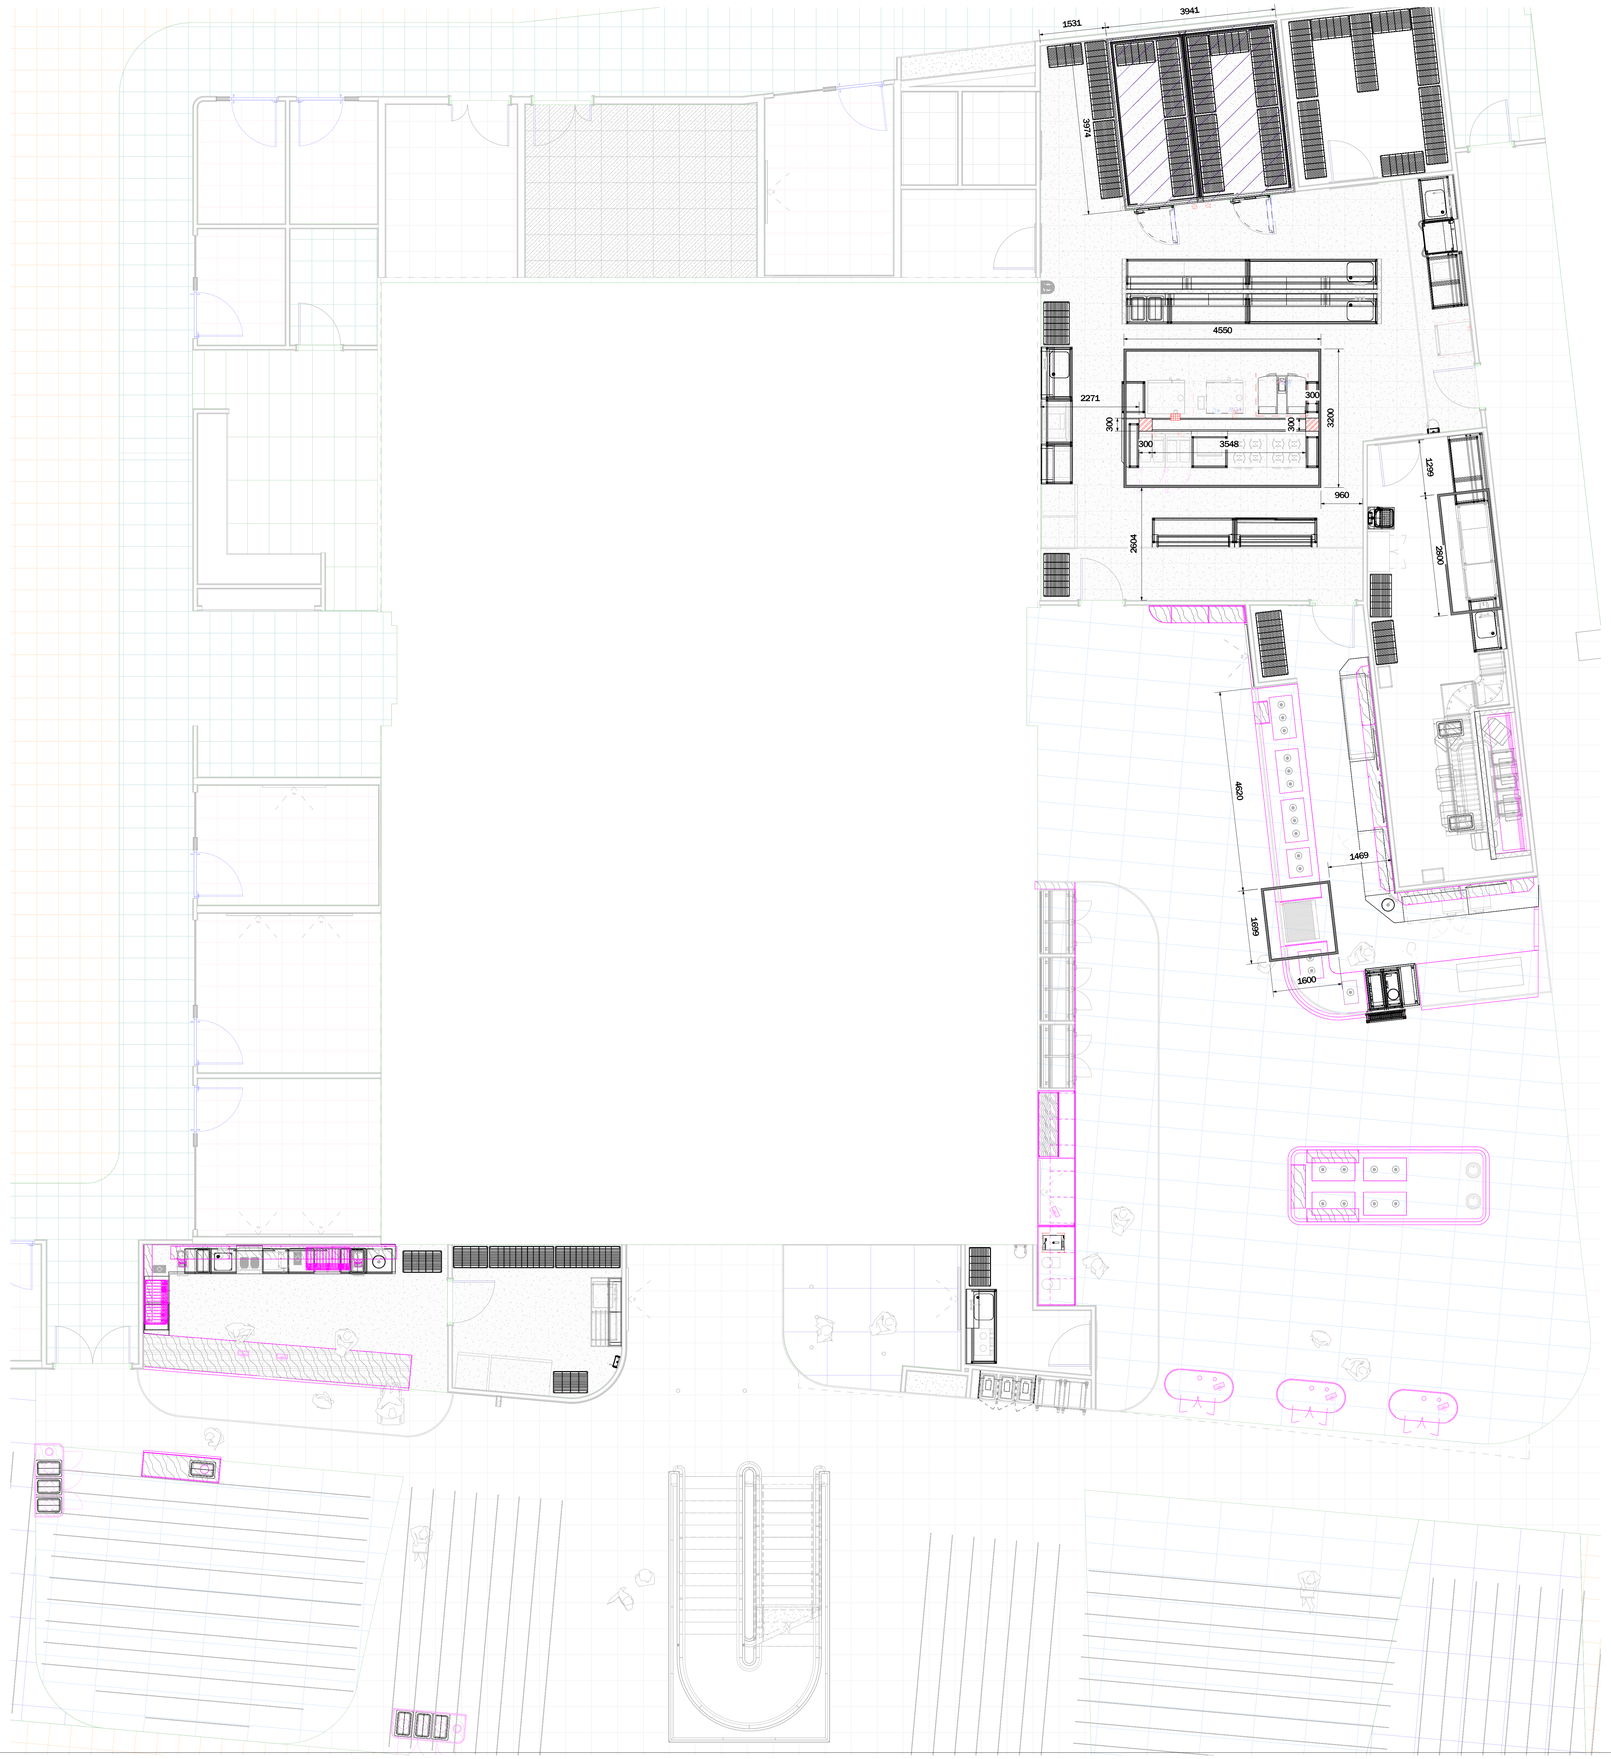


## HIGH LEVEL BUILDERS WORK DETAILS

| | |
|---|---|
| | CEILING CLEARANCE HATCH FOR SERVICE DROPPER / RISER |
| REFER TO DRAWING TBC | CEILING CLEARANCE FOR CANOPY |
| REFER TO DRAWING TBC | CEILING CLEARANCE FOR COLD ROOM |
| | SURFACE MOUNTED PIPE DROPS |

| REV. | DATE | DESCRIPTION | BY |
|---|---|---|---|
| P01 | 12/12/25 | FIRST ISSUE | JC |

PROJECT

**BNYM**

TITLE

**Level 06**

High Level Builders Works

-

C&C Catering Equipment Ltd
Quarry Buildings, Hill Road
Eccleston, Chester CH4 9HQ
TEL: 01244 625170
ca@cateringequipment.com
www.cateringequipment.com

| | | | |
|---|---|---|---|
| JOB NO. | 6577 | DATE | 12/12/25 |
| DESIGNER | JC | CHECKER | JPM |
| SCALE | 1 : 50 | SHEET SIZE | A0 |

| DRAWING NO. | REVISION |
|---|---|
| BNYM-CCC-ZZ-06-DR-CA-000005 | P01 |

DRAWING BASED ON

| ARCHITECT DRAWING NO. | REVISION |
|---|---|
| BNYM-TPB-ZZ-06-DR-ID-201001 | C01 |
| CONSULTANT DRAWING NO. | REVISION |
| BNYM-RDA-XX-06-DR-CA-106000 | C01 |

DRAWING STATUS

**FOR APPROVAL**