REFERENCE DRAWINGS:

ARCHITECTURAL:

ORIGINATOR:	REF NAME:	REVISION:
PDP/A/SB	NSE-PDP-CM-EZ-M0-A-001088	P06

STRUCTURAL:

ORIGINATOR:	REF NAME:	REVISION:
BH	NSE-BHC-CM-ZZ-M3-S-001000	P10

POINT CLOUD:

ORIGINATOR:	REF NAME:	REVISION:
N/A	N/A	00

FIRE STRATEGY:

ORIGINATOR:	REF NAME:	REVISION:
PDP/A/SB	N/A	00

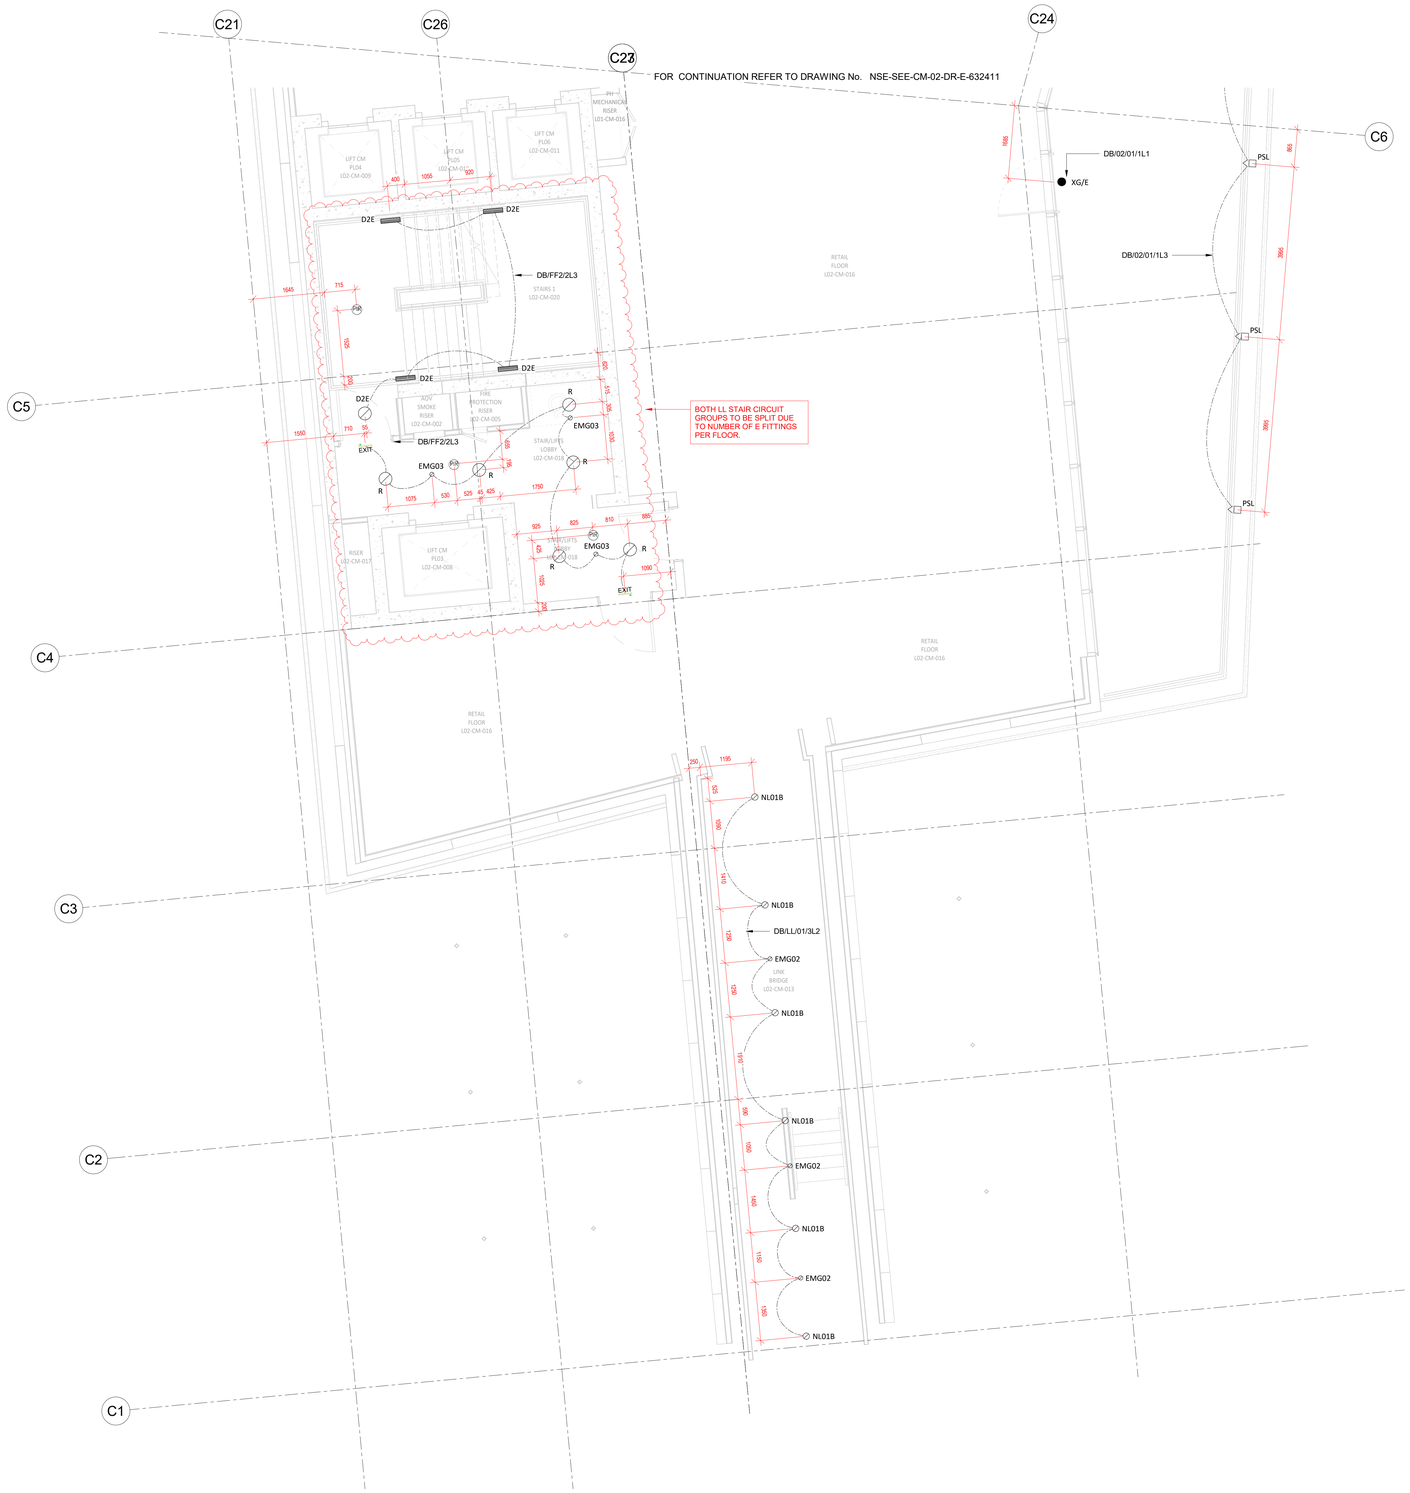

© THIS DRAWING IS CONFIDENTIAL AND MAY NOT BE USED, COPIED OR DISCLOSED TO ANYONE WITHOUT PERMISSION OF SES (ENGINEERING SERVICES)

DO NOT SCALE OFF THIS DRAWING

DRAWING STAGE DEFINITIONS (BSRIA BG6/2014)

STAGE 2	CONCEPT
STAGE 3B	DEVELOPED DESIGN
STAGE 4A	TECHNICAL DESIGN
STAGE 4B	COORDINATED WORKING
STAGE 5	INSTALLATION DRAWING/RECORD

For full definitions refer to BSRIA BG6/2014 Table 1

KEY PLAN

LEGEND

- LIGHT SWITCH 'Zg' DENOTES 2 GANG
- 2 WAY LIGHT SWITCH
- DIMMER LIGHT SWITCH
- INTERMEDIATE LIGHT SWITCH
- KEY SWITCH
- PULL CORD SWITCH
- PIR PASSIVE INFRARED DETECTOR
- DOWNLIGHT - WALL MOUNTED
- RECESSED ROUND LIGHT - CEILING MOUNTED
- EMERGENCY LIGHT - CEILING MOUNTED
- STEP LIGHT
- RECESSED RECTANGULAR LIGHT - CEILING MOUNTED
- LCM LIGHTING CONTROL MODULE
- EXIT EMERGENCY EXIT SIGNAGE
- SP 6 BUTTON SCENE PLATE
- 10 WAY METAL CLAD DISTRIBUTION BOARD C/W RECESSING KIT

PLEASE REFER TO THE LIGHTING SCHEDULE FOR DETAILS ON LIGHTING FIXTURES

SUGGESTION TO INTEGRATE EM'S INTO TYPE R AND TYPE S2 FITTINGS - NO CHANGES MADE AS PER SES INSTRUCTION

Rev	Drn	Ch'd	Date	Description
C01	SB	BW	18/06/25	ISSUED FOR CONSTRUCTION
P03	SB	BW	23/05/25	S3 SUITABLE FOR REVIEW & COMMENT - UPDATED INLINE WITH DESIGN TEAM COMMENTS
P02	SB	BW	05/03/25	STAGE 4ii FOR COMMENT
P01	SB	BW	27/01/25	S3 SUITABLE FOR REVIEW & COMMENT

Scale: As indicated

Original Size: A0

Status: A5 - AUTHORISATION AS STAGE COMPLETE

Client

Project: COMMERCIAL BUILDING

Title: COMMERCIAL BLOCK LIGHTING LAYOUT LEVEL 02 SOUTH

Drawing No.: NSE-SEE-CM-02-DR-E-632421

Revision: C01

SES (Engineering Services) Ltd
Think Park
Building Three
Mosley Road
Trafford Park
Manchester
M17 1FQ
(T) 0161 945 5589
(W) www.ses-ltd.co.uk

SES ENGINEERING SERVICES