
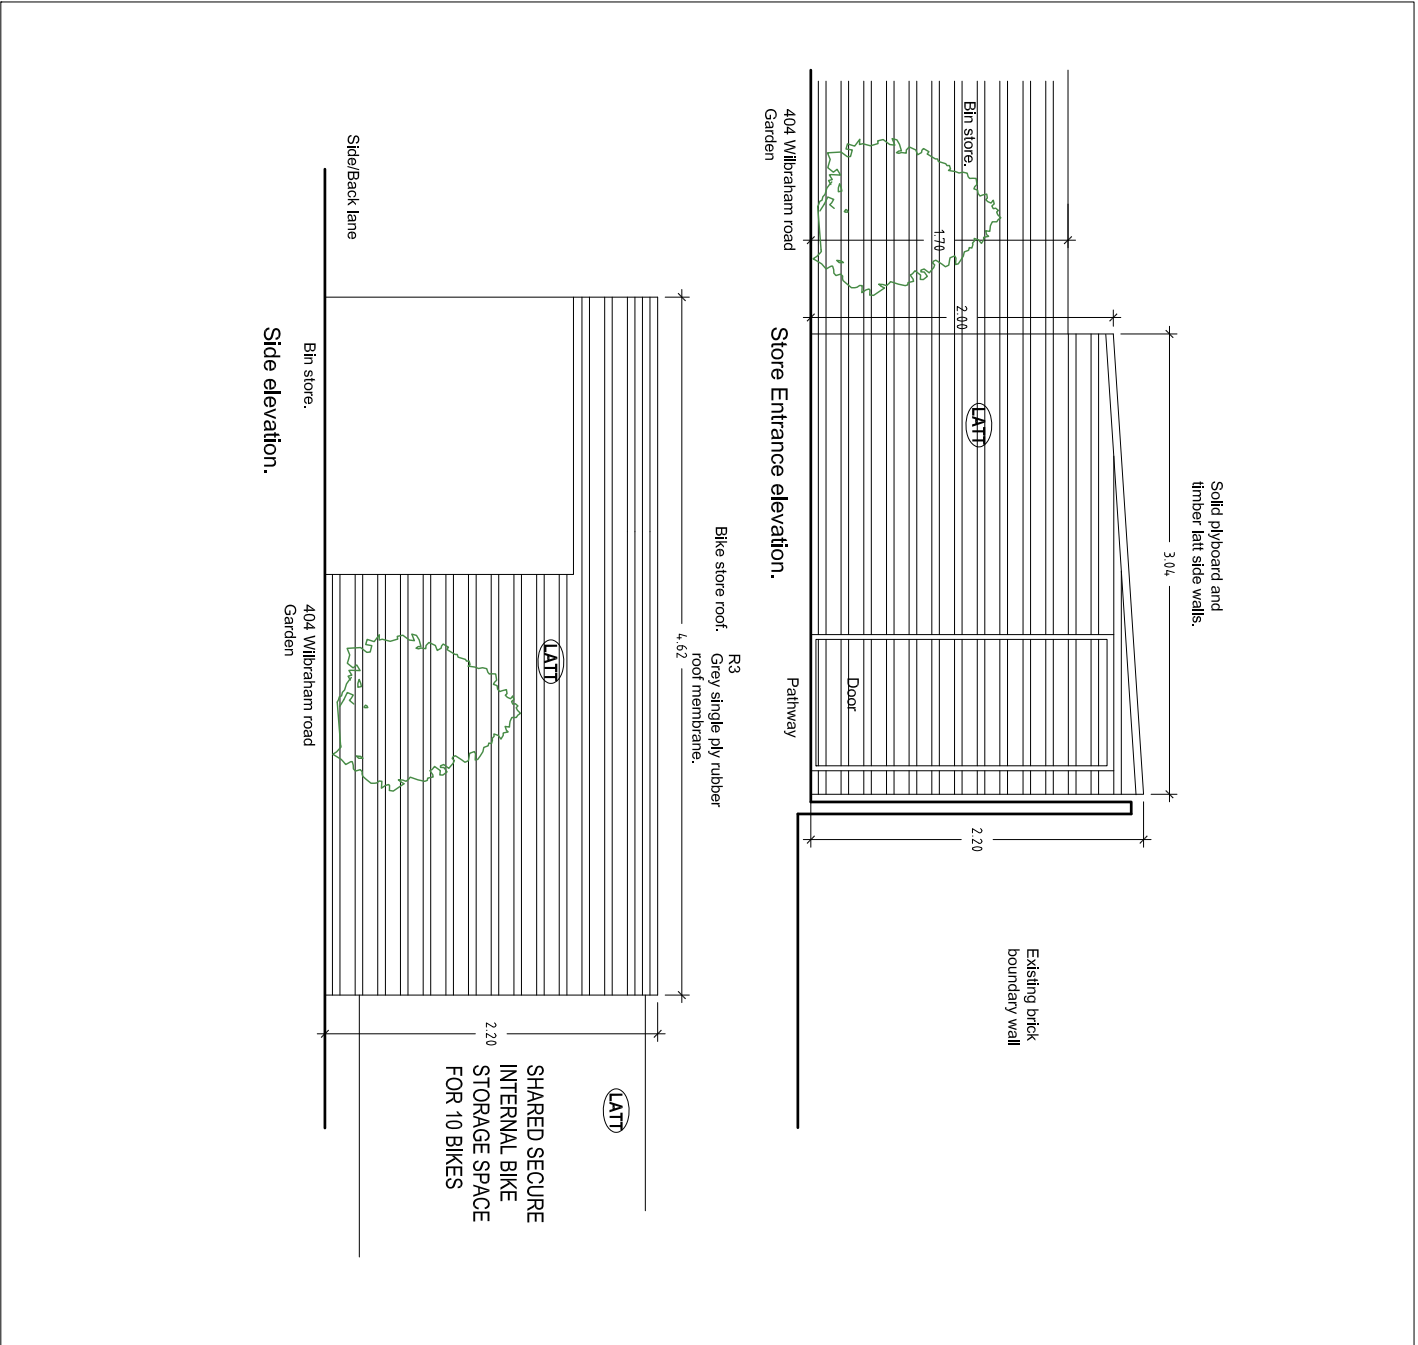


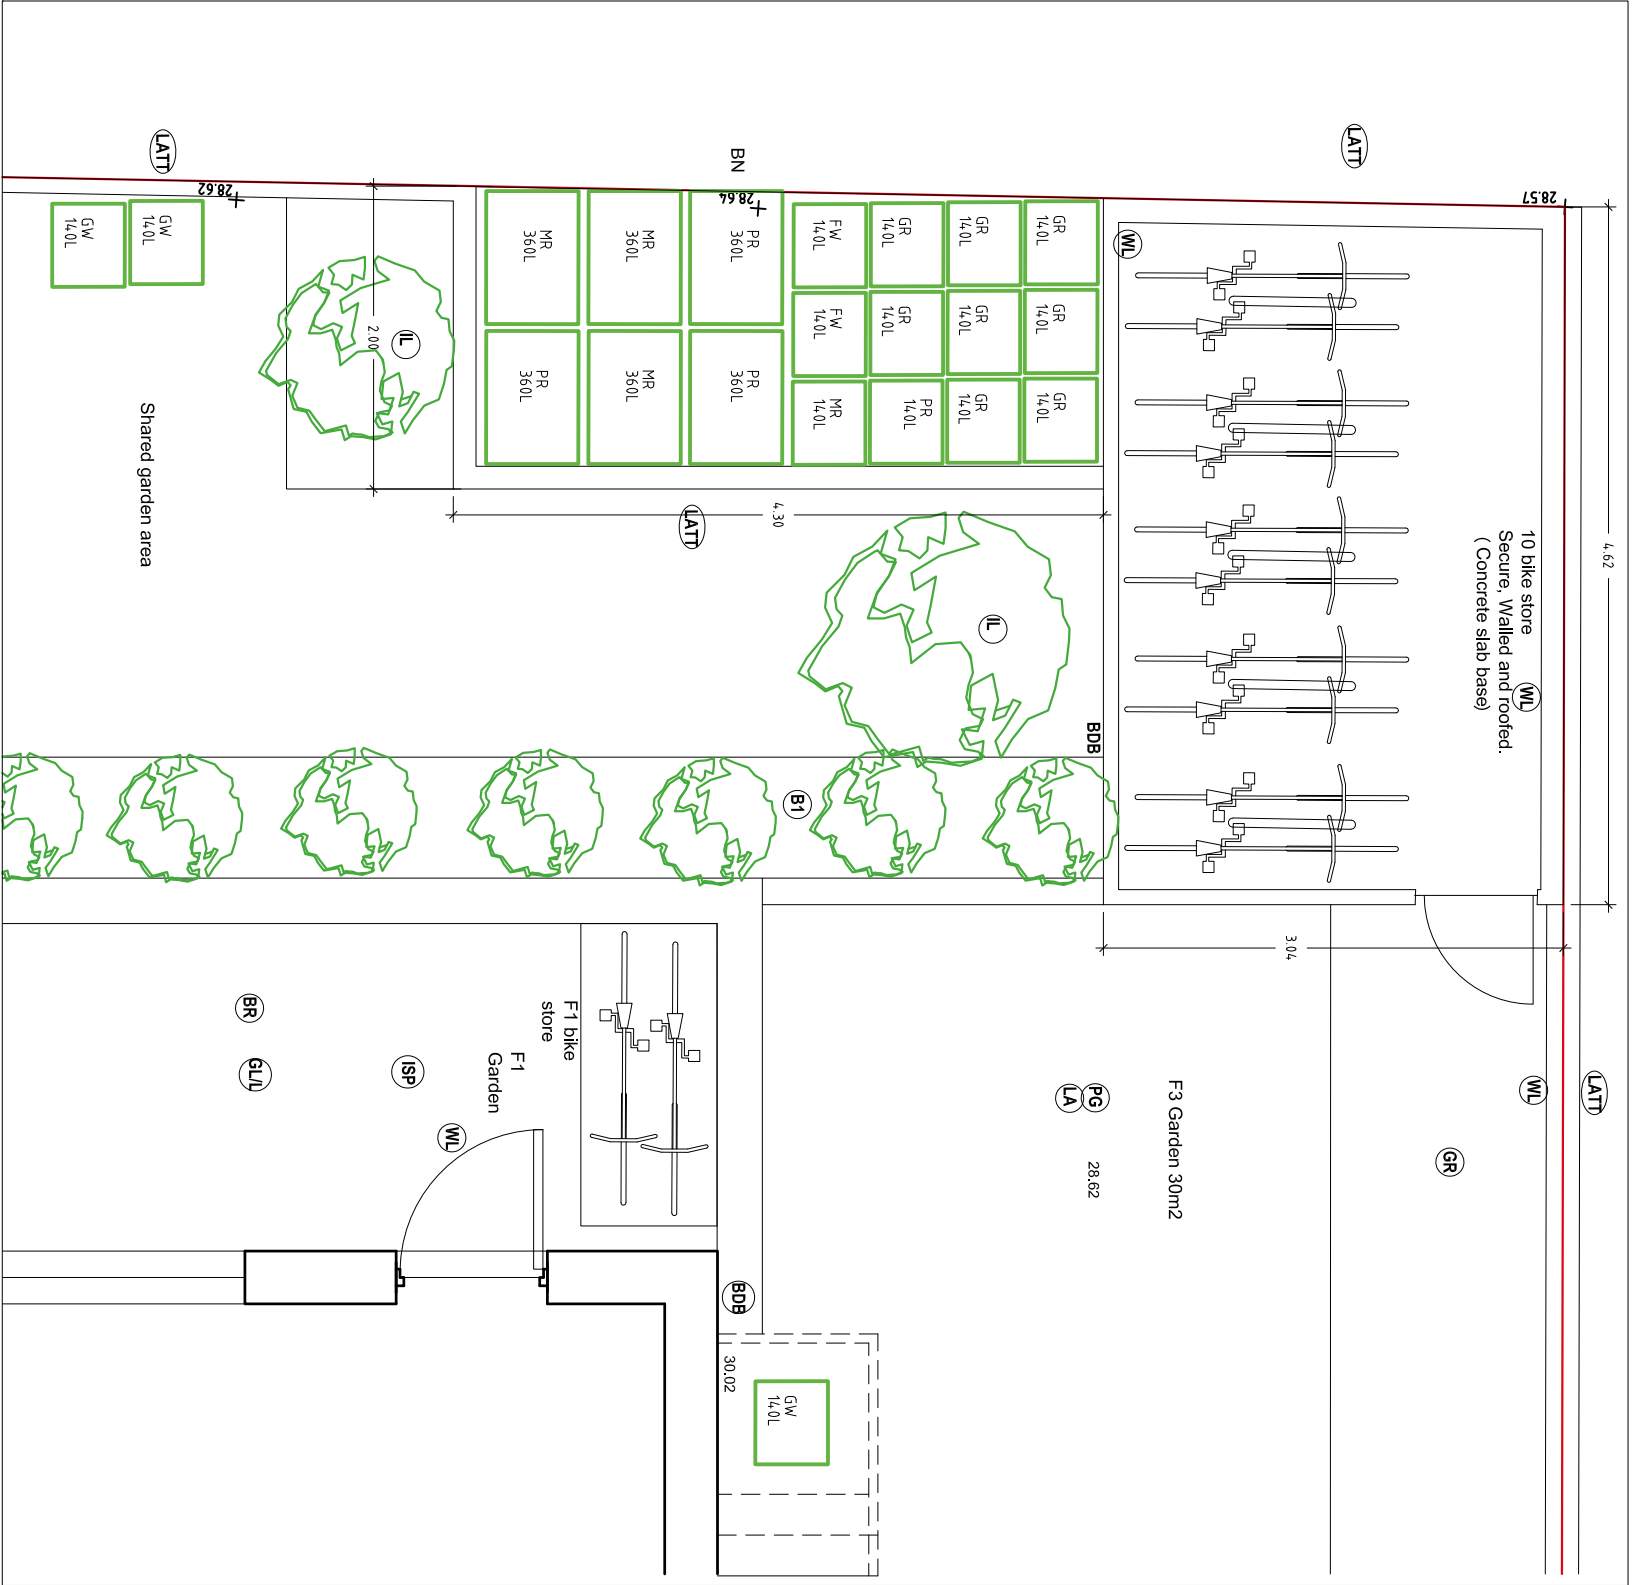

- WASTE MANAGEMENT**
- CP1: MCC Bin collection point
P: Pedestrian access.
BN: Open roof Bin storage.
GR: General Refuse
PR: Palpable recycling
MR: Mixed recycling
FW: Food/Organic Waste
GW: Garden Waste
- Trees**
- Ma** Native Apple trees. Small /medium flowering trees light standards 12-14cm girth. 4m centres
Psa winter flowering cherry (Prunus subhirtella Autumnalis) 4.5m centres
IL Holly - Shade tolerant trees -Holly container grown 60-80 cm (10-12 litre) 2.5 m centres
IC Italian Cypress (Cupressus sempervirens) - container grown 1m-1.5m (10-12 litre) 3 m centres.
Hedges H HEDGING up to 10m height Yew or Portuguese Laurel
Shrubs MIXED SHRUB AND HEDGE PLANTING AROUND SIDE and REAR BOUNDARIES.
B1 Mixed shrub and groundcover planting.
B2 Holly /Fern/Pachysandra/Hydrangea/Mahonia aquifolium. Grasses- Deschampsia / japonica/Pyracantha
Lawn LA Fine Lawn Turf or seed

- HARD LANDSCAPE & BOUNDARY ELEMENTS**
- GR** Porous gravel.
IS Indian Stone hard landscaping flat, ramped and stepped areas.
ISP Indian Stone paved areas with porous joints and edges.
PG Private Garden area. Hard landscaped patio areas with border planting
SG Shared garden.
GLL Full height Garden Lightwell/Half height lightwell.
WL Downward pointing low energy led wall light.
BR W2 Brick faced retaining wall with Indian Stone coping.
- LATT** Latt timber fence to 1.7m height. 0.5m latt capping to low wall to the rear boundary. Gaps at 2m intervals to facilitate passage of Hedges/hogs.
CRB Clean, repair and repaint existing brickwork and stone copings. Areas of missing wall to be rebuilt to match adjacent wall areas.
BMB Introduce unpainted galvanised metal railings over existing refurbished brick wall 0.4m tall

PROJECT		CLIENT		PHASE		DATE		REV						
PROJECT NO	404W	APL	PHASE	DWG NO	REV	A	DATE	REV						
	Marchesier													
DRAWING TITLE			SCALE		SHEET				DATE		REV			
177 - 404W - PL -			1 : 50		A3				26/02/26		a			