

NOTES


ALL DIMENSIONS TO BE CHECKED ON SITE PRIOR TO ANY MANUFACTURING OR FABRICATION AND ANY ANOMALIES TO BE BROUGHT TO THE ATTENTION OF THE ARCHITECT.

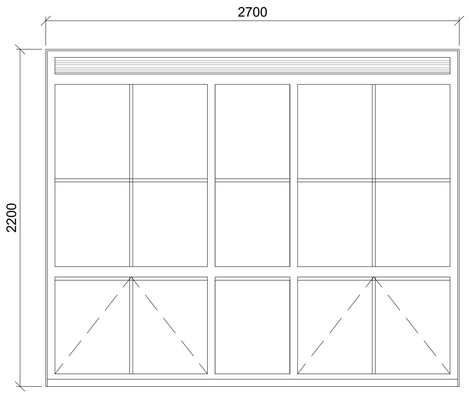


W/GF/01

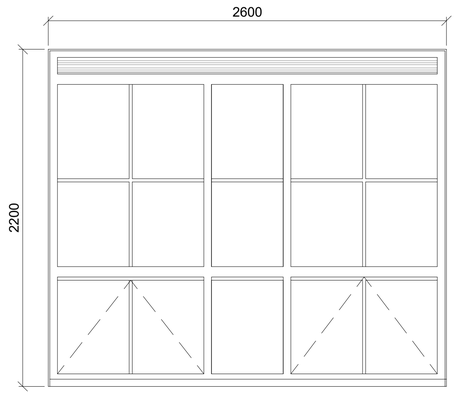


W/GF/02

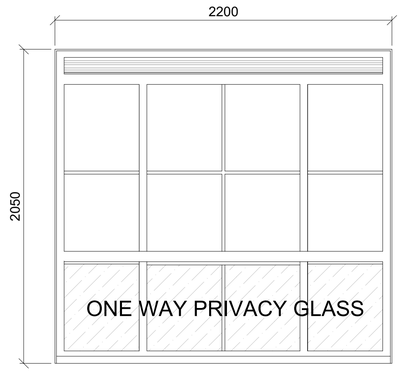


W/GF/03

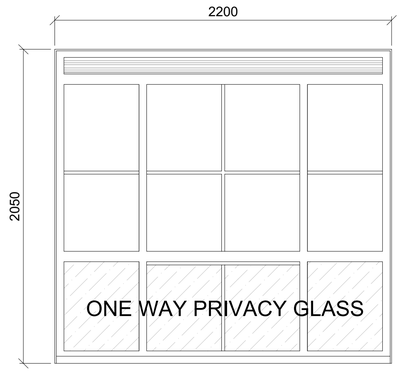


W/GF/04

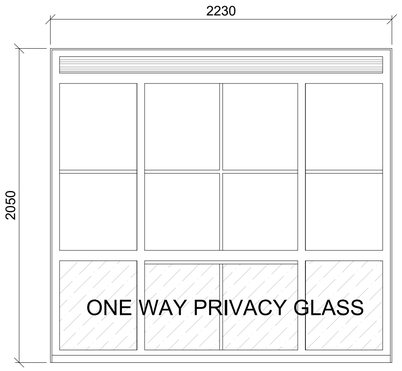

W/GF/05

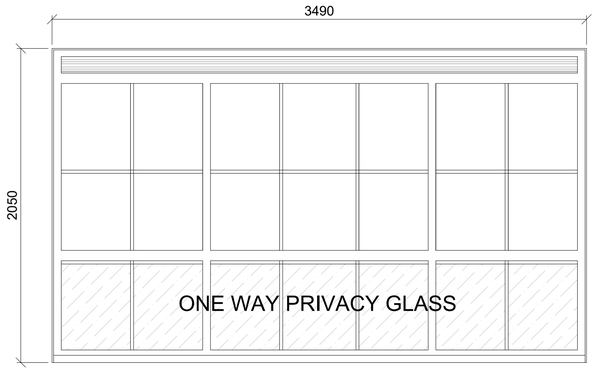

W/GF/06

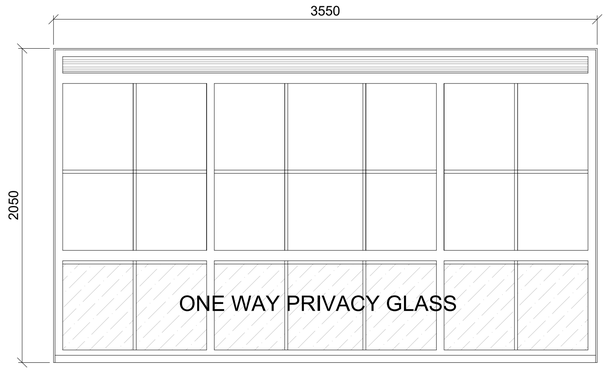

W/GF/07

Window Schedule

Level	Mark	Room Name	Structural Opening (WxH) (mm)	CILL HEIGHT ABOVE FFL (mm)	Glazing	TRICKLE VENT	Comments	PAS 24	RAL
GROUND FLOOR	W/GF/01	G13 - BED 1	2700x2200	1680	10/16/6	NOT REQ'D	NEW WINDOW - U VALUE 1.1w/m2k OR SECONDARY GLAZING	YES	7016
GROUND FLOOR	W/GF/02	G13 - LOUNGE	2600x2200	1680	10/16/6	NOT REQ'D	NEW WINDOW - U VALUE 1.1w/m2k OR SECONDARY GLAZING	YES	7016
GROUND FLOOR	W/GF/03	G13 - KITCHEN	2200x2050	2040	10/16/6	NOT REQ'D	NEW WINDOW - U VALUE 1.1w/m2k OR SECONDARY GLAZING	YES	7016
GROUND FLOOR	W/GF/04	G13 - BED 2	2200x2050	2040	10/16/6	NOT REQ'D	NEW WINDOW - U VALUE 1.1w/m2k OR SECONDARY GLAZING	YES	7016
GROUND FLOOR	W/GF/05	G12 - BED 1	2230x2050	2040	10/16/6	NOT REQ'D	NEW WINDOW - U VALUE 1.1w/m2k OR SECONDARY GLAZING	YES	7016
GROUND FLOOR	W/GF/06	G12 - BED 2	3490x2050	2040	10/16/6	NOT REQ'D	NEW WINDOW - U VALUE 1.1w/m2k OR SECONDARY GLAZING	YES	7016
GROUND FLOOR	W/GF/07	G11 -	3550x2050	2040	10/16/6	NOT REQ'D	NEW WINDOW - U VALUE 1.1w/m2k OR SECONDARY GLAZING	YES	7016

ALL WINDOW TYPES TO BE CONFIRMED BY CLIENT AND BUILDING CONTROL PRIOR TO ORDER
STRUCTURAL OPENINGS TO BE MEASURED AND CONFIRMED ON SITE PRIOR TO ORDER

0 1m
SCALE 1:20

REV	AMENDMENTS	BY	DATE
P2	ACOUSTIC GLASS SPEC ADDED	SM	04.03.26
P1	FIRST ISSUE	SM	02.02.26

ISSUED FOR CONSTRUCTION
TO BE READ IN CONJUNCTION WITH STRUCTURAL DRAWINGS & CONSTRUCTION NOTES

PROJECT
PROPOSED RESIDENTIAL DEVELOPMENT
BARCLAY HOUSE
WHITWORTH STREET WEST
MANCHESTER

CLIENT
PLP CONSTRUCTION LTD

DRAWING TITLE
PROPOSED LOWER GROUND FLOOR WINDOW SCHEDULE

DRAWN S MCKIERNAN | DATE 02.02.26
CHECKED | SCALE 1:20 (A1)
APPROVED

HOWARD & SEDDON A.R.I.B.A.
CHARTERED ARCHITECTS
64 WASHWAY ROAD
SALE, CHESHIRE, M33 7RE
TEL NO. 0161 - 973 8296
FAX NO. 0161 - 962 3485
E-MAIL : ADMIN@HOWARDANDSEDDON.CO.UK

JOB No.	DRG No.	REVISION
12982	7003	P2