


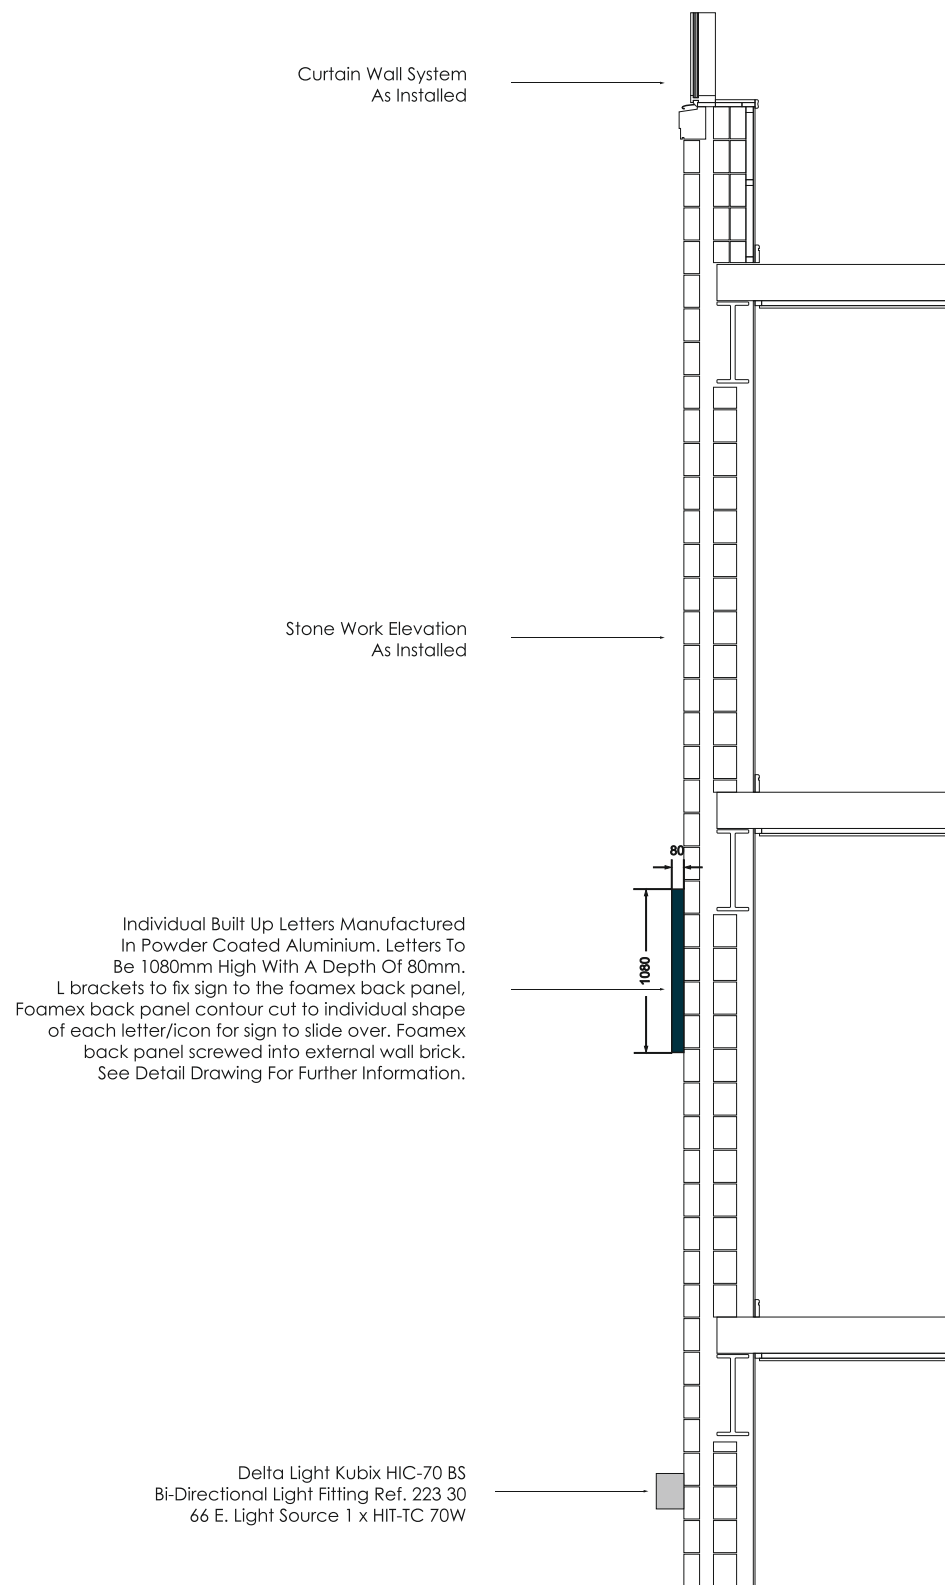

Proposed Side Elevation of Bridgewater Street Elevation - **Scale 1:50 @ A3**
BTG Manchester