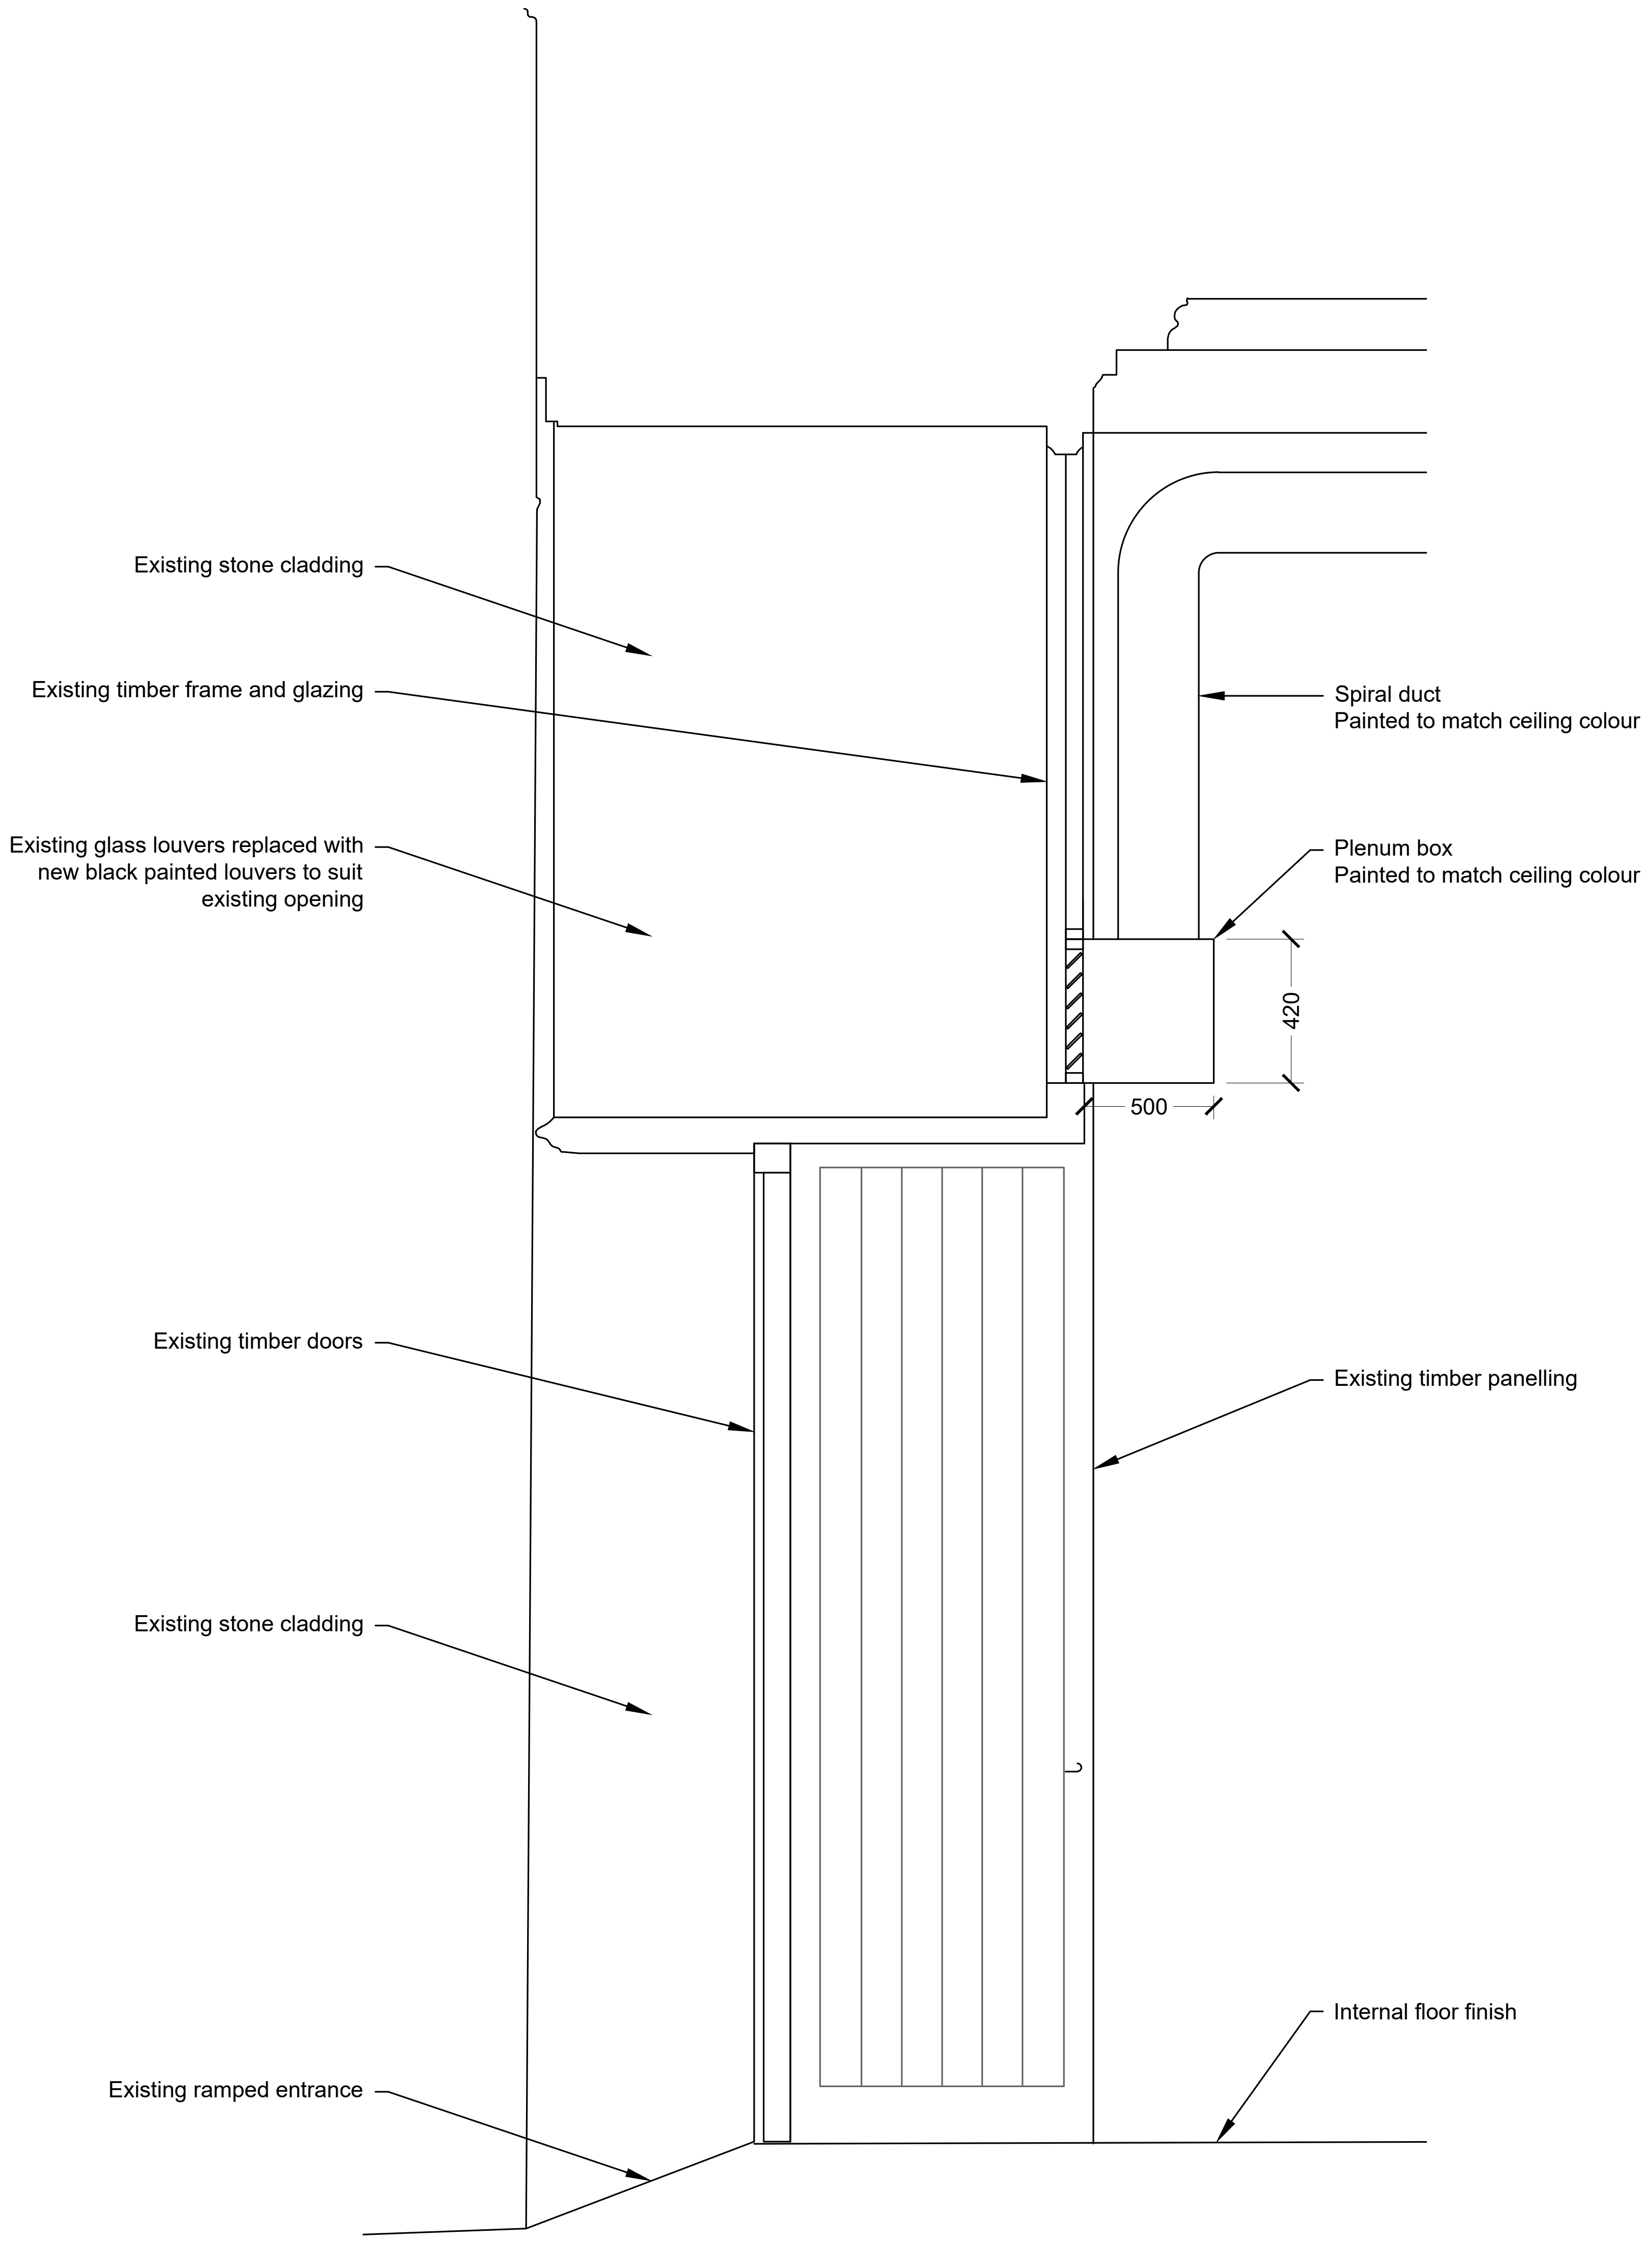
Existing stone cladding
Existing timber frame and glazing
Existing glass louvers replaced with new black painted louvers to suit existing opening
Spiral duct
Painted to match ceiling colour
Plenum box
Painted to match ceiling colour
420
500
Existing timber doors
Existing timber panelling
Existing stone cladding
Internal floor finish
Existing ramped entrance

① Section Through Entrance

Scale: 1:16@A1

REVISION	DATE	DETAILS

PROJECT

77 Mosley Street
Manchester

JOE & THE JUICE

FLOOR

Ground Floor

DRAWING TITLE

Section Through Entrance

SCALE
1:50

PAPER SIZE
A1

DRAWING NUMBER
7042-15

REVISION
/

DRAWN BY
SE

DATE
March 25

STATUS
L1

designtime

adt@adesigntime.com
www.designtime.uk.com

2-Work, 7 Cutter Mill
Tileyard North WF1 5FY