


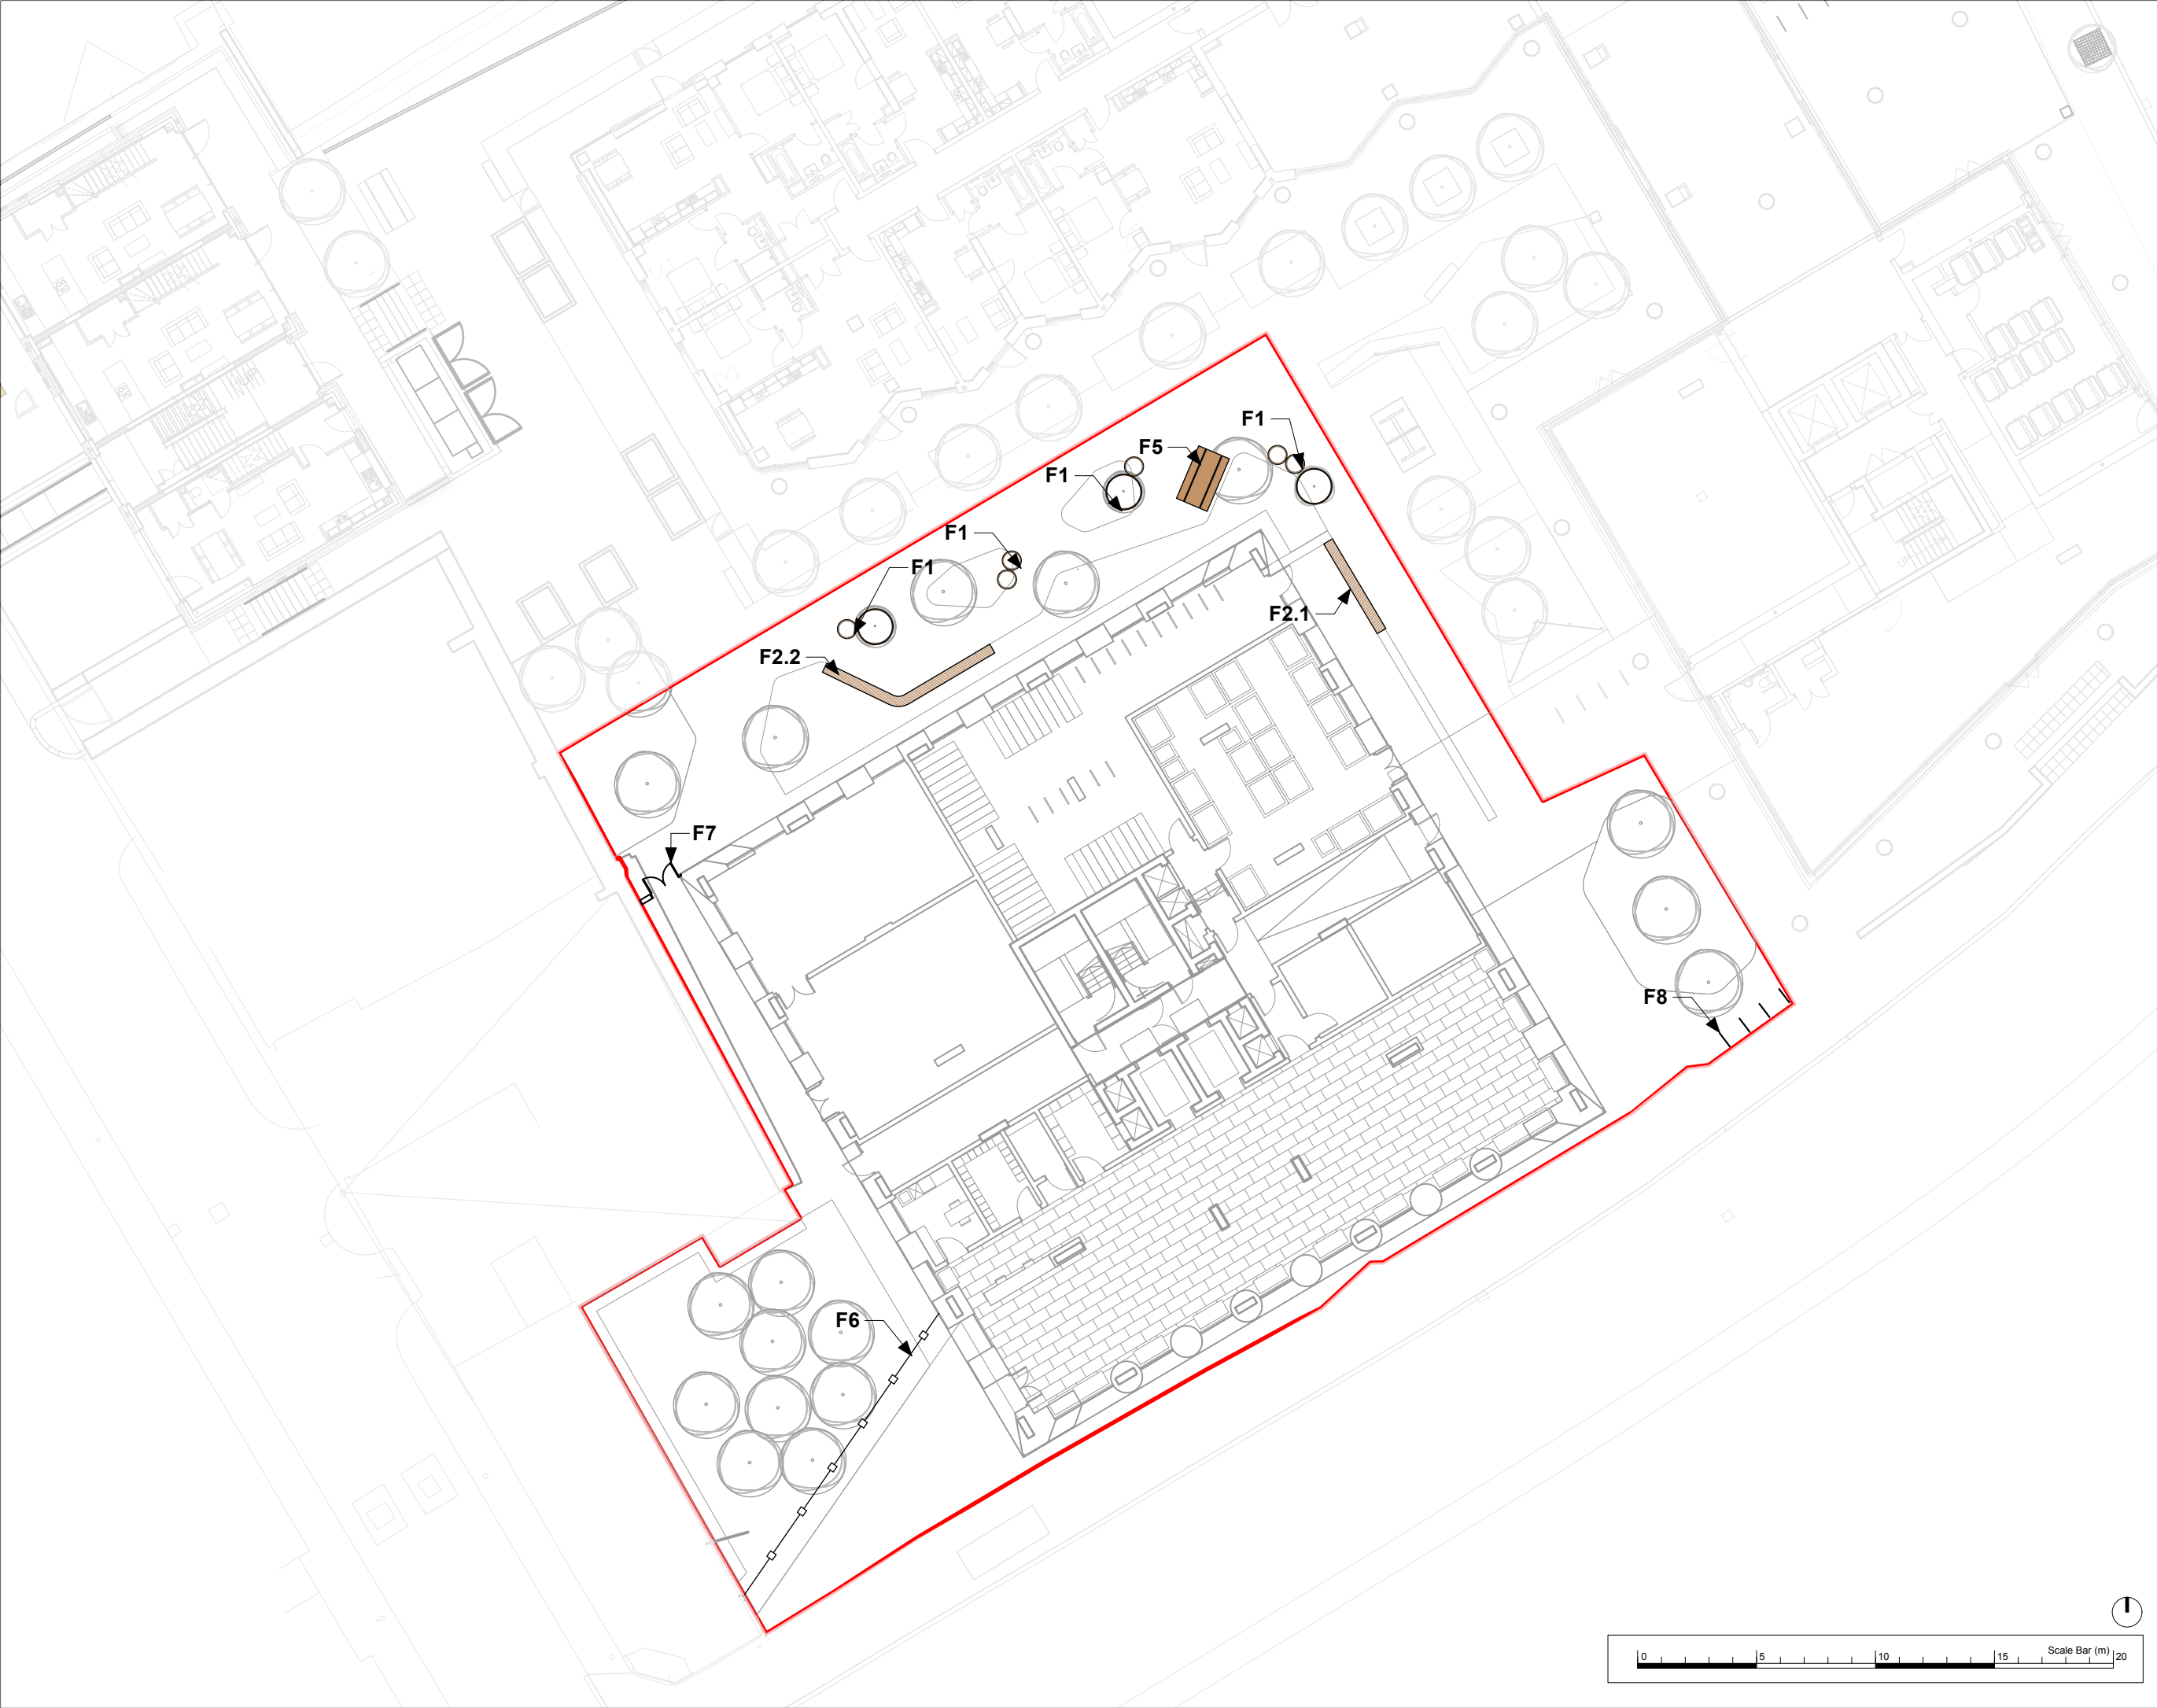

C

This drawing is copyright protected and may not be reproduced in whole or part without written authority from the owner.

NOTES:

1. Do not scale from this drawing.

2. Always work to noted dimensions.

3. All dimensions are in millimetres unless otherwise stated.

4. All setting out, levels and dimensions to be agreed on site.

5. The dimensions of all materials must be checked on site before being laid out.

6. This drawing must be read with the relevant specification clauses and detail drawings.

7. Order of construction and setting out to be agreed on site.

KEY

Phase 2 Planning Boundary

Circular Potted Planters (F1)
Material: Corten Steel

Long Bench (F2.1)
Material: Timber

Long Curved Bench (F2.2)
Material: Timber

Picnic Table (F5)
Material: FSC Sourced Timber

Steel Vertical Rail Fence (F6)
Material: Mild Steel
Height: 1100mm

Metal Gate (F7)
Material: Mild Steel
Height: 1800mm

Cycle stands (F8)
Material: Mild Steel

P0217/03/2026Updated layoutJDAS

P0117/09/25Planning IssueJDAS

Revision	Date	Description	Drawn	Apprv.

PLANIT

Manchester | London | Liverpool | Leeds | Standish

Manchester
2 Back Grafton Street,
Altrincham,
Cheshire,
WA14 1DY

W: plant-it.com
E: info@plant-it.com
T: 0161 928 9281

ClientMcGoff

Project87 Rochdale Road
Phase 2

Drg TitleGeneral Arrangement - Furniture

Created on08/10/2025

Created byJD

Approved byAS

Scale1:250

SizeA3

WorkstagePlanning

Status

Drg No.
39172-PLA-XX-XX-DR-L-4000

Suitability
S3

Revision
P02

© Plant I.E. Limited

1

05101520
Scale Bar (m)