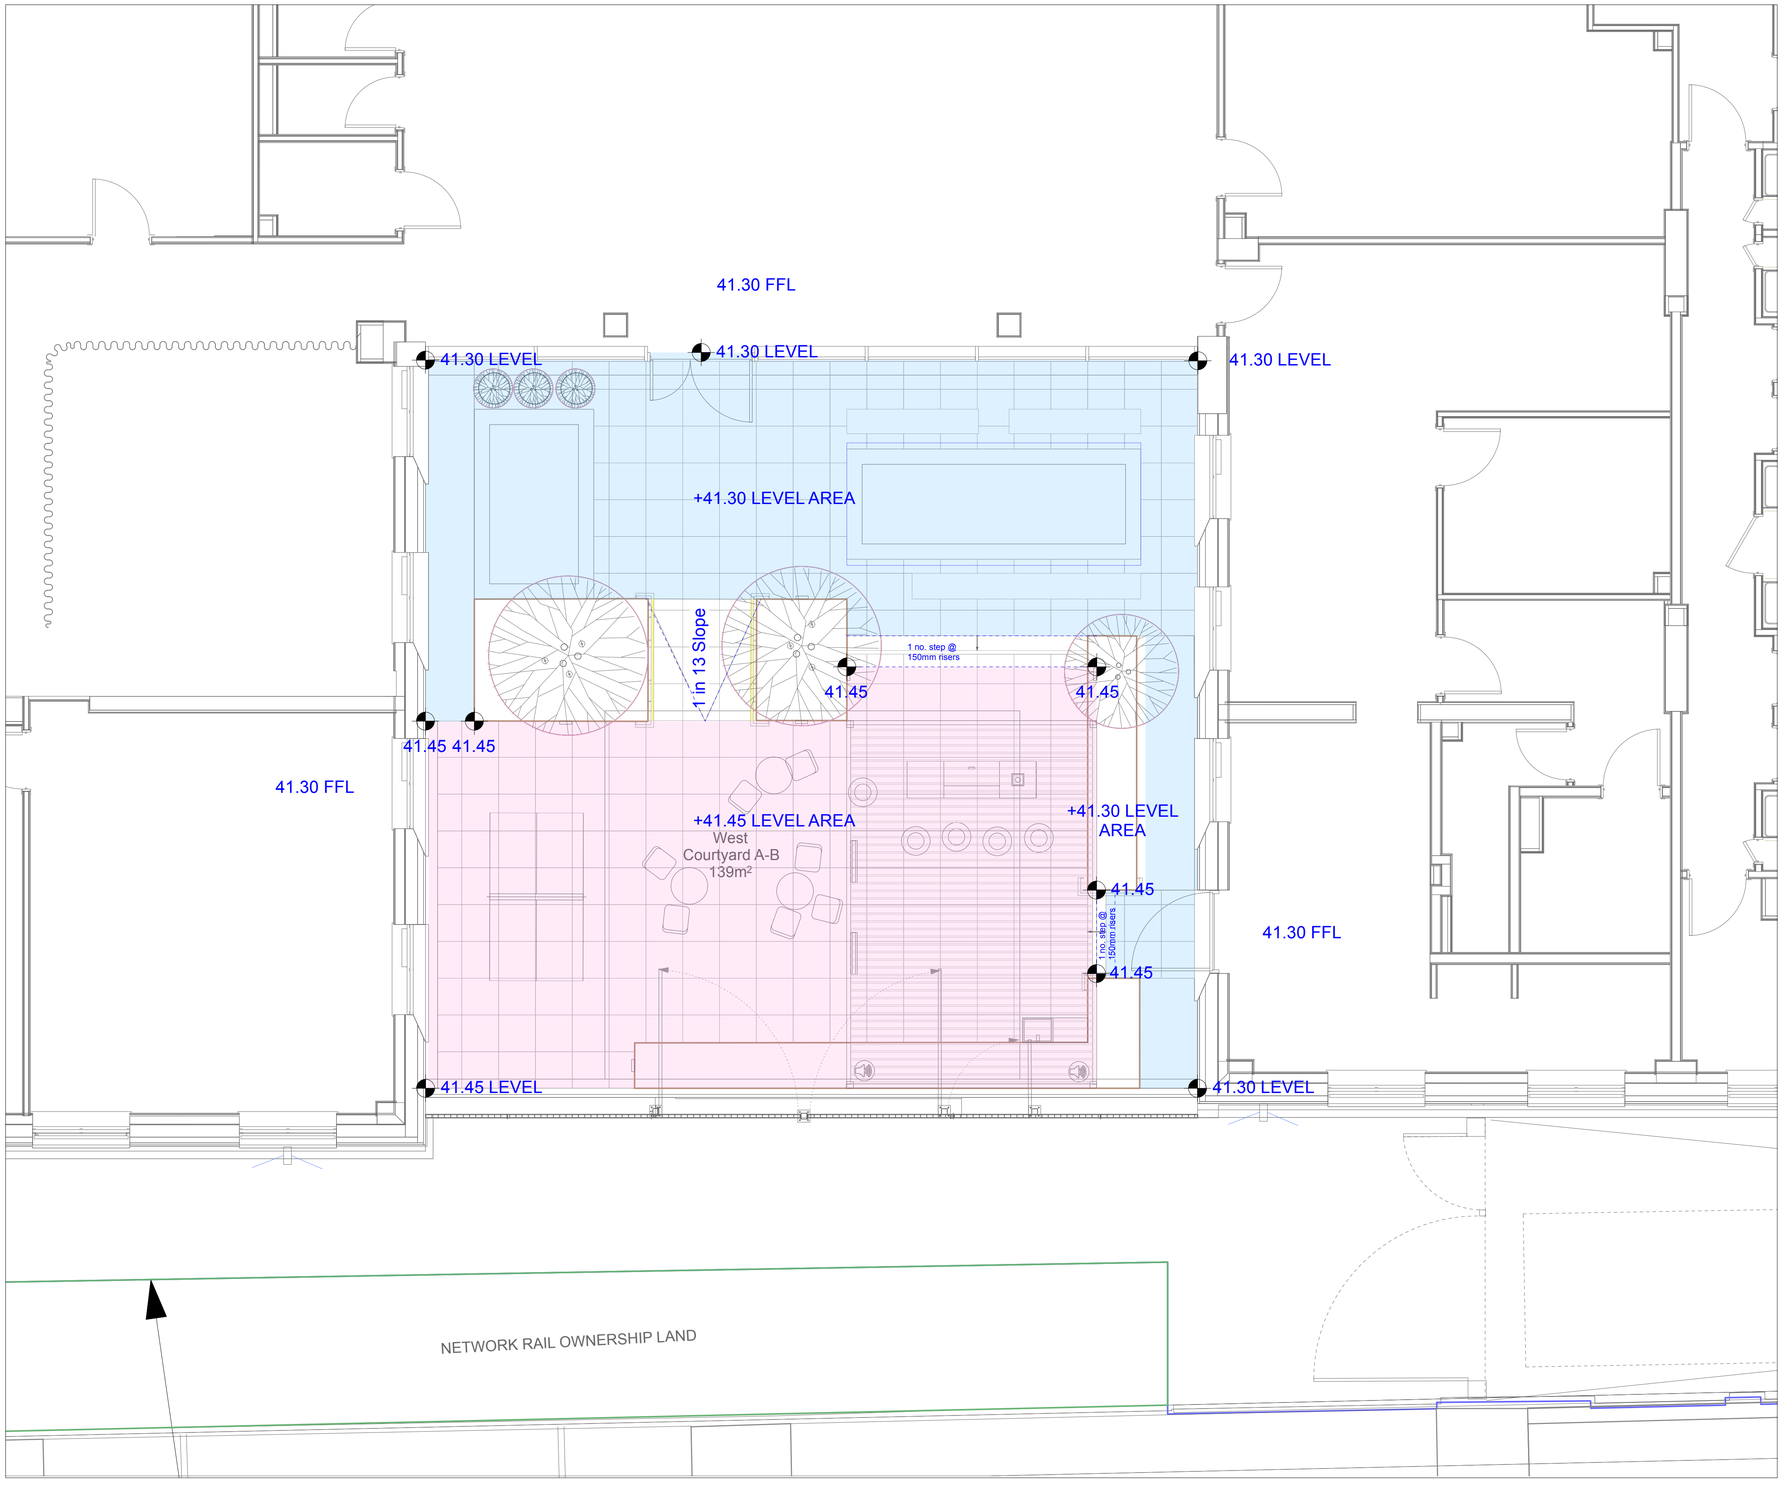


LEVELS + CONSTRAINTS


12.34	SPOT LEVEL - Existing
12.34	SPOT LEVEL - Proposed

© THIS DRAWING IS COPYRIGHT PROTECTED AND MAY NOT BE REPRODUCED IN WHOLE OR PART WITHOUT WRITTEN AUTHORITY FROM THE OWNER.

NOTES:

1. Do not scale from this drawing.
2. Always work to noted dimensions.
3. All dimensions are in millimetres unless otherwise stated.
4. All setting out, levels and dimensions to be agreed on site.
5. The dimensions of all materials must be checked on site before being laid out.
6. This drawing must be read with the relevant specification clauses and detail drawings.
7. Order of construction and setting out to be agreed on site.

Location Plan

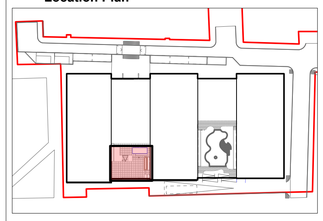

Revision	Date	Description	Drawn	Apprvd.
C02	26/02/26	Full Construction Issue	EK	RM
C01	26/01/26	Stage 5 updates	HX	YH
P07	13/01/26	Stage 4 updates	JD	YH
P06	27/11/25	Stage 4 issues updates	AG	YH
P05	14/11/25	Minor Updates	AG	YH

Planit I.E. Limited
Manchester | London | Liverpool | Leeds | Standish
E: info@planit-ie.com **W:** planit-ie.com

MANCHESTER
2 Back Grafton St ,
Altrincham,
WA14 1DY
T: 0161 928 9281

Client	IQ Student Accommodation
Project	Chandos House, Manchester
Drg Title	Western Courtyard_Levels & Drainage

Created on	Created by	Approved by
02-03-23	YH	RM

Scale	Size	Workstage
1:50	A1	STAGE 5

Drg No.	Suitability	Revision
63073-PLA-ZZ-ZZ-DR-L-3002	S4	C02

© Planit I.E. Limited