
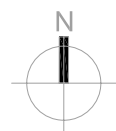


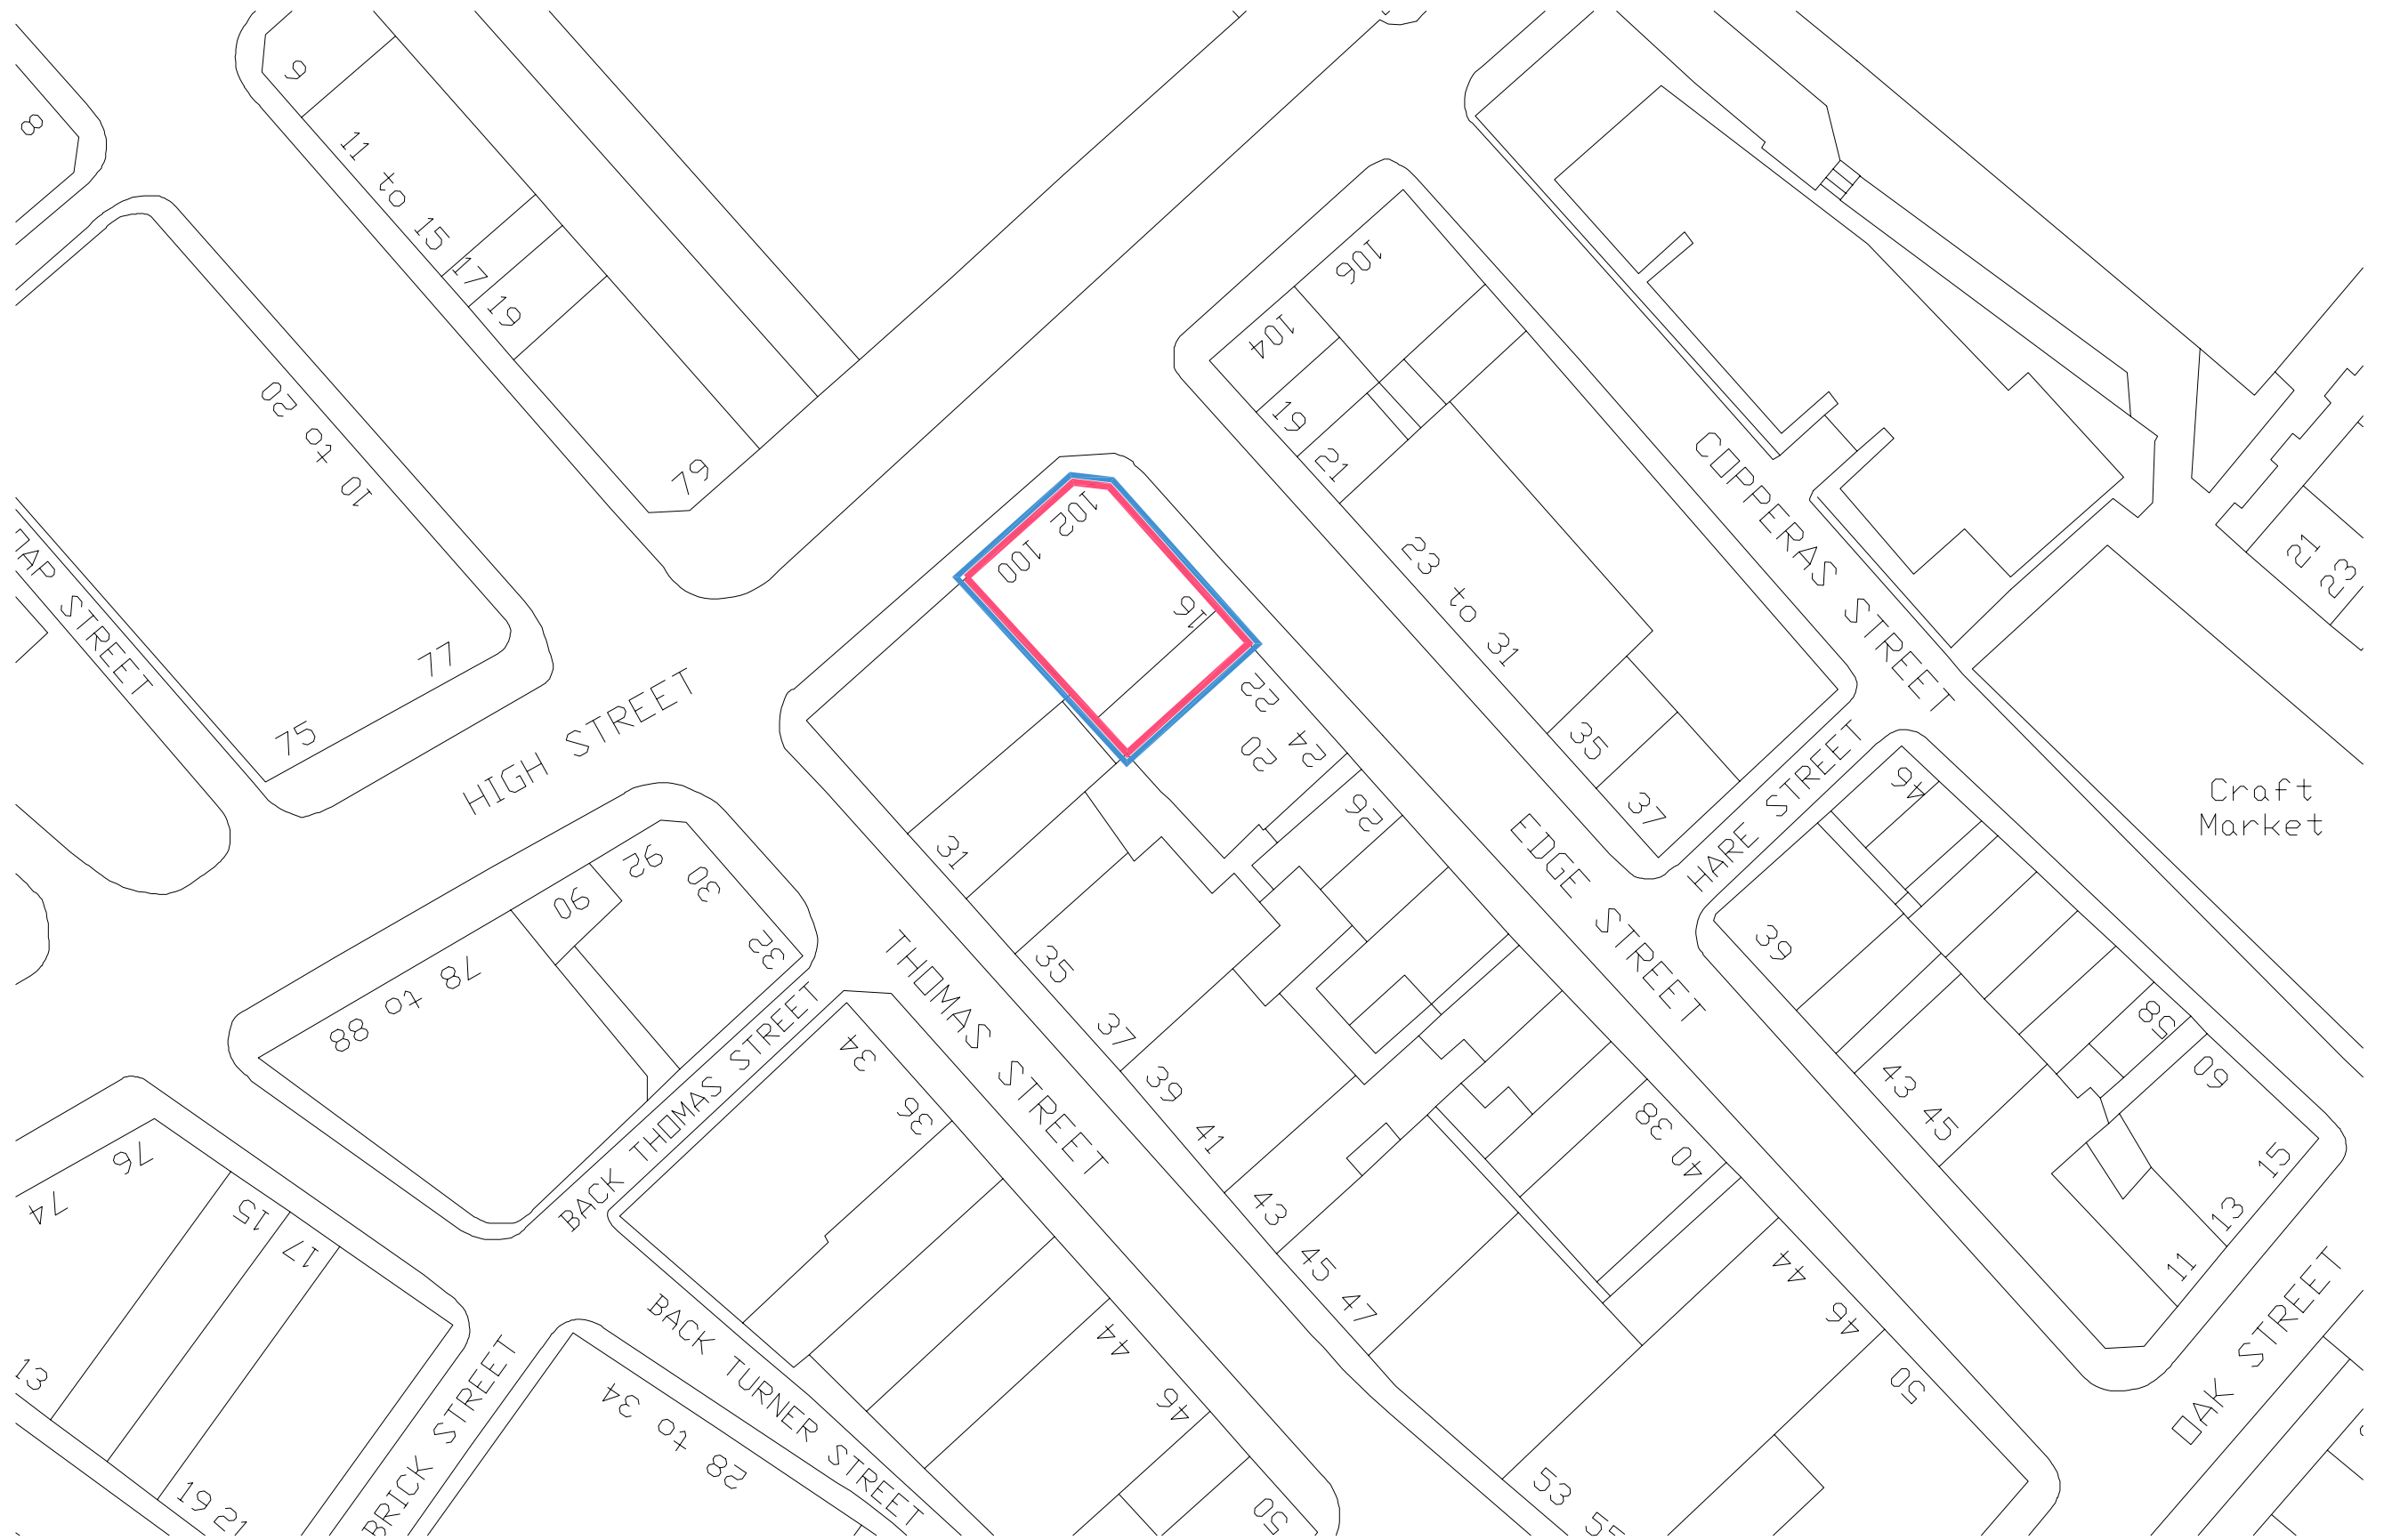

**Paul Astill
& Associates**


Tel: 07956 922257
www.astillassociates.com

Providence House
23 Windsor Road
Manchester
M40 1QQ

Check all measurements prior to any works commencing. Do not scale off drawing. This drawing remains the copyright of Paul Astill & Associates LTD there must be no reproduction or works carried out without the owners written consent. Ensure all works comply with current building regulations.

**PROJECT
CLIENT
DATE
JOB NO
DRAWING NO
TITLE
SCALE**

**BUNNY JACKSONS COUNTRY CLUB
BIGGER BOAT LEISURE
MARCH 2026
BJCC-01-13
SITE LOCATION PLAN
1 : 500 (AT A3)**

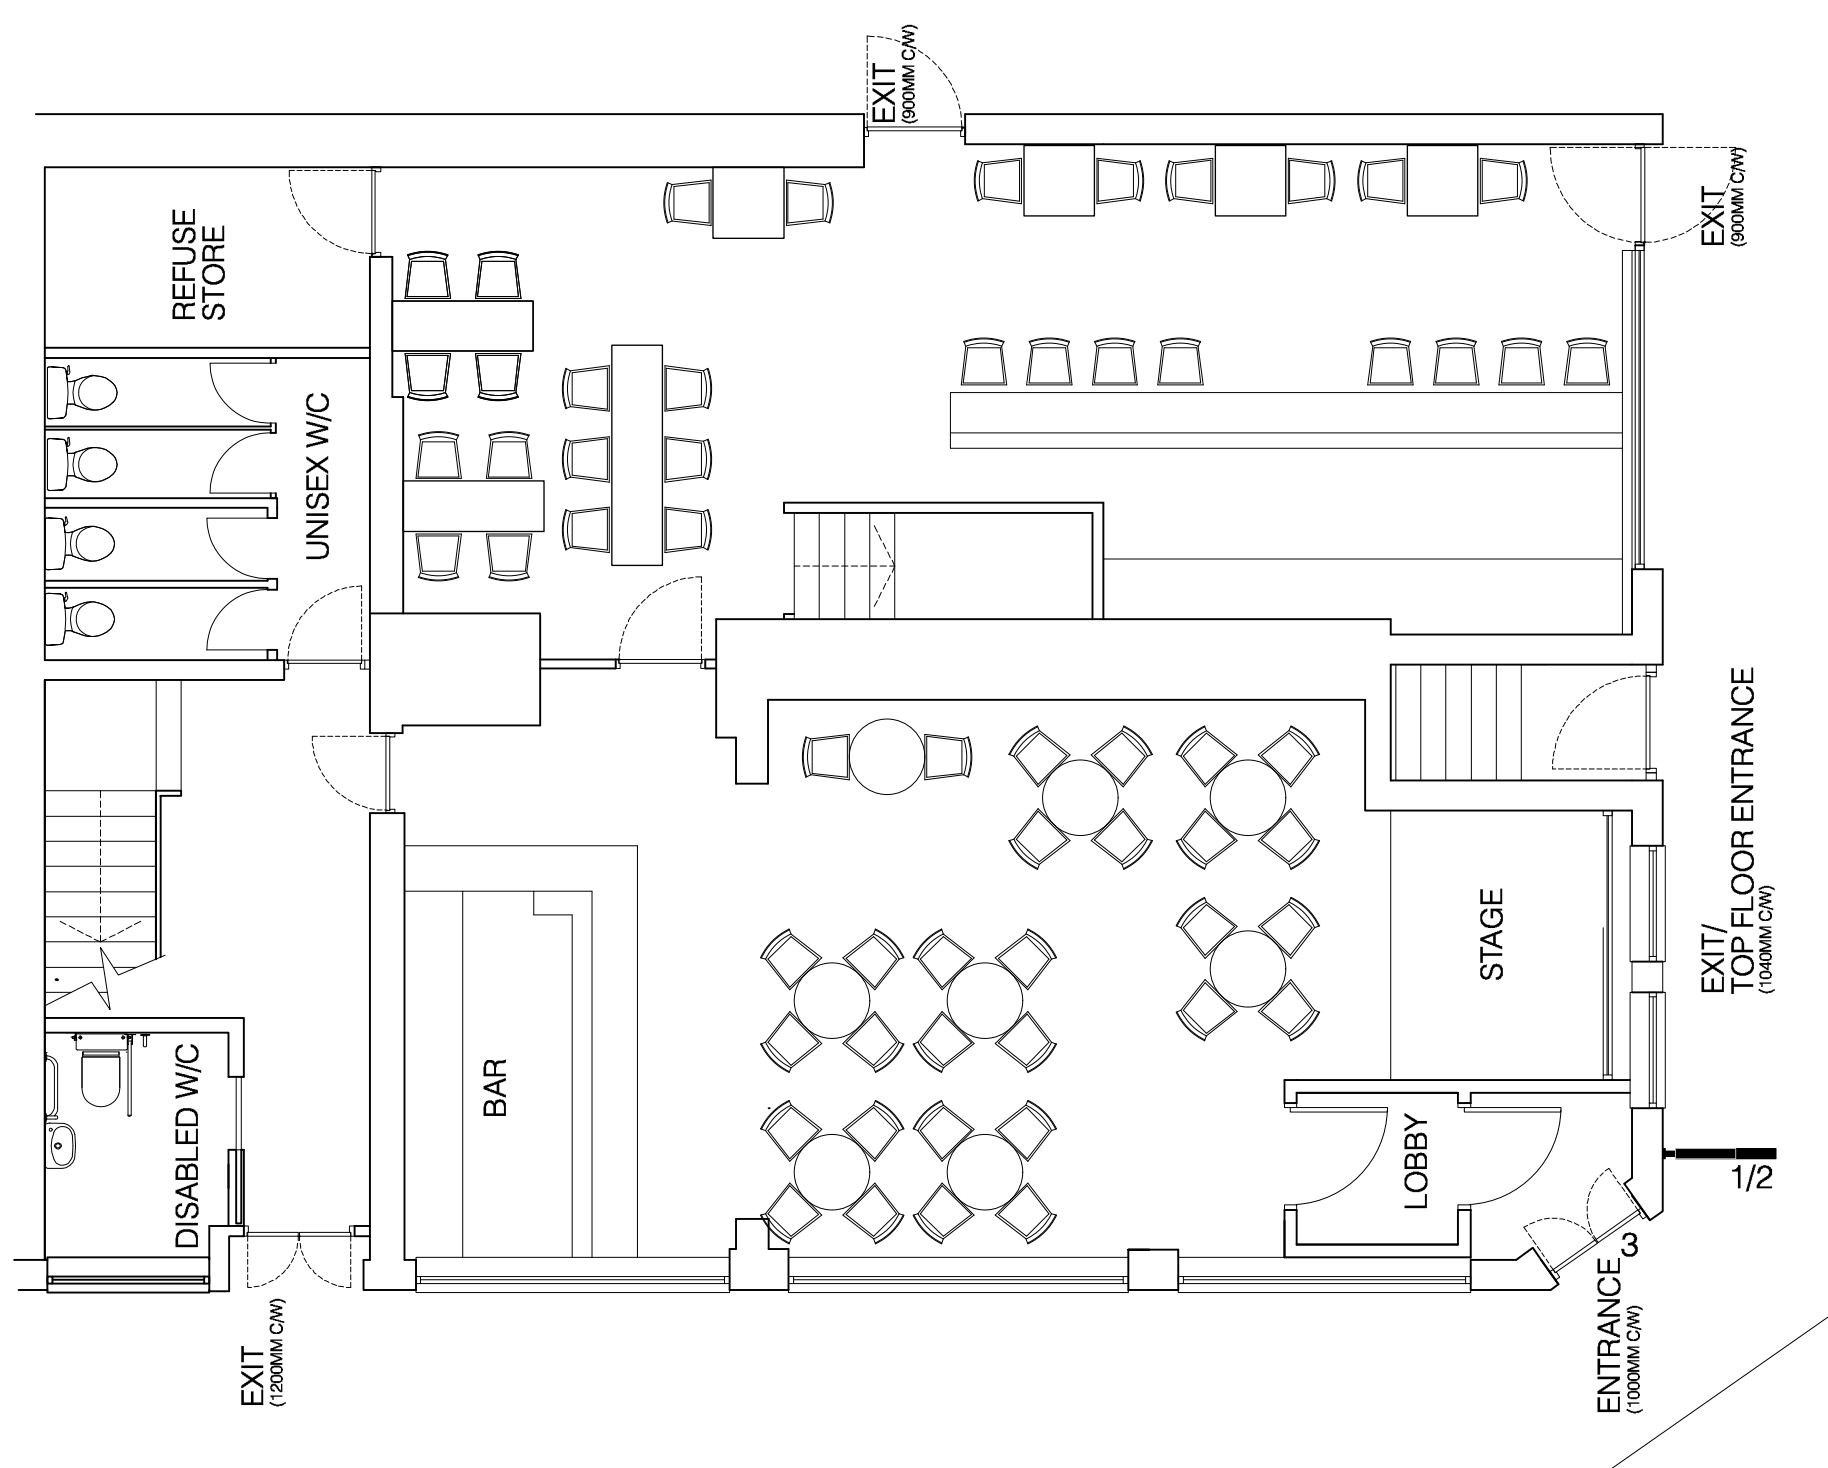

FOR ALL NOTES PLEASE REFER TO DWG NO BJCC - 01-11



**Paul Astill
& Associates**

Tel: 07956 922257
www.astillassociates.com

Providence House
29 Windsor Road
Manchester
M40 1QJ

Check all measurements prior to any works
commencing. Do not scale off drawing
This drawing remains the copyright
of Paul Astill & Associates LTD there must
be no reproduction or works carried out without
the owners written consent. Ensure all works
comply with current building regulations

PROJECT
CLIENT
DATE
JOB NO
DRAWING NO
TITLE
SCALE

BUNNY JACKSONS COUNTRY CLUB
BIGGER BOAT LEISURE
MARCH 2026
BJCC/1/2026
BJCC - 01 - 12
PLAN SHOWING SIGNAGE LOCATION
1 : 75 (AT A3)



**Paul Astill
& Associates**

Tel: 07956 922257

www.astillassociates.com

Providence House
23 Windsor Road
Manchester
M40 1QQ

Check all measurements prior to any works commencing. Do not scale off drawing. This drawing remains the copyright of Paul Astill & Associates LTD there must be no reproduction or works carried out without the owners written consent. Ensure all works comply with current building regulations.

**PROJECT
CLIENT
DATE
JOB NO
DRAWING NO
TITLE
SCALE**

**BUNNY JACKSONS COUNTRY CLUB
BIGGER BOAT LEISURE
MARCH 2026
BJCC/1/2026
BJCC - 01 - 07
EDGE ST ELEVATION EXISTING
1 : 75 (AT A3)**



**Paul Astill
& Associates**

Tel: 07956 922257
www.astillassociates.com

Providence House
29 Windsor Road
Manchester
M40 1QQ

Check all measurements prior to any works commencing. Do not scale off drawing. This drawing remains the copyright of Paul Astill & Associates LTD there must be no reproduction or works carried out without the owners written consent. Ensure all works comply with current building regulations.

PROJECT
CLIENT
DATE
JOB NO
DRAWING NO
TITLE
SCALE

BUNNY JACKSONS COUNTRY CLUB
BIGGER BOAT LEISURE
MARCH 2026
BJCC-01-08
HIGH ST ELEVATION EXISTING
1:75 (AT A3)



FOR ALL NOTES PLEASE REFER TO DWG NO BJCC - 01-11

 <p>Paul Astill & Associates</p> <p>Tel: 07956 922257. www.astillassociates.com</p> <p><small>Providence House 29 Windsor Road Manchester M40 1QJ</small></p> <p><small>Check all measurements prior to any works commencing. Do not scale off drawing. This drawing remains the copyright of Paul Astill & Associates LTD there must be no reproduction or works carried out without the owners written consent. Ensure all works comply with current building regulations</small></p>	<p>PROJECT CLIENT DATE JOB NO DRAWING NO TITLE SCALE</p>	<p>BUNNY JACKSONS COUNTRY CLUB BIGGER BOAT LEISURE MARCH 2026 BJCC/1/2026 BJCC - 01 - 09 EDGE ST ELEVATION PROPOSED 1 : 75 (AT A3)</p>
---	--	--



FOR ALL NOTES PLEASE REFER TO DWG NO BJCC - 01-11



**Paul Astill
& Associates**

Tel: 07956 922257.

www.astillassociates.com

Providence House
29 Windsor Road
Manchester
M40 1QQ

Check all measurements prior to any works commencing. Do not scale off drawing. This drawing remains the copyright of Paul Astill & Associates LTD. There must be no reproduction or works carried out without the owners written consent. Ensure all works comply with current building regulations.

**PROJECT
CLIENT
DATE
JOB NO
DRAWING NO
TITLE
SCALE**


**BUNNY JACKSONS COUNTRY CLUB
BIGGER BOAT LEISURE
MARCH 2026
BJCC/1/2026
BJCC - 01 - 10
HIGH ST ELEVATION PROPOSED
1 : 75 (AT A3)**



3000x600
double sided, 150mm thick
internally illuminated



500x700
hand painted

 


fbf2d1



f7c433



376bb3

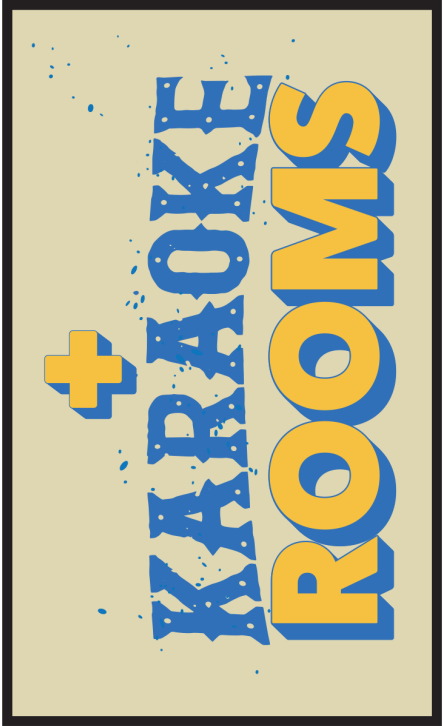

600x1000
double sided, 150mm thick
internally illuminated