



MESH PANEL 1 PLAN VIEW

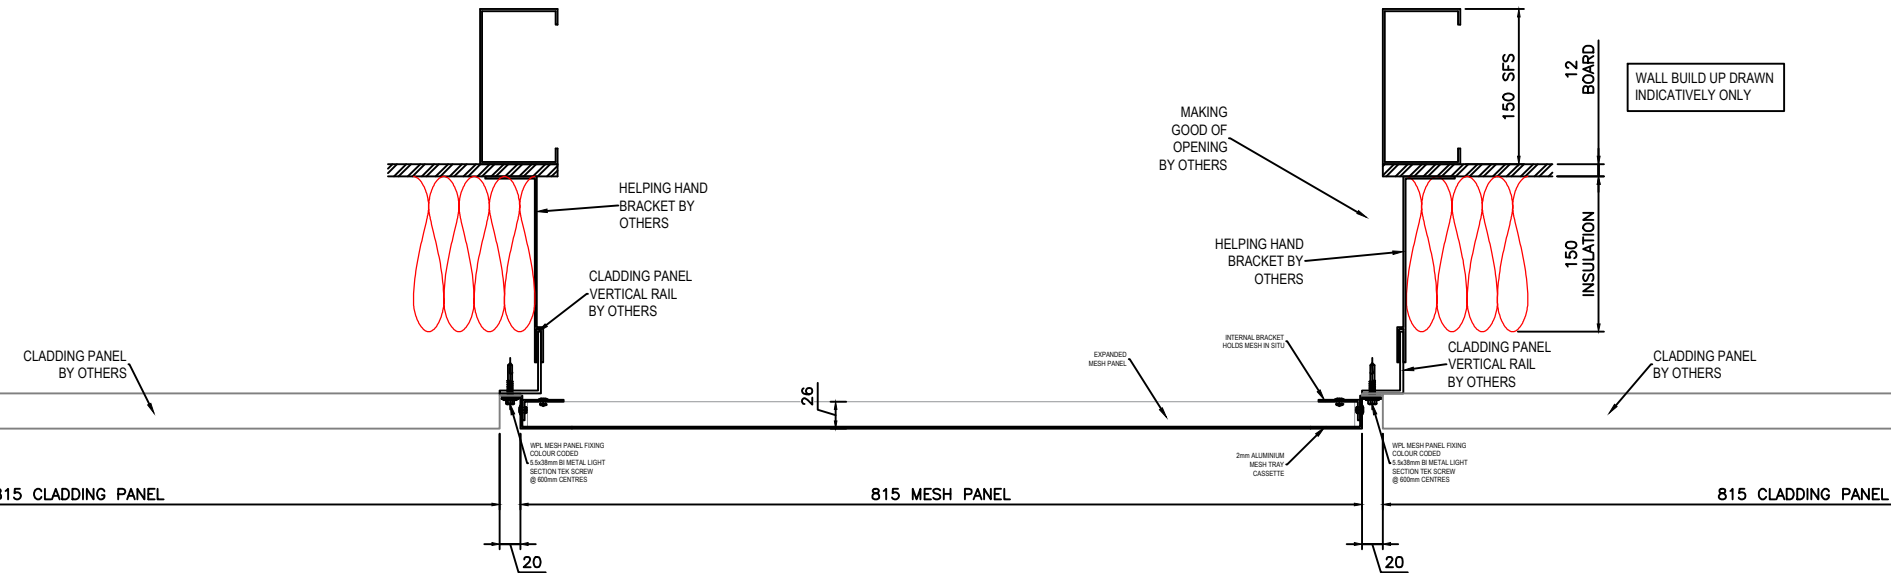


WPL MESH PANEL SPECIFICATION
3mm 1050 ALUMINIUM EXPANDED MESH - 122mm LONG WAVE, 50mm SHORT WAVE,
18mm STRAND
2mm 1050 ALUMINIUM FOLDED TRAY CASSETTE WITH BRACKETRY TO HOLD IN
MESH, CASSETTE FOLDED TO MATCH ADJACENT CLADDING PANELS AND FIXED IN
WITH 5.5x38mm BI METAL LIGHT SECTION TEK SCREWS @ 600mm CENTRES
ALL POLYESTER POWDER COATED, RAL COLOUR TBC

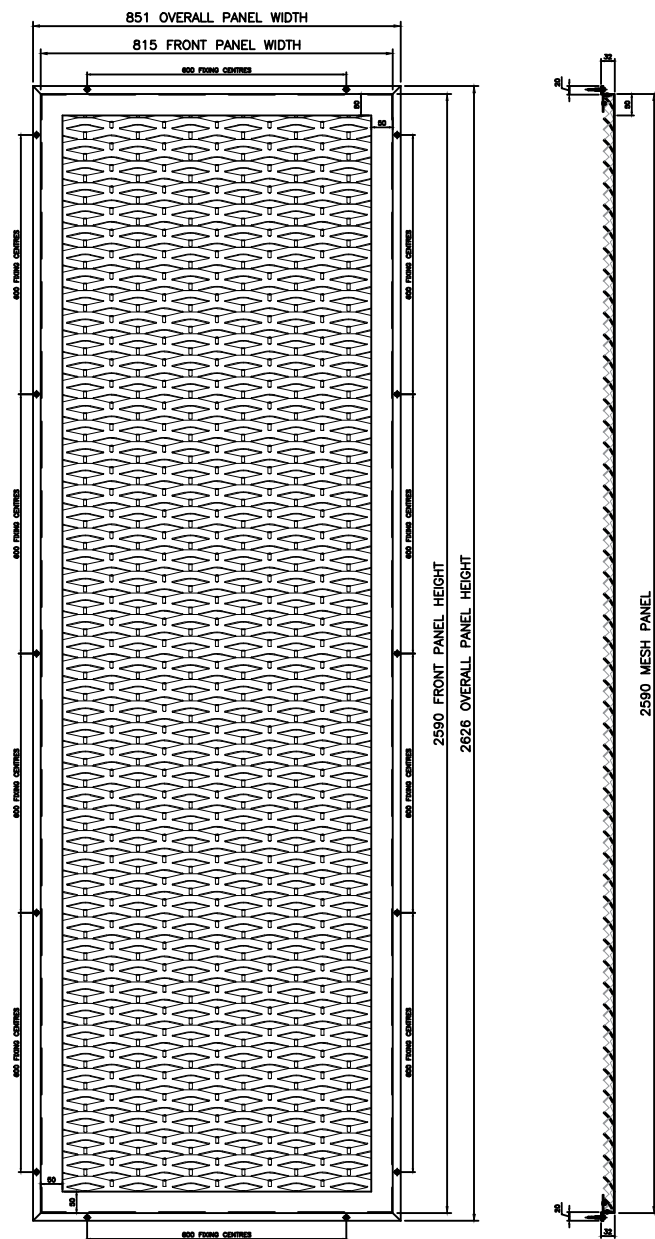

MESH PANEL 1 PLAN & SECTION VIEW

ALL NEW MESH AND FRAME
TO HAVE MATCHING FINISH AND
COLOUR TO EXISTING CLADDING
RAL 9004 SIGNAL BLACK

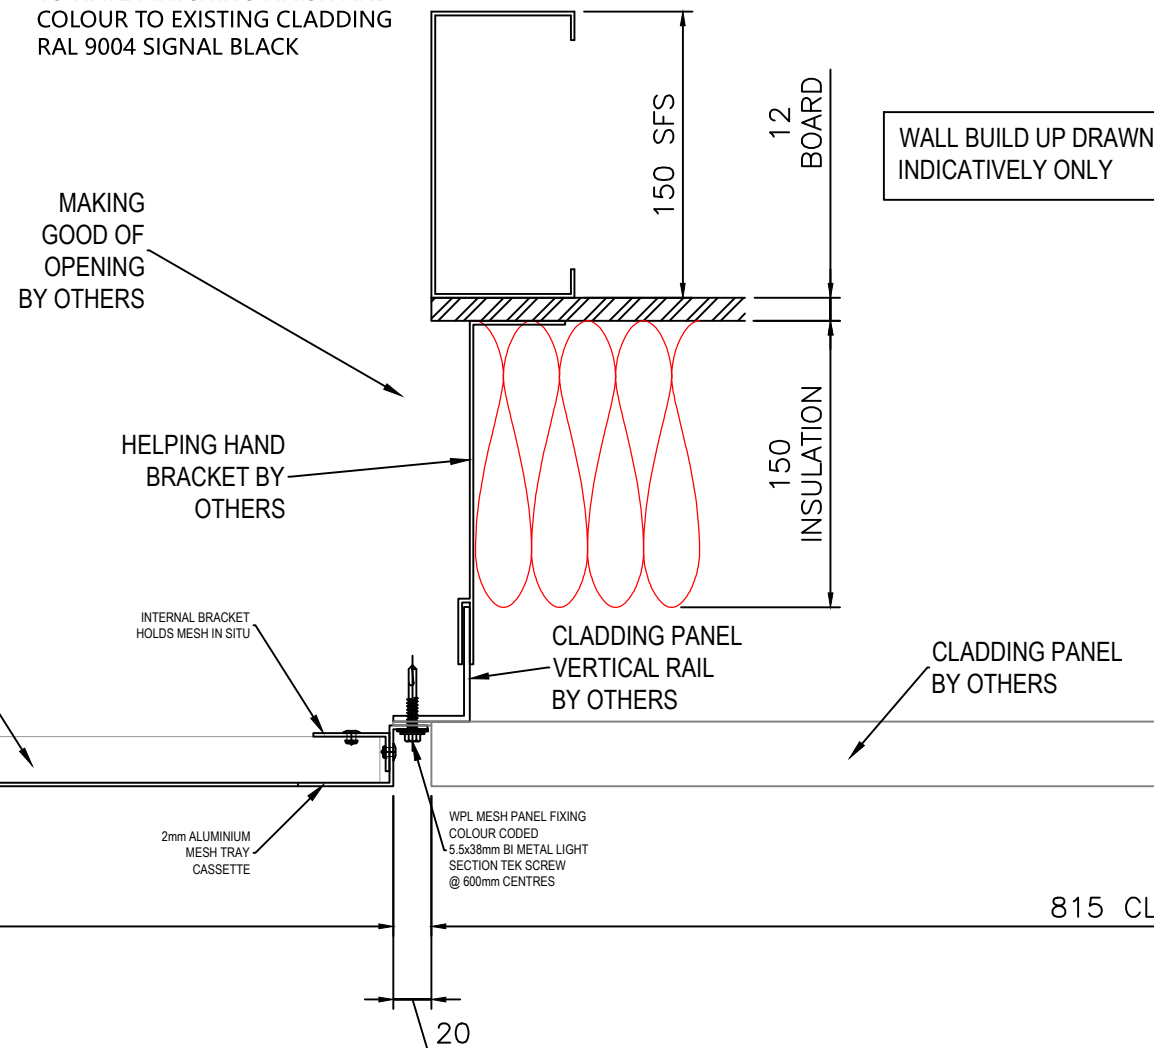

MESH PANEL 1 FIXING DETAIL

[illegible]

Status A: No comments proceed to manufacture.

Status B: Minor comments proceed to manufacture/construction inc comments.

Status C: Re-submit based on comments before proceeding.

Signed: _____

Print:

Date:

Project:	
----------	--

The Irish Consulate

Client:

Kroll Corlett

Title:

Mesh Panel 1

© WPL UK LTD - (see date)

Information contained in this drawing and any associated information appearing on it is the property of WPL UK LTD and any reproduction, use or disclosure to any third party is prohibited unless expressly authorised by WPL UK LTD.

WPL Job No:

C3128

Date:	27.02.26
-------	----------

Author:	CB
---------	----

Chk'd:	RR
--------	----

Scale:	NTS
--------	-----

Finish:	PPC
---------	-----

Colours:	TBC
----------	-----

Drawing & document reference (project - originator - zone - level - type - role - number)

IRC - WPL - X - 06 - DR - X - 1001

5	Drawing Status
---	----------------

S3

revision

P1

S:\Contracts\C3128 - EXP - The Irish Consulate - Expanded Mesh - SG\DRAWINGS\Mesh Perf\WPL Current DWG\C3128 Irish Consulate.dwg



WPL (UK) Limited

Unit 4, Burnden Works

Burnden Works

Bolton

Tel: 01204 395955

BL3 2RB Web: www.wpluk.com

A3

