



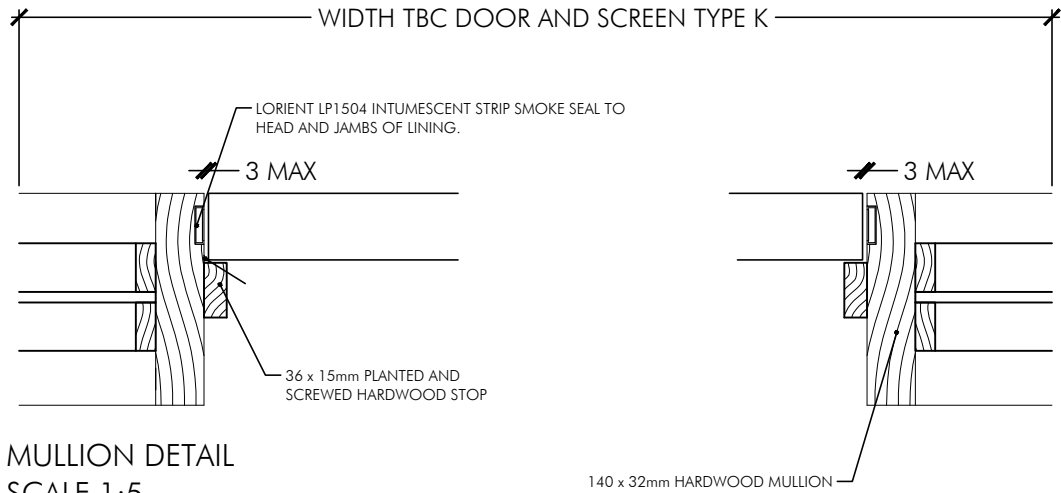

MULLION DETAIL
SCALE 1:5

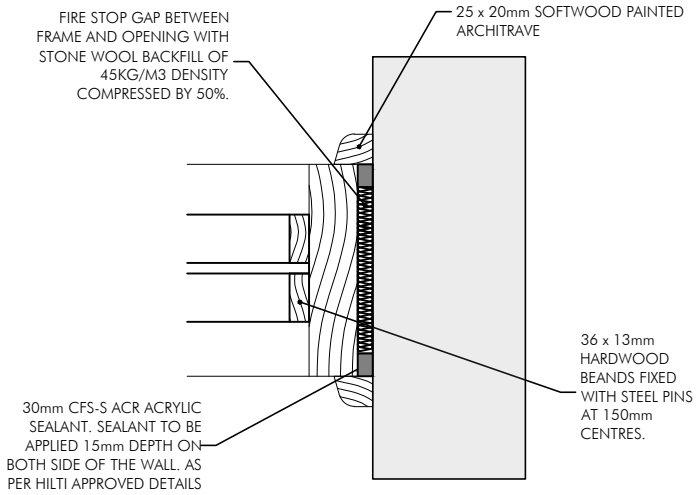

SCREEN JAMB AND HEAD DETAIL
SCALE 1:5

NOTE:
ALL DIMENSIONS TO BE CHECKED ON SITE AND ANY DISCREPANCIES REPORTED PRIOR TO COMMENCEMENT OF WORK.

ALL EXISTING OPENINGS TO BE MEASURED ON SITE PRIOR TO MANUFACTURING OF NEW DOORS.

DO NOT SCALE FROM THE DRAWING. IF IN DOUBT ASK.

NOTE:
FIRE STOPPING MEASURES TO EXISTING DOORS HAS BEEN ASSUMED FOR THE PURPOSE OF TENDER ONLY. FRMA WILL PROVIDE GUIDANCE ON FIRE STOPPING.

FIRE DOOR INSTALLATION NOTES:


NOTE: IN ALL CASES, ALL FRAME, JOINERY AND IRONMONGERY MATERIALS TO BE SUPPLIED AND INSTALLED IN ACCORDANCE WITH THE APPLICABLE FIRE CERTIFICATE TEST DETAILS. GAPS BETWEEN DOOR LIPPING AND FRAME AT BOTH JAMBS AND HEAD TO BE 3-4mm. WHERE DROP-DOWN SEAL TO BASE OF DOOR IS TO BE PROVIDED, GAP BETWEEN THRESHOLD AND DOOR TO BE MAX 13mm, IF NO DROP-SEAL IS PROPOSED, GAP TO BE AS SPECIFIED IN THE FIRE CERTIFICATE TEST DETAILS. ALLOW FOR INTUMESCENT HINGE LINERS TO BE INSTALLED IN ACCORDANCE WITH THE TEST CERTIFICATE DETAILS, AND ALLOW FOR INTUMESCENT LINERS TO ANY DOOR LOCK SETS AND KEEP. BATWING SEALS TO BE TIGHTLY MITRED AT TOP CORNER JUNCTIONS AND FITTED IN STRICT ACCORDANCE WITH LORIENT INSTRUCTIONS. INSTALLING CONTRACTOR TO REFER TO BWF-CERTIFIRE BEST PRACTICE GUIDE (FIRE DOORS AND DOORSETS) FOR FURTHER DETAILED GUIDANCE. WHERE REPAIR AND UPGRADE WORKS ARE BEING DONE TO EXISTING DOORS, THE INSTITUTION OF FIRE ENGINEERS 'GUIDE TO THE FIRE RESISTANCE OF HISTORIC TIMBER PANEL DOORS' AND REPORT 'TBC' BY FRMA ARE TO BE USED FOR GUIDANCE AND INFORMATION.

GLAZING NOTE:
GLAZING SHOULD BE DESIGNED TO RESIST HUMAN IMPACT AS SET OUT IN BS 6262-4:2018, WHERE ALL OR PART, OF A PANE IS:

- WITHIN 800mm OF FLOOR LEVEL, OR,
- PART OF A DOOR LEAF,
- OR WITHIN 300mm OF A DOOR LEAF,
- AND WITHIN 1.5M OF FLOOR LEVEL

TO BE LAMINATED SAFETY GLASS TO BS 6206 1981 SPECIFICATION FOR IMPACT PERFORMANCE REQUIREMENTS FOR FLAT SAFETY GLASS AND SAFETY PLASTICS FOR USE IN BUILDINGS AND MARKED WITH THE BS KITE MARK ACCORDINGLY.

DOOR TYPE K - MID CORRIDOR
DOOR No 2D.07 / TOTAL No. OF DOORS = 1

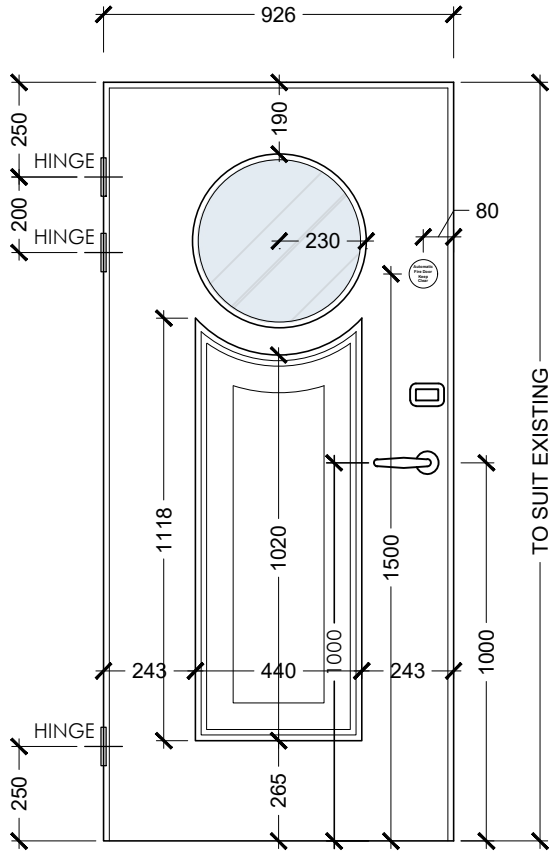

DESCRIPTION: TYPE K
STRUCTURAL OPENING EXISTING x EXISTINGmm
LEAF SIZE: 926 x EXISTINGmm

FINISH: PAINTED FINISH REPLICA DOOR. COLOUR TBC.
DOOR EDGES PAINTED TO MATCH DOOR FACE.

FIRE RATING: FD30S
GLAZING: TO BE 30-30 INTEGRITY - INSULATION.

ACOUSTIC RATING: N/A


IRONMONGERY :
1.5 x PAIR BALL BEARING BUTT HINGES.
1 x CAM ACTION OVERHEAD DOOR CLOSER.
1 x WALL/FLOOR MOUNTED DOOR STOP

DOOR DOES REQUIRE ELECTRONIC LOCKING
* ROOM ELECTRONIC LOCKS SPECIFICATION TBC

DOOR SEALS = LORIENT LP1504 INTUMESCENT STRIP SEAL TO HEAD AND JAMBS.
LORIENT LAS1010 BATWING SEAL TO HEAD AND JAMBS.
COLOUR: TBC

SIGNAGE = 2 x FIRE DOOR KEEP CLEAR SIGN

DOOR TYPE K
MID CORRIDOR 2.1
SCALE 1:20

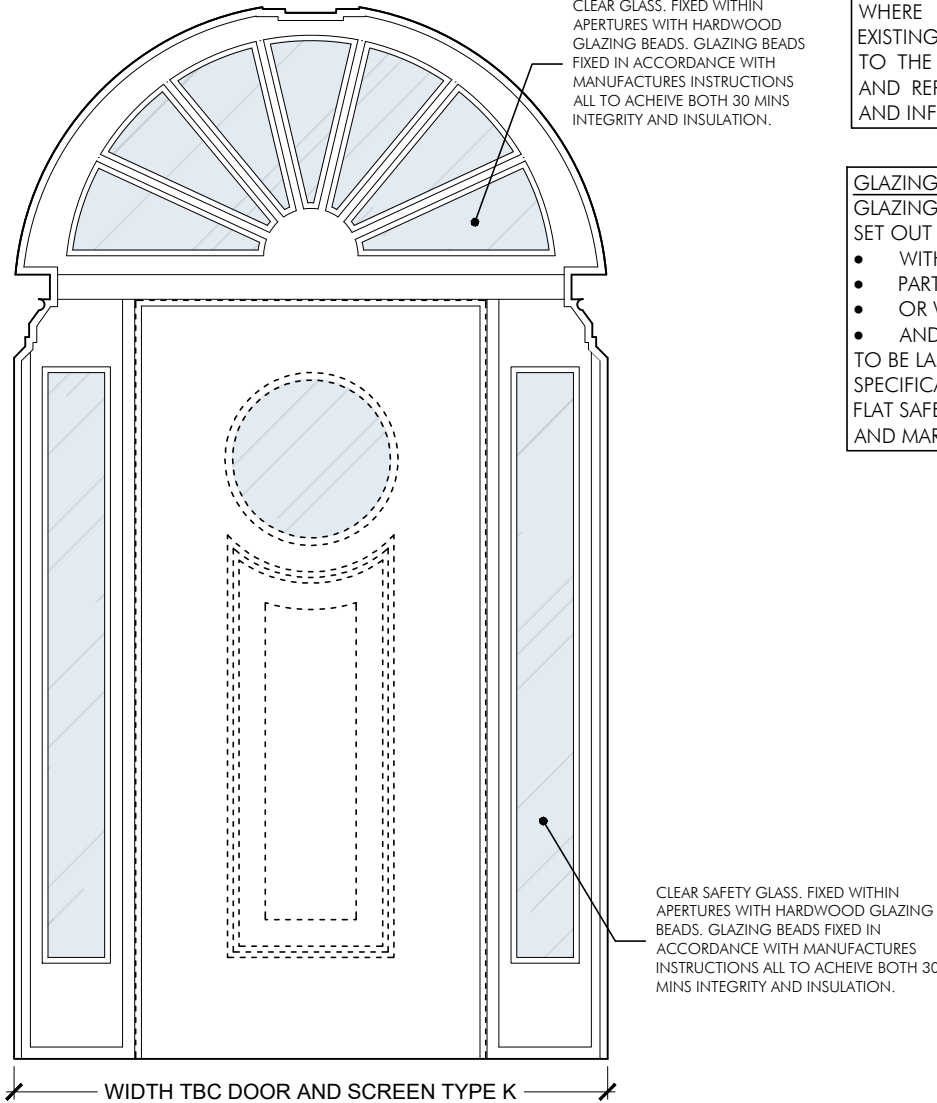

TENDER ISSUE

RSB DRAWN	DRAWN REVISION	DEC 25 DATE	PC VER
<div><div>AP</div><div>ALLISON PIKE</div><div>ARCHITECTS & DESIGNERS</div></div>			
7 Buxton Road West, Disley, Stockport, Cheshire, SK12 2AE. Website: www.allisonpike.com		Telephone: 01663 763000 Facsimile: 01663 766772 Email: studio@allisonpike.com	
© Allison Pike Partnership Limited.			
PROJECT INNKEEPERS COLLECTION 1-3 YORK STREET (BROWNS) MANCHESTER			
TITLE DOOR TYPE K SCHEDULE AND DETAILS			
SCALE 1:20, AND 1:5 @ A3			
JOB No MAB46	DRAWING No AZ71		REV /